


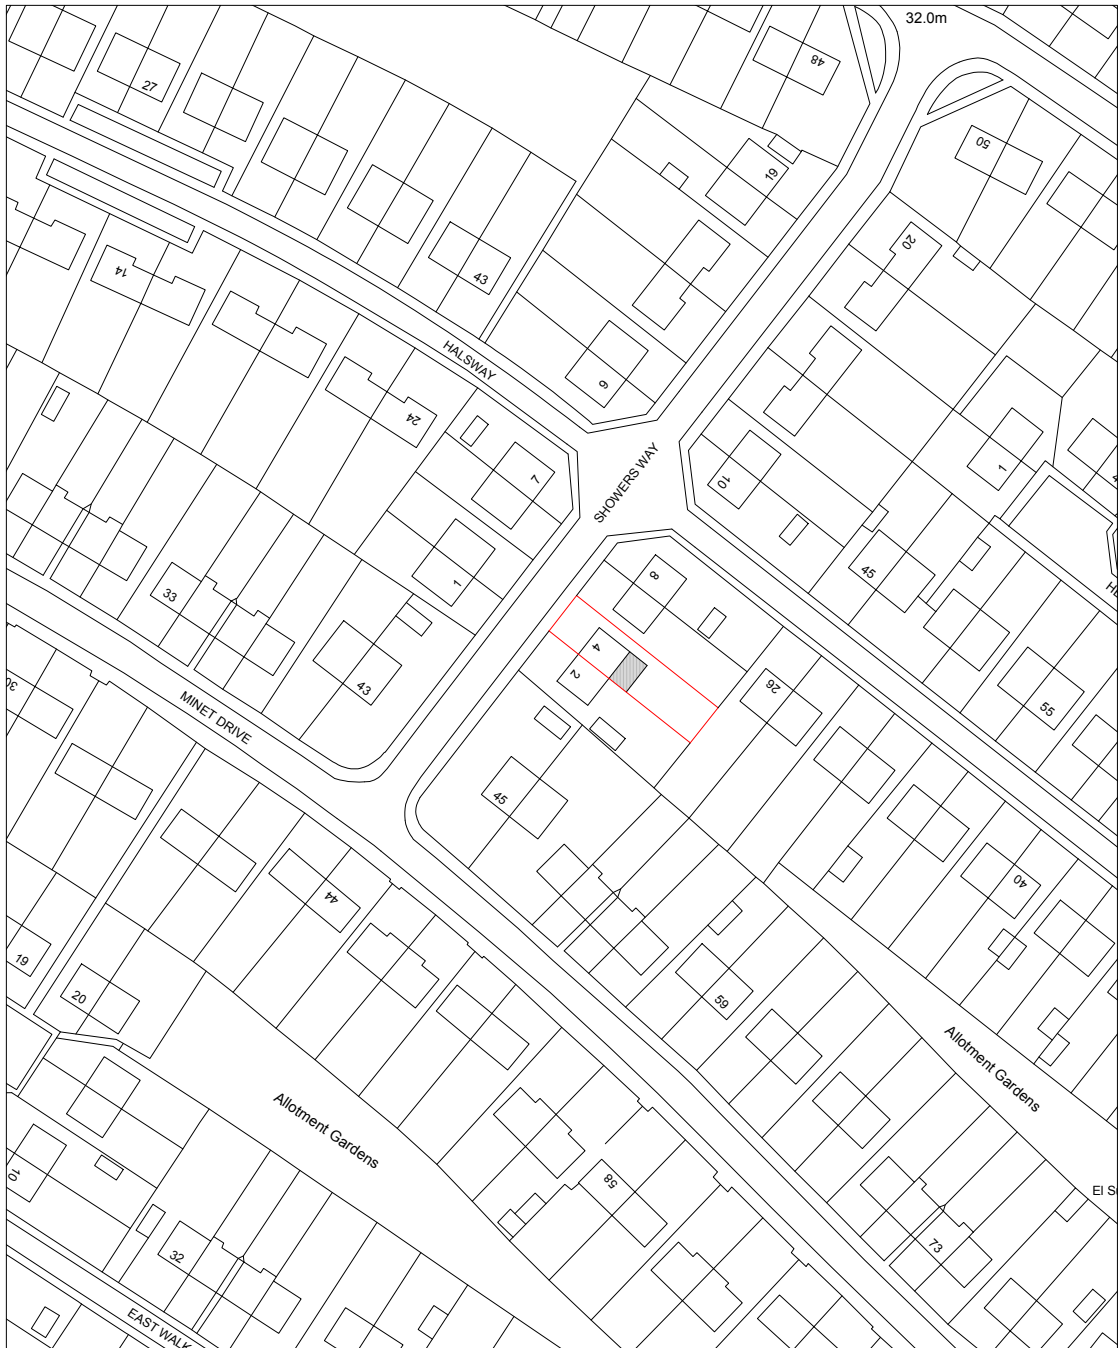


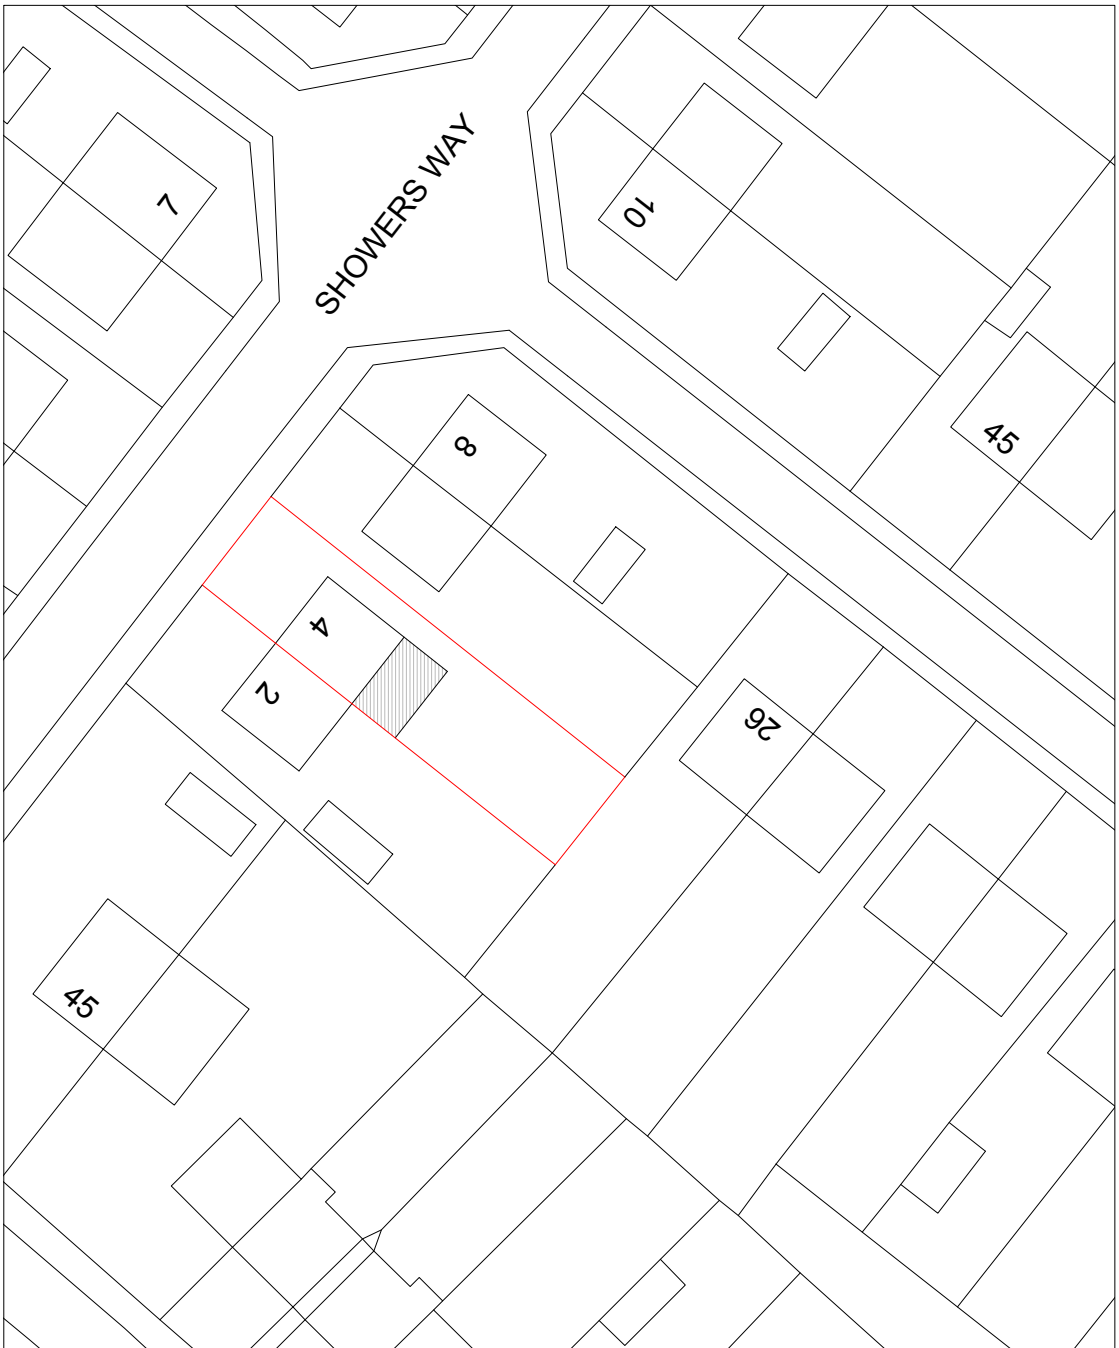

Location Plan
Scale:1:1250

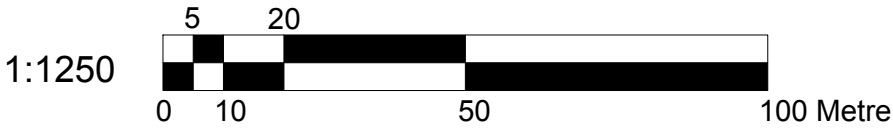

Block Plan
Scale:1:500

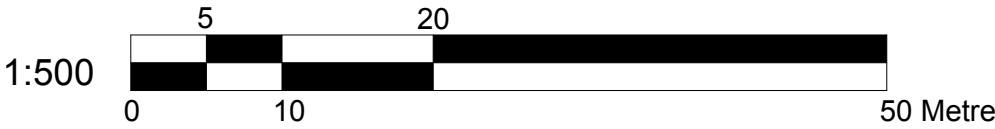

Dimensions to be verified on site
DO NOT SCALE FROM THIS DRAWING.
Any areas indicated on this drawing are for guidance only.
No responsibility is taken for their accuracy.


This drawing is the property of **BANCIL PARTNERSHIP LTD**
Copyright is reserved by them and the drawing is issued on the condition that it is not copied, reproduced, retained or disclosed to any unauthorised person, either wholly or in part without the consent in writing of **BANCIL PARTNERSHIP LTD**

Site Address:
4 Showers way
Hayes
Middx
UB3 3JX

Client Detail:
4 Showers way
Hayes
Middx
UB3 3JX






Title:
Location Plan
Block Plan

Scale: 1:100 Paper Size: A3

 


Drawn By: NM
Checked By: PP
Date: 03/2019
Drawing No. PL1/VP/2959 - 00

Revisions:		
Rev	Revision	Date

     


A horizontal scale bar representing 10 metres. It is divided into segments of alternating black and white. The segments are labeled with their lengths: 0, 1, 2, 5, and 10 Metre.



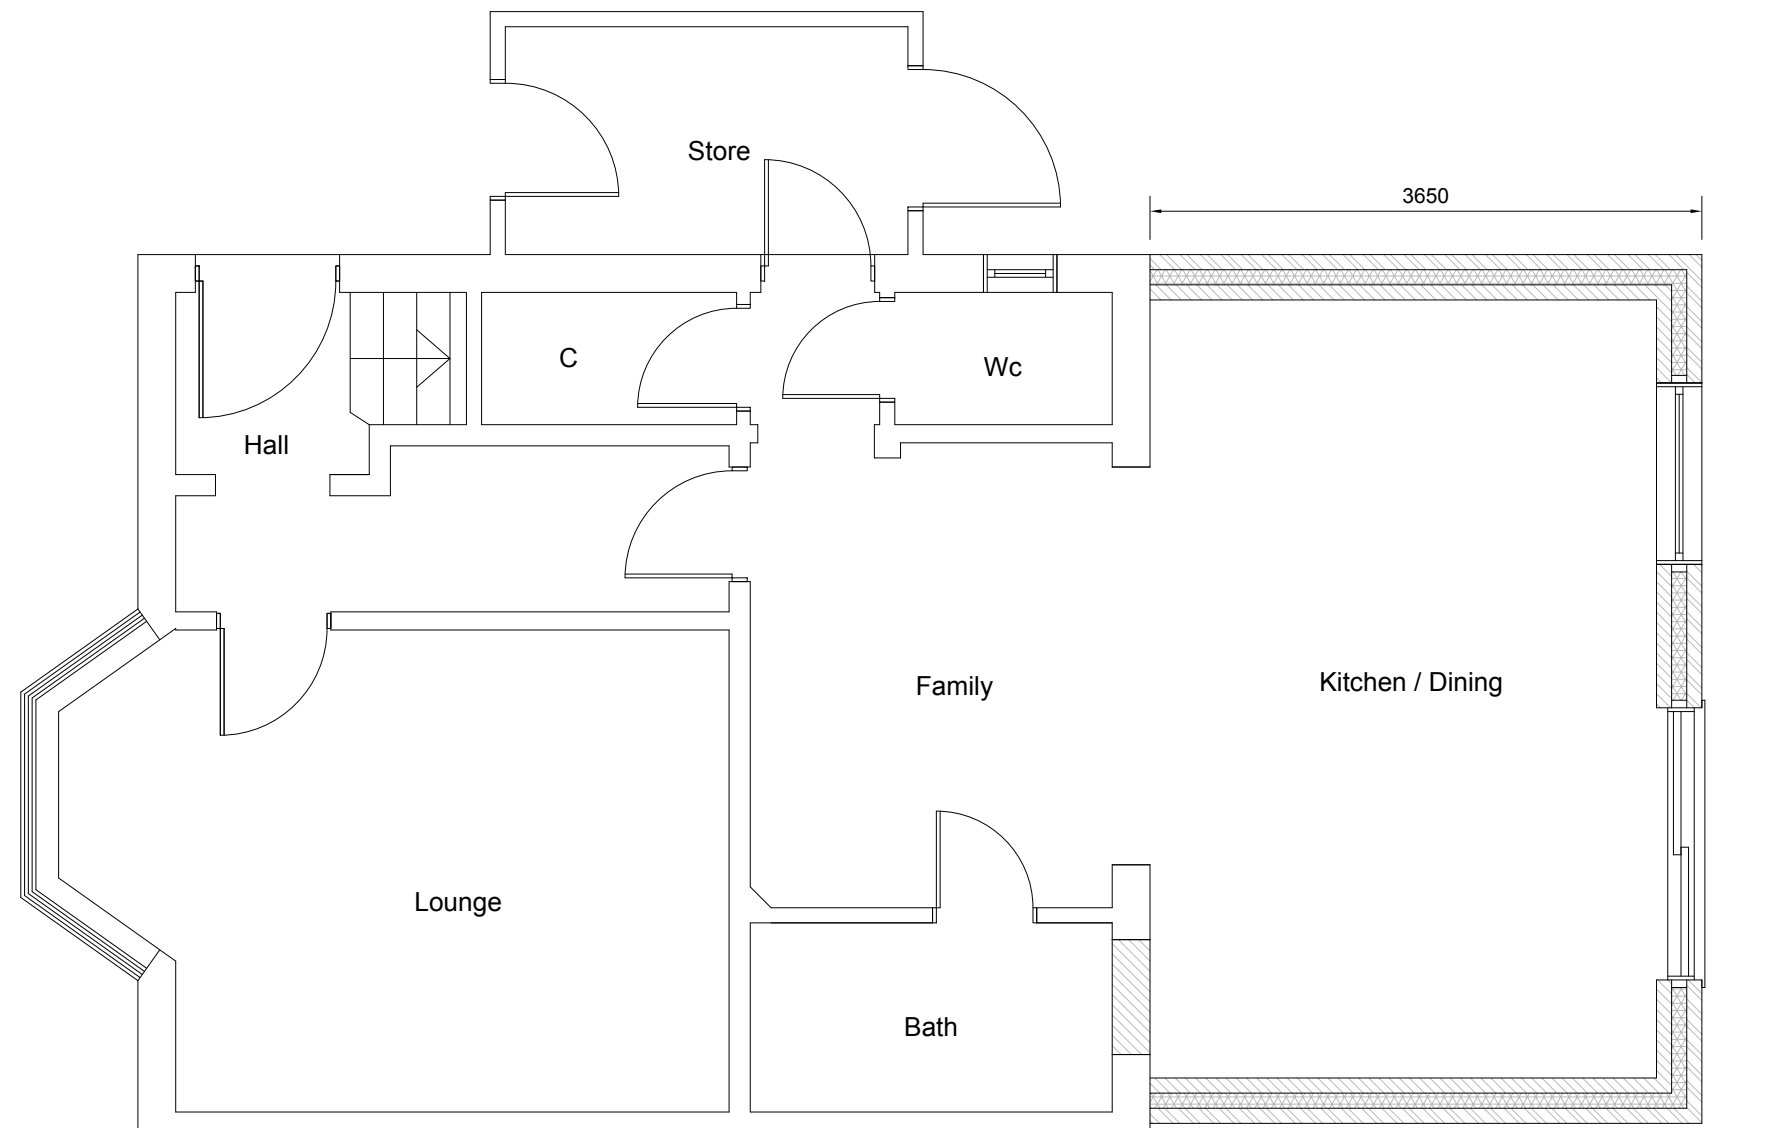

Proposed Ground Floor Plan
Scale:1:50

1:50

 

Dimensions to be verified on site
DO NOT SCALE FROM THIS DRAWING.
Any areas indicated on this drawing are for guidance only.
No responsibility is taken for their accuracy.


This drawing is the property of **BANCIL PARTNERSHIP LTD**
Copyright is reserved by them and the drawing is issued on the condition that it is not copied, reproduced, retained or disclosed to any unauthorised person, either wholly or in part without the consent in writing of **BANCIL PARTNERSHIP LTD**

Site Address:	Client Detail:
4 Showers way Hayes Middx UB3 3JX	4 Showers way Hayes Middx UB3 3JX

Title:			
Proposed Floor Plan			
Scale:	1:50	Paper Size:	A3


Drawn By:	NM
Checked By:	PP
Date:	03/2019
Drawing No.	PL1/VP/2959 - 02

Revisions:		
Rev	Revision	Date

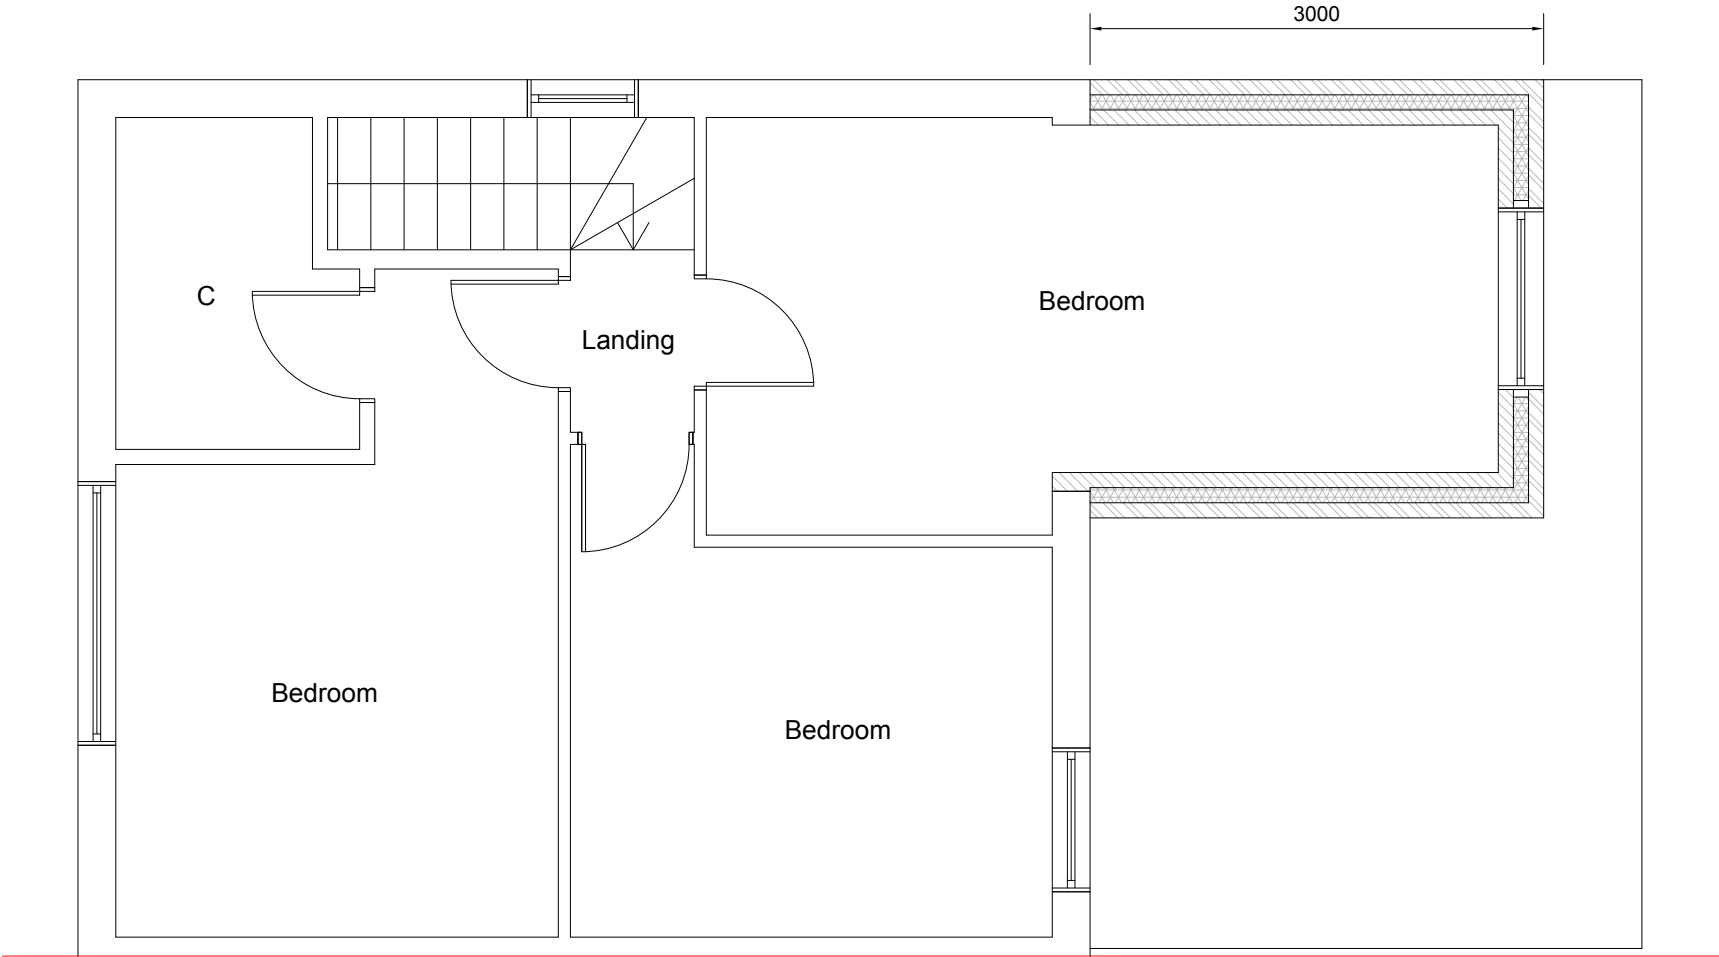

Proposed First Floor Plan
Scale:1:50

 


 BANCIL PARTNERSHIP LTD	Dimensions to be verified on site DO NOT SCALE FROM THIS DRAWING. Any areas indicated on this drawing are for guidance only. No responsibility is taken for their accuracy. This drawing is the property of BANCIL PARTNERSHIP LTD Copyright is reserved by them and the drawing is issued on the condition that it is not copied, reproduced, retained or disclosed to any unauthorised person, either wholly or in part without the consent in writing of BANCIL PARTNERSHIP LTD		Site Address:		Client Detail:		Title:		Drawn By: NM Checked By: PP Date: 03/2019 Drawing No. PL1/VP/2959 - 03		Revisions:		
							Proposed Floor Plan				Rev	Revision	Date
27-29 The Broadway, Southall, Middx, UB1 1JY		Tel: 020 8574 4546 Fax: 020 8574 4526				Scale:	1:50	Paper Size:	A3				



Proposed Side Elevation
Scale:1:100



Proposed Rear Elevation
Scale:1:100

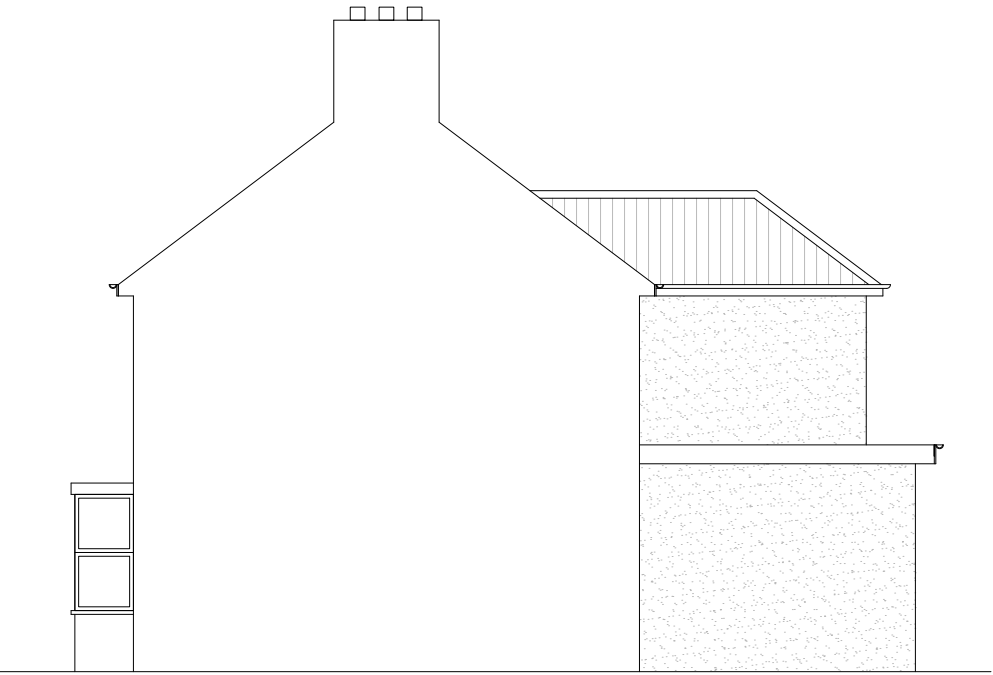

Proposed Side Elevation
Scale:1:100



 BANCIL PARTNERSHIP LTD	Dimensions to be verified on site DO NOT SCALE FROM THIS DRAWING. Any areas indicated on this drawing are for guidance only. No responsibility is taken for their accuracy. This drawing is the property of BANCIL PARTNERSHIP LTD Copyright is reserved by them and the drawing is issued on the condition that it is not copied, reproduced, retained or disclosed to any unauthorised person, either wholly or in part without the consent in writing of BANCIL PARTNERSHIP LTD	Site Address:	Client Detail:	Title:				Drawn By: NM Checked By: PP Date: 03/2019 Drawing No. PL1/VP/2959 - 04	Revisions:		
		4 Showers way Hayes Middx UB3 3JX	4 Showers way Hayes Middx UB3 3JX	Proposed Elevations					Rev	Revision	Date
	27-29 The Broadway, Southall, Middx, UB1 1JY	Tel: 020 8574 4546 Fax: 020 8574 4526			Scale:	1:100	Paper Size:	A3			