


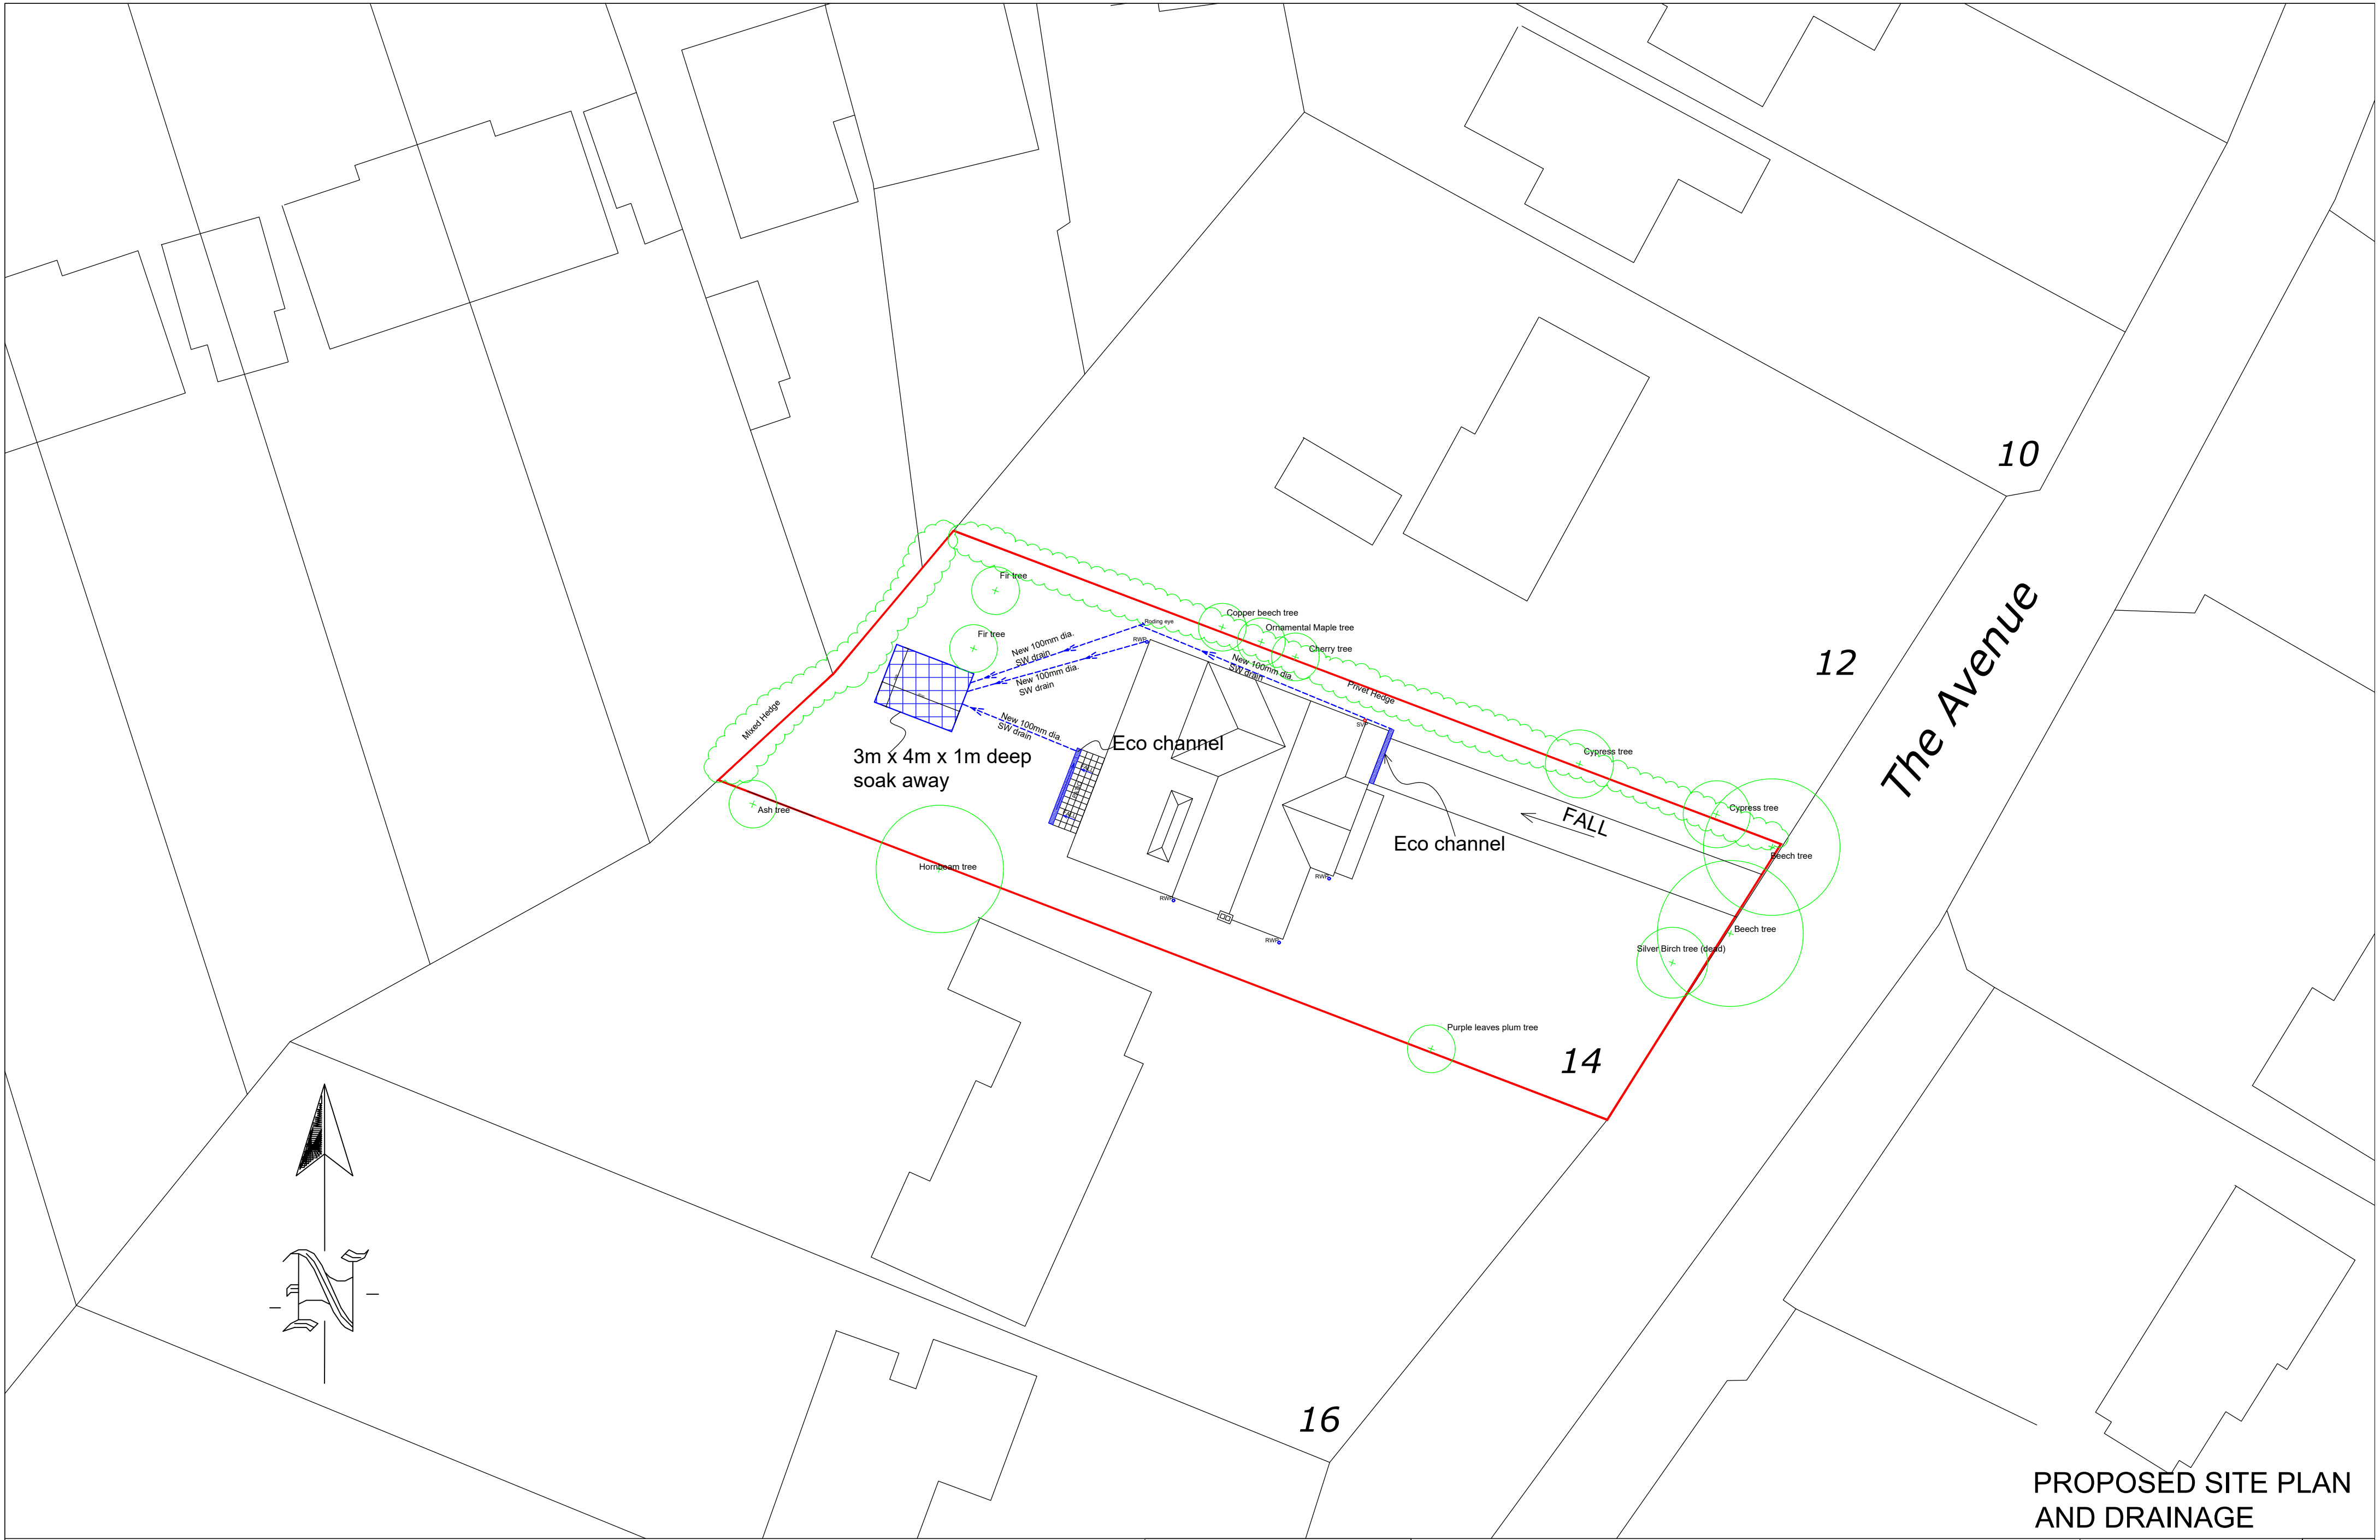

14 The Avenue, Ickenham, UB10 8NP

Scale Bar
0 1 2 3 4 5 6 7 8 9 10 Metres

1:200 @ A2



THE GILLETT MACLEOD PARTNERSHIP
Chartered Architects & Town Planning Consultants
1 High Road Old Eastcote Pinner Middlesex HA5 2EW tel. 0208 868 1333

PROPOSED SITE PLAN
AND DRAINAGE

Drg. No. 19/3269/300
Scale 1:200
Date 02/10/20
Drawn by SB

REVISION	
©	drawn