




PROPOSED GROUND FLOOR, FIRST FLOOR & ROOF PLAN
SITE ADJACENT TO 1 EVELYNS CLOSE, UB8 3LR

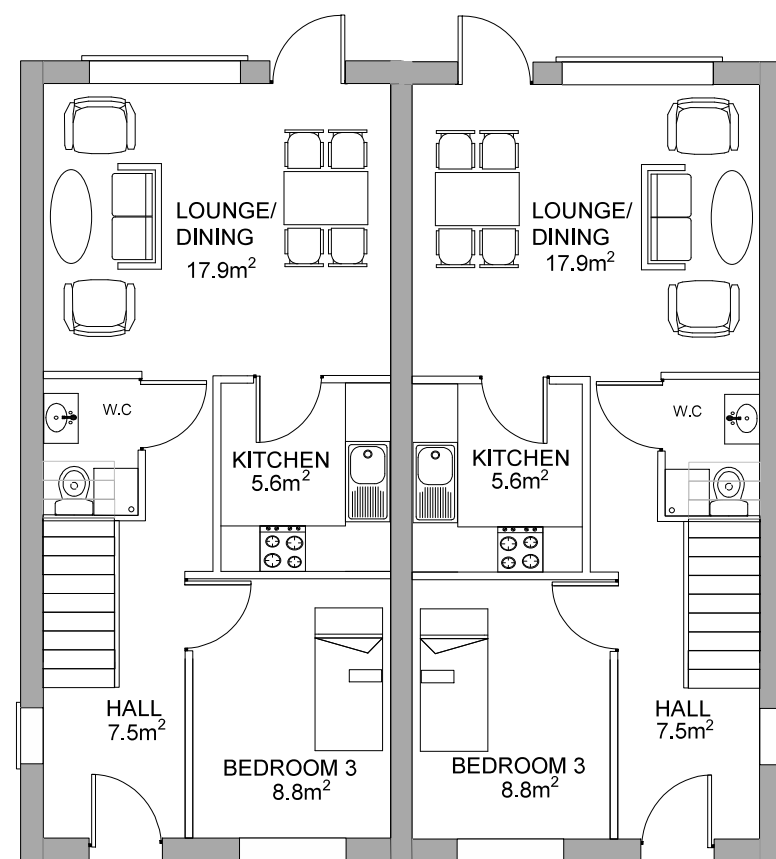


GROUND
GIA 46.0m²

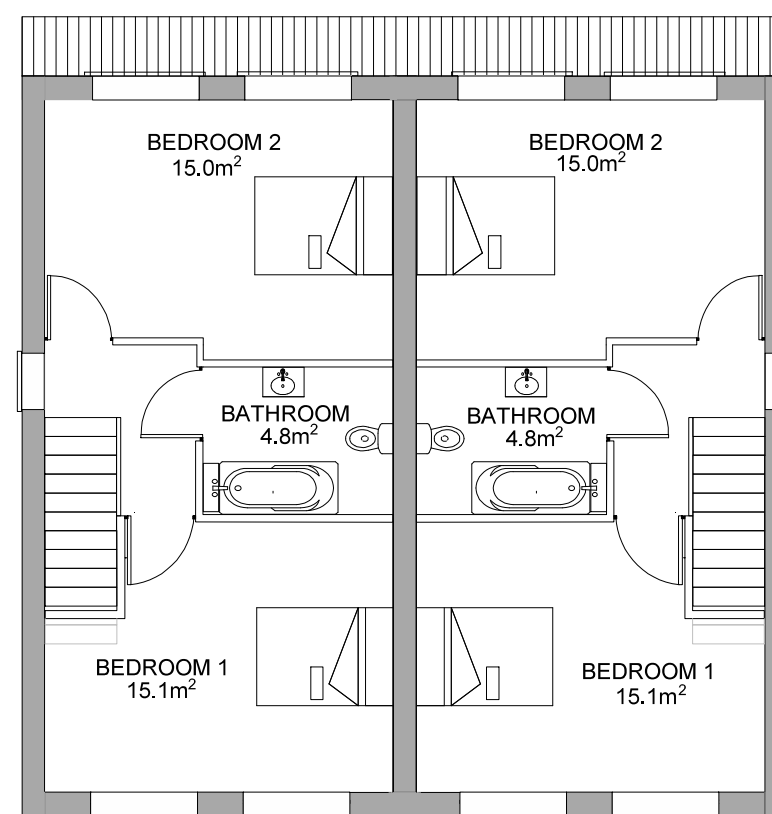

FIRST
GIA 42.3m²

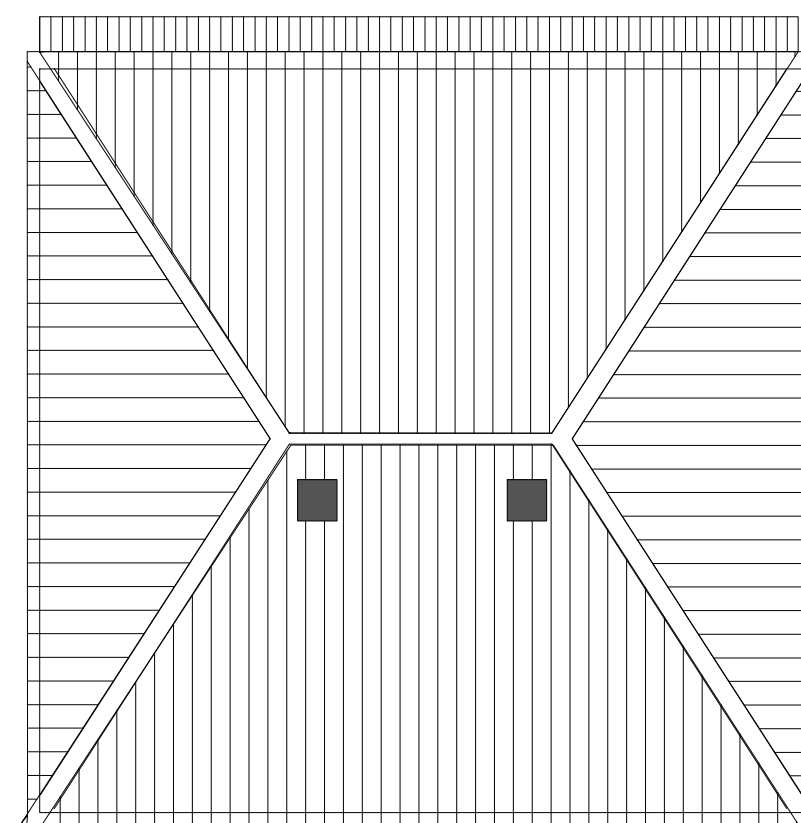

ROOF

 

Scale 1:100 @ A3



DRAWING NO: 2021/SUN/P1.1
DATE: JUNE 2021