




PROPOSED GROUND FLOOR, FIRST FLOOR & ROOF PLAN
SITE ADJACENT TO 1 EVELYNS CLOSE, UB8 3LR

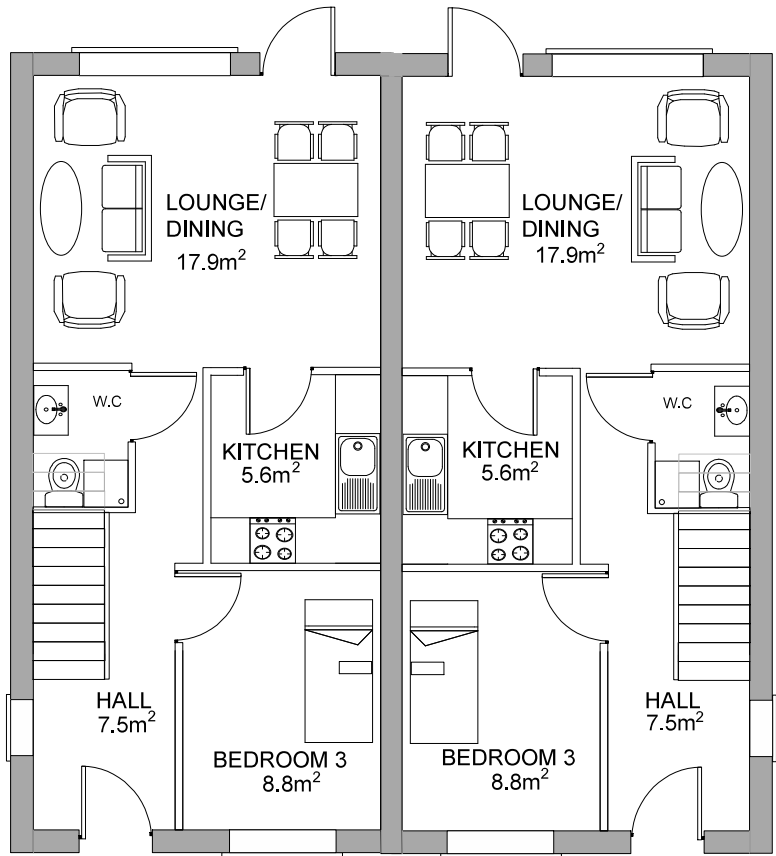

GROUND
GIA 46.0m²

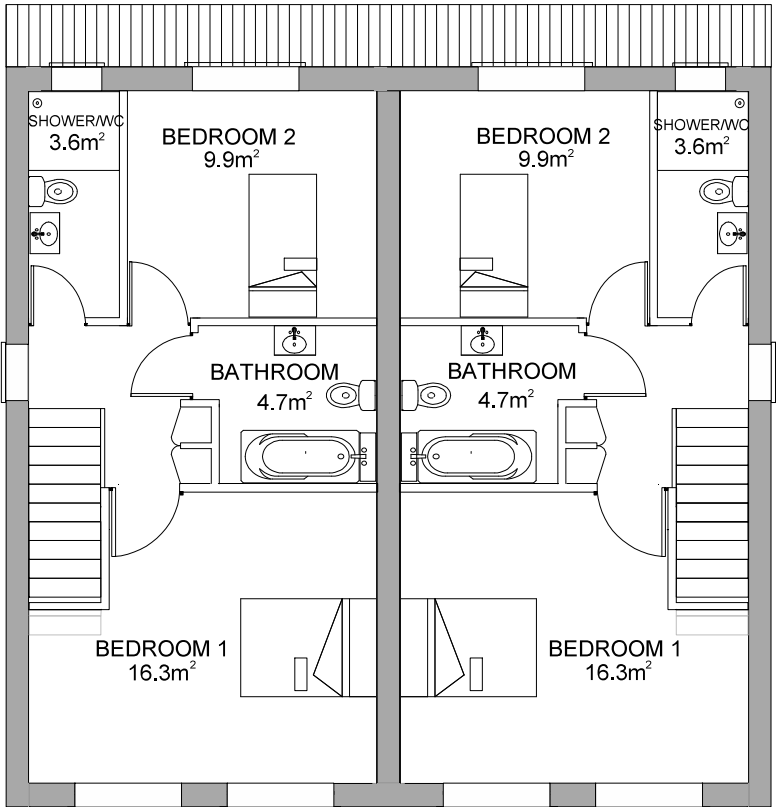


FIRST
GIA 42.3m²

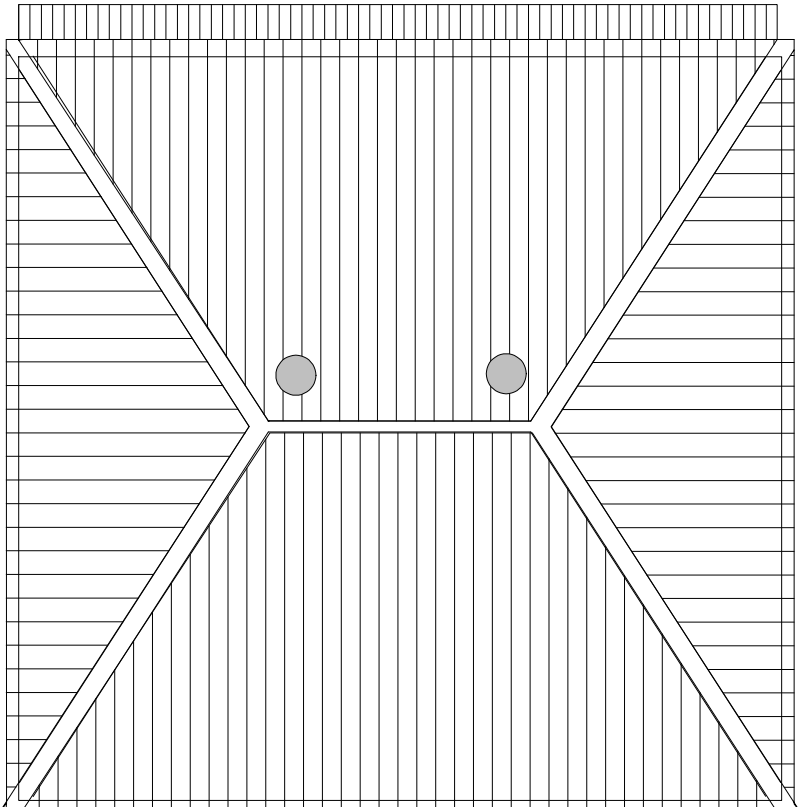

ROOF

Schedule of Accommodation
2 no 3 bed 4P house
GIA = 88.3m²

 

Scale 1:100 @ A3



DRAWING NO: 2021/SUN/P1.3
DATE: JUNE 2021