




PROPOSED SITE PLAN
SITE ADJACENT TO
1 EVELYNS CLOSE UB8 3LR

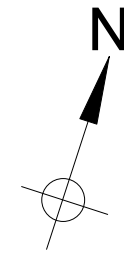

Scale 1:200 @ A3

 

DRAWING NO: 2021/SUN/P5.2
DATE: JUNE 2021

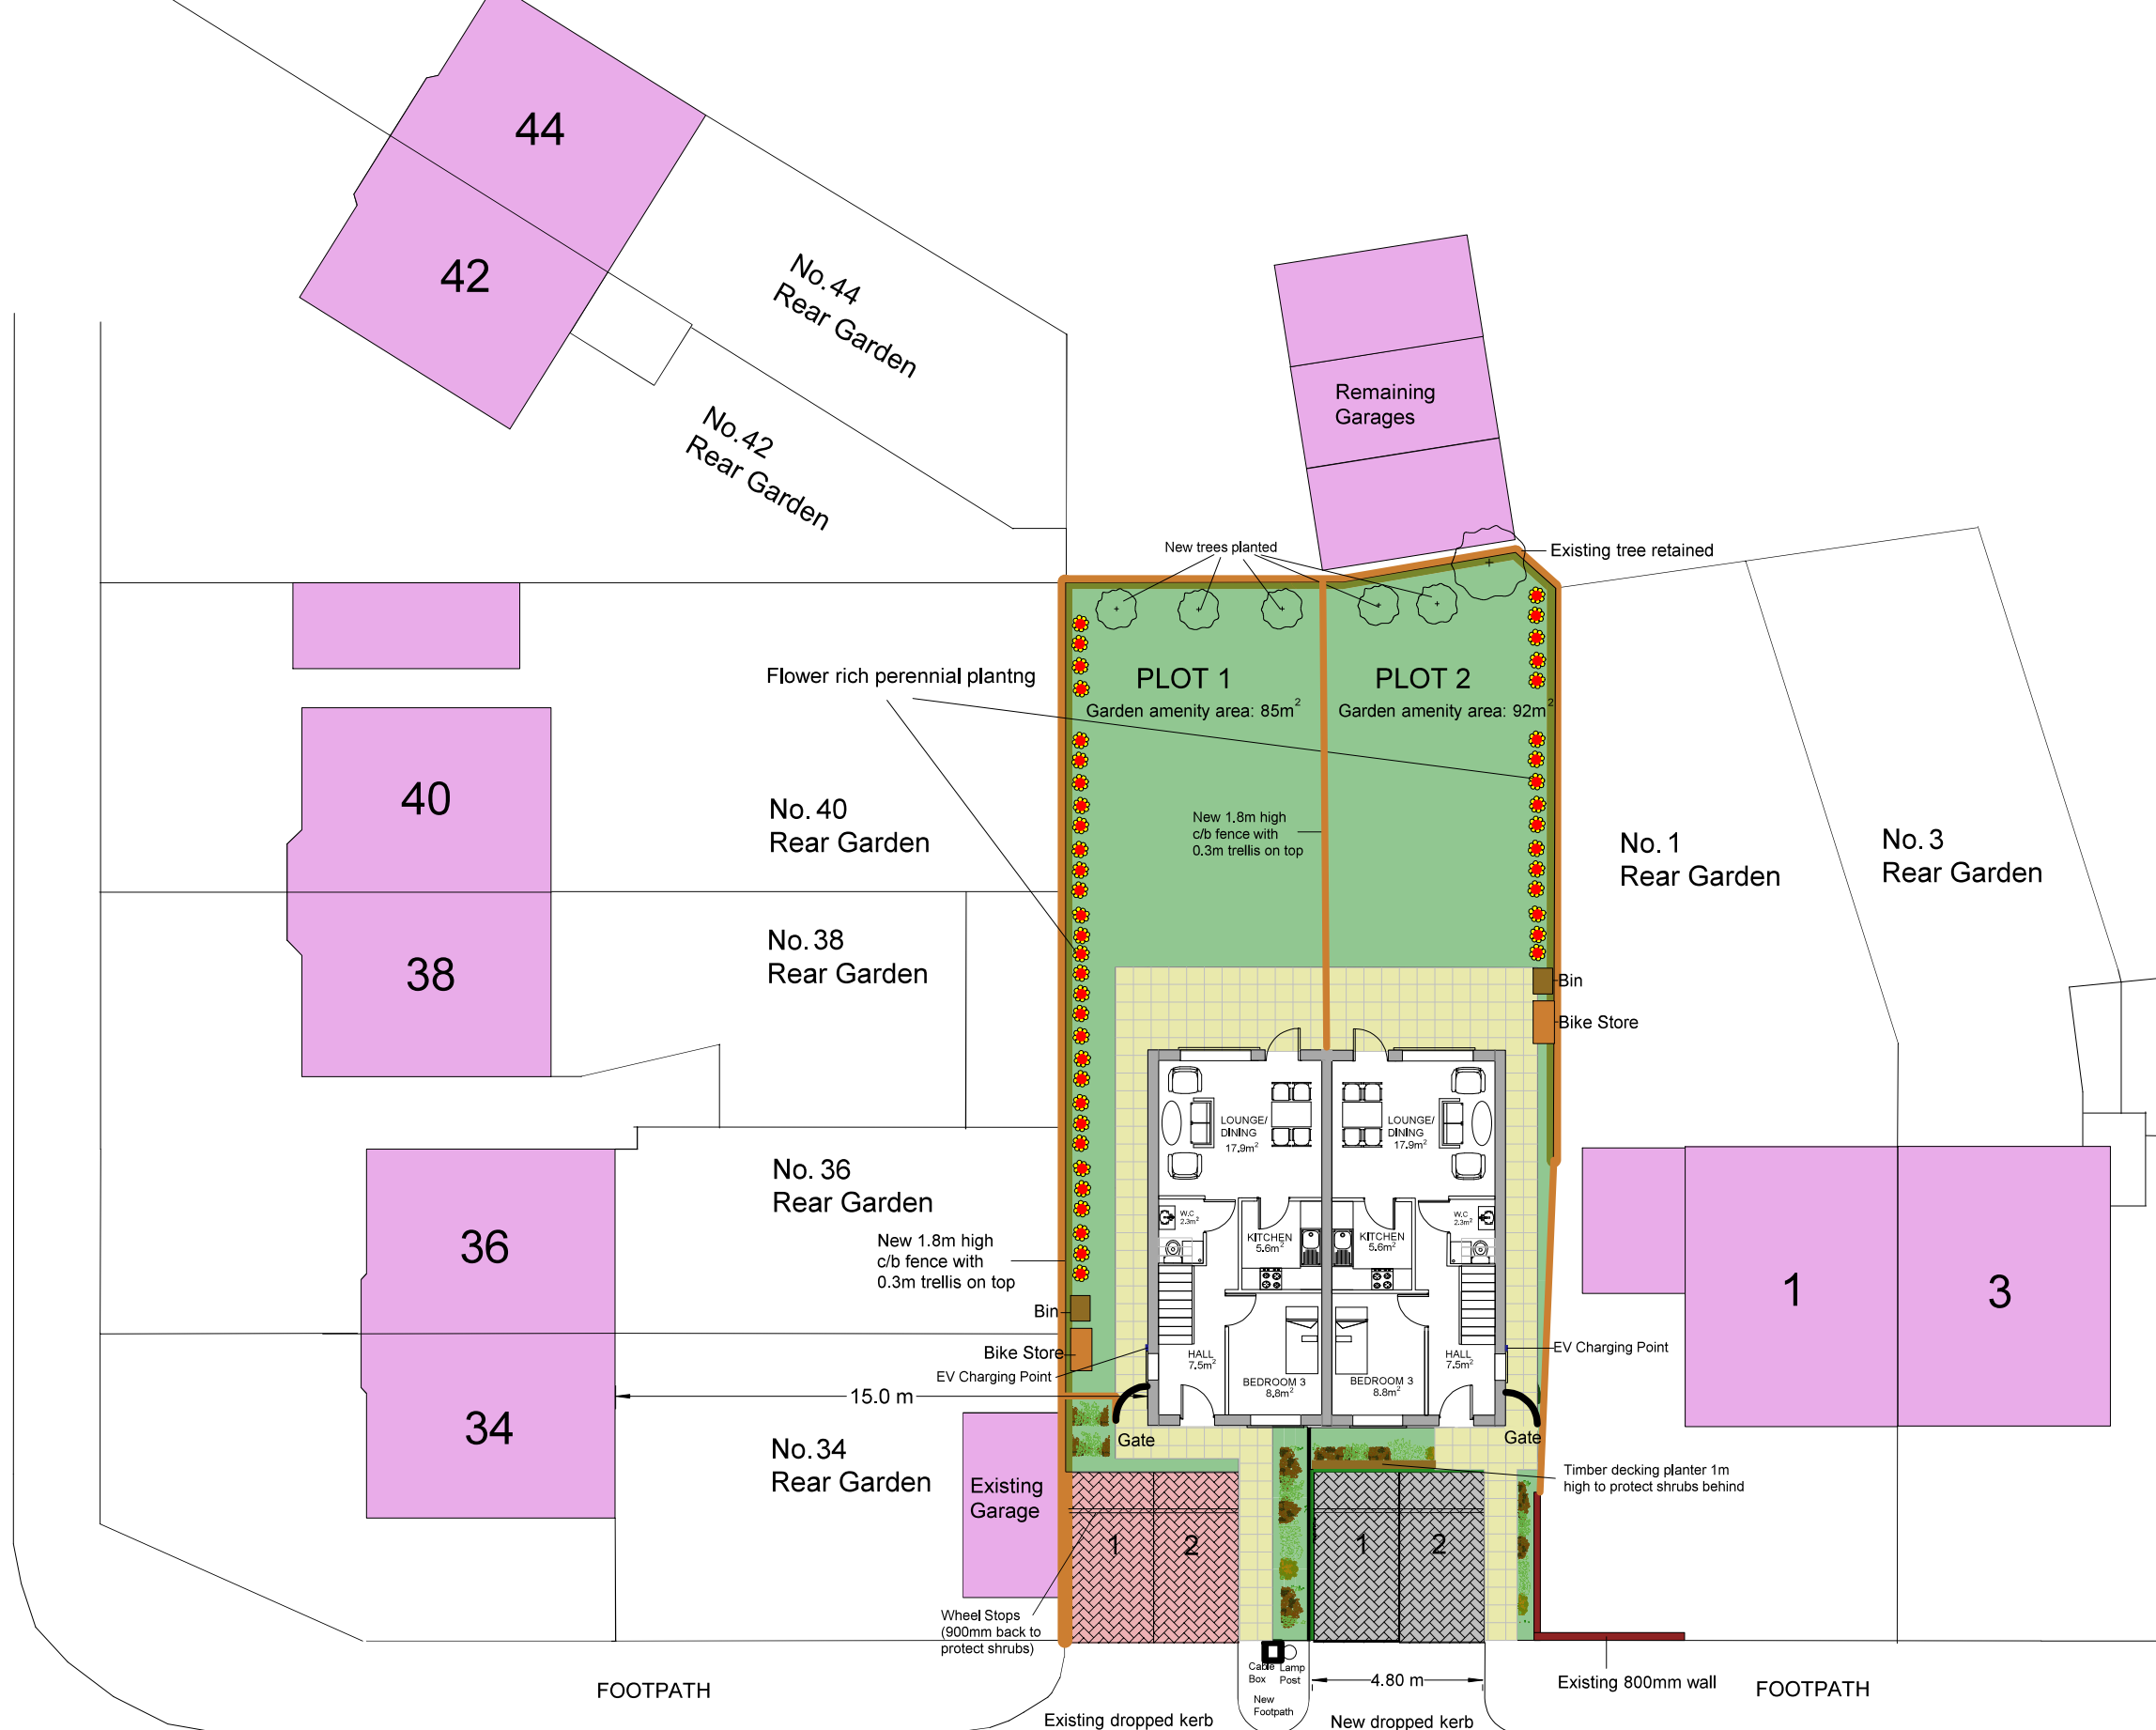

EVELYNS CLOSE

FOOTPATH

FOOTPATH