



Boundary

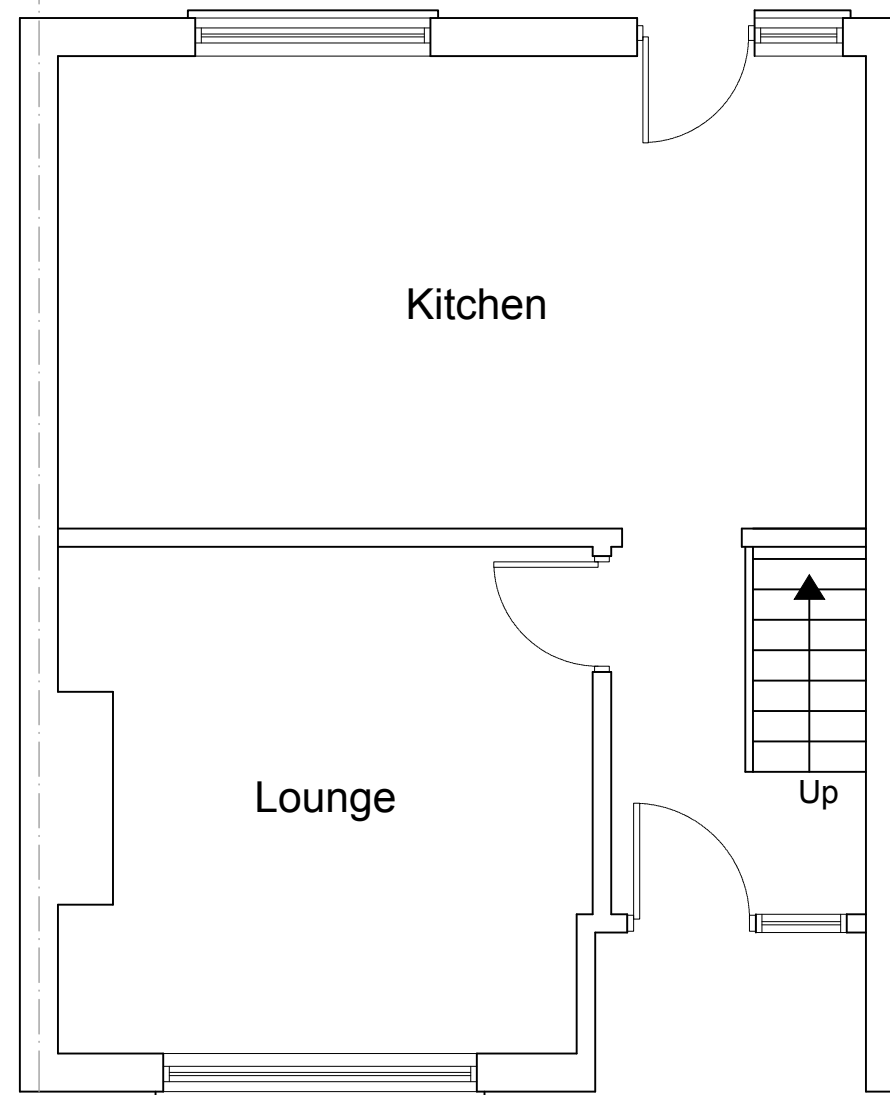


EXISTING GROUND FLOOR PLAN
SCALE 1:50

Boundary

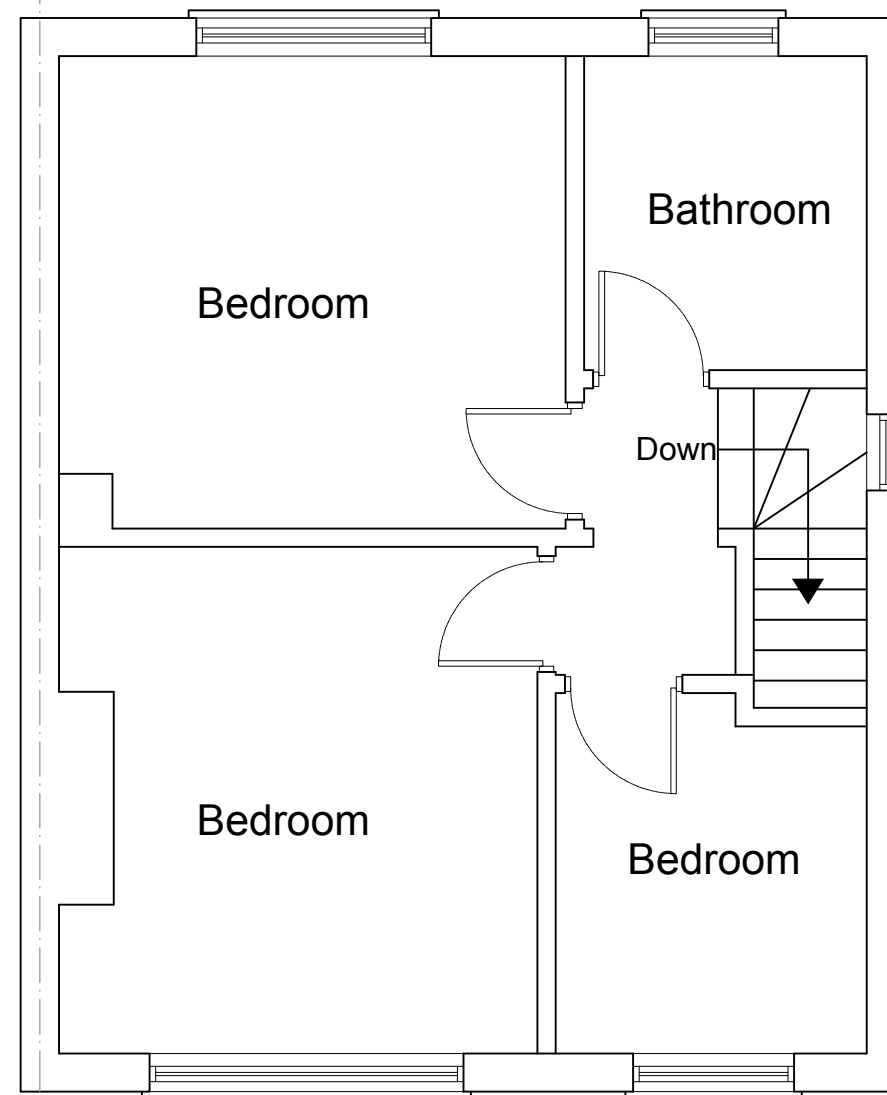

EXISTING FIRST FLOOR PLAN
SCALE 1:50

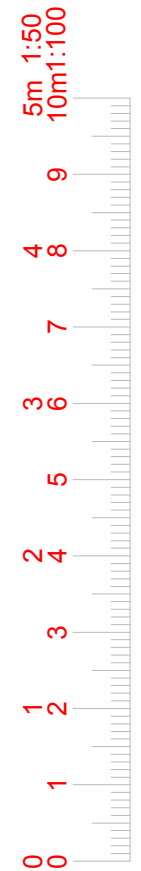

6 Winsham Grove,
London, SW11 6ND

www.FastPlansUK.co.uk

Project: Loft Conversion with
Dormer to Rear.

Address: 18 GOSHAWK GARDENS
UB4 8LA


Scale: 1:50 @ A3	Dwg. no: A01
------------------	--------------

Drawn by: O.B.S	Date Drawn: 17-JULY-2019
-----------------	--------------------------

For Drawings Tel: 020 3542 1777


E-mail: plans@FastPlansUK.co.uk

Boundary

 


EXISTING LOFT PLAN
SCALE 1:50

Boundary

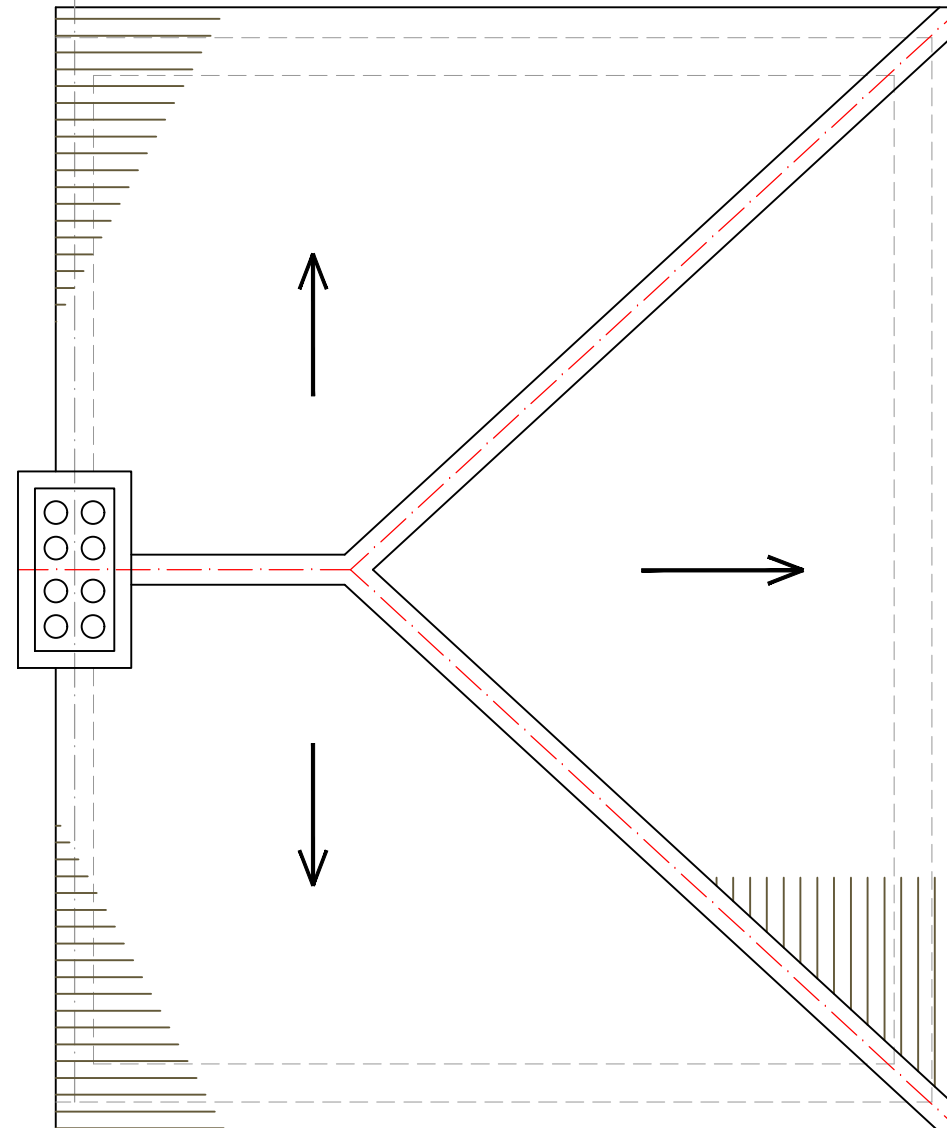

EXISTING ROOF PLAN
SCALE 1:50

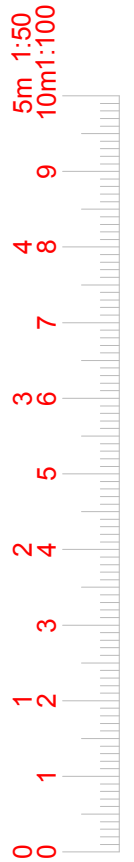

6 Winsham Grove,
London, SW11 6ND

www.FastPlansUK.co.uk


Project: Loft Conversion with
Dormer to Rear.

Address: 18 GOSHAWK GARDENS
UB4 8LA


Scale: 1:50 @ A3	Dwg. no: A02
Drawn by: O.B.S	Date Drawn: 17-JULY-2019

For Drawings Tel: 020 3542 1777

E-mail: plans@FastPlansUK.co.uk

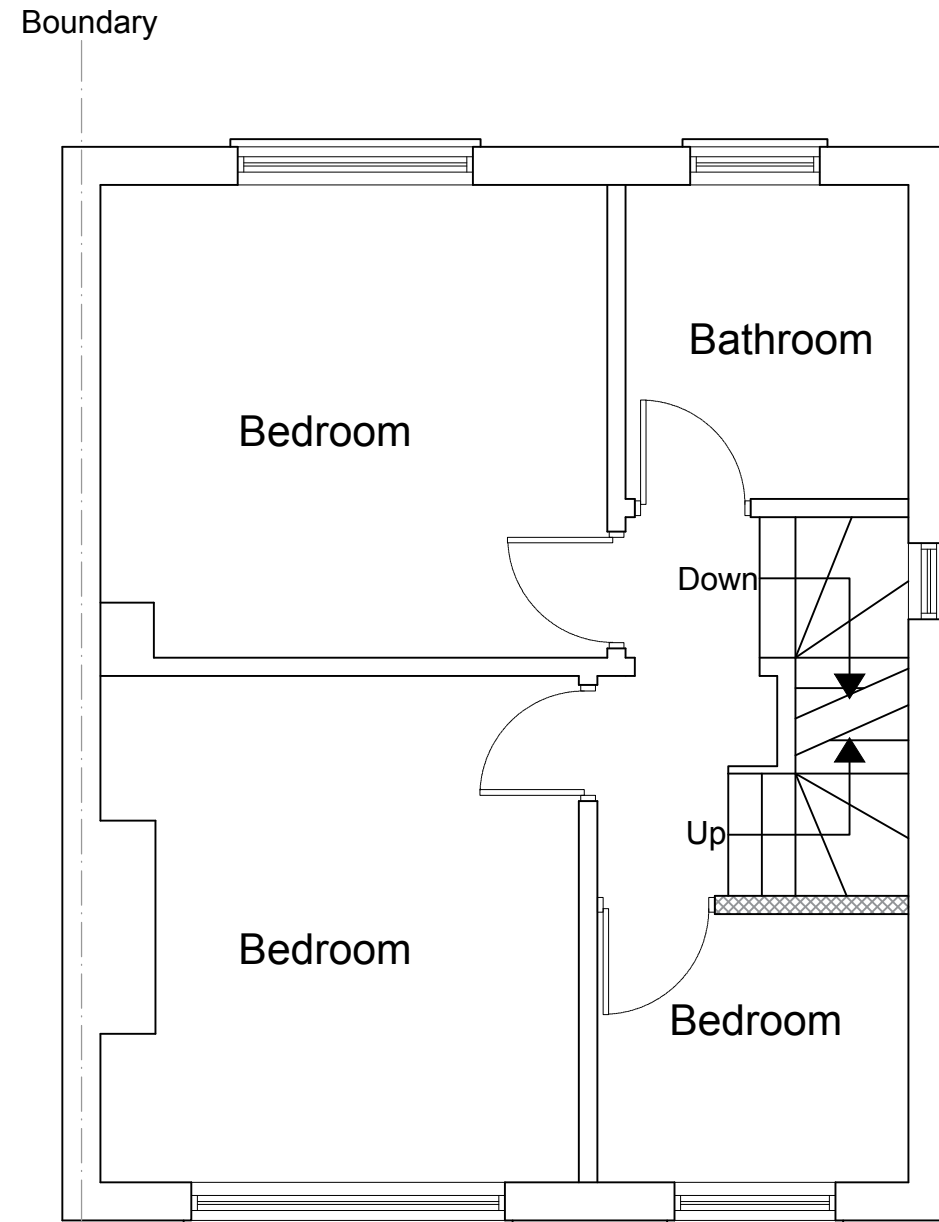

PROPOSED FIRST FLOOR PLAN
SCALE 1:50

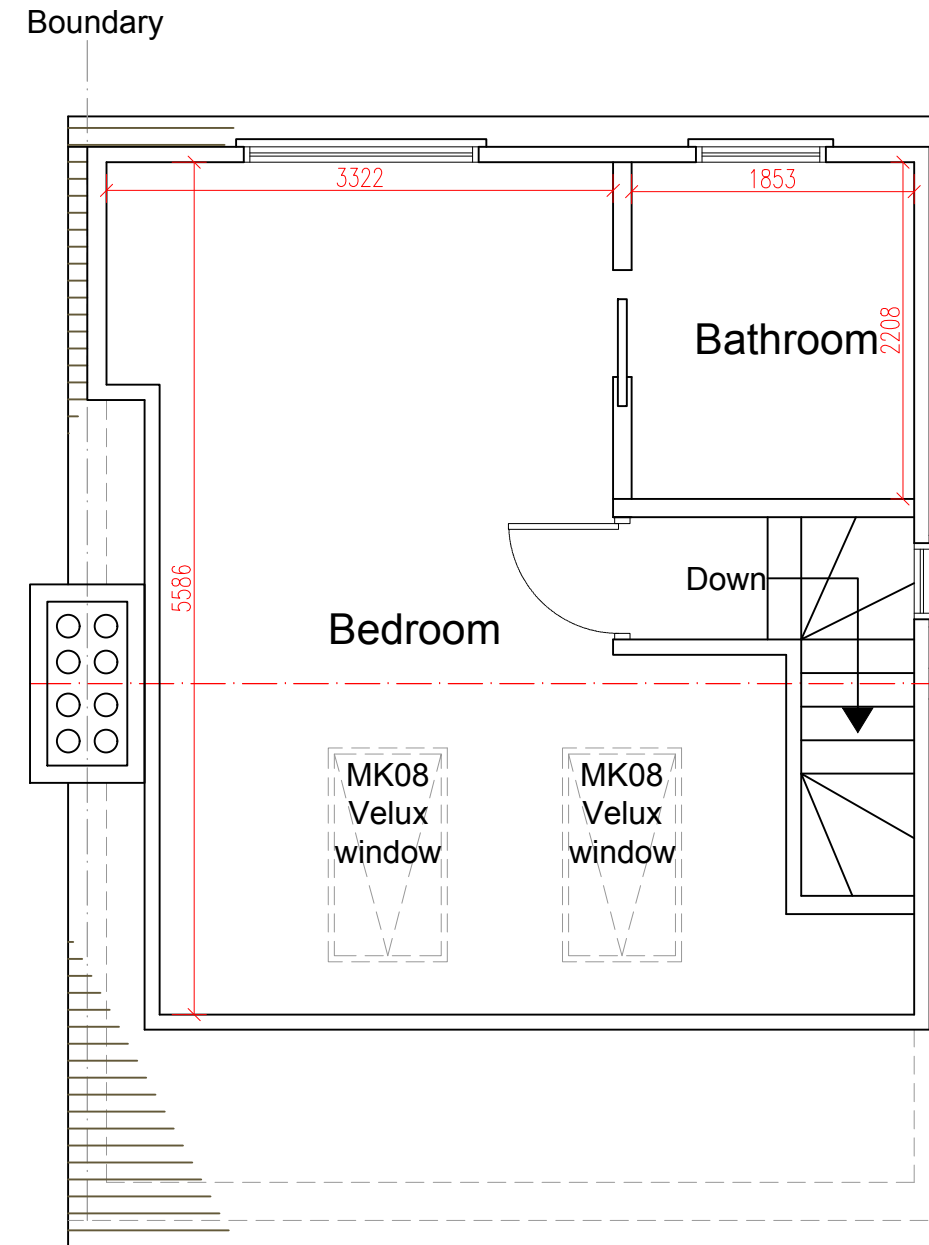

PROPOSED LOFT PLAN
SCALE 1:50



6 Winsham Grove,
London, SW11 6ND

www.FastPlansUK.co.uk


Project: **Loft Conversion with
Dormer to Rear.**

Address: **18 GOSHAWK GARDENS
UB4 8LA**

Scale: 1:50 @ A3	Dwg. no: A03
Drawn by: O.B.S	Date Drawn: 17-JULY-2019

For Drawings Tel: 020 3542 1777

E-mail: plans@FastPlansUK.co.uk

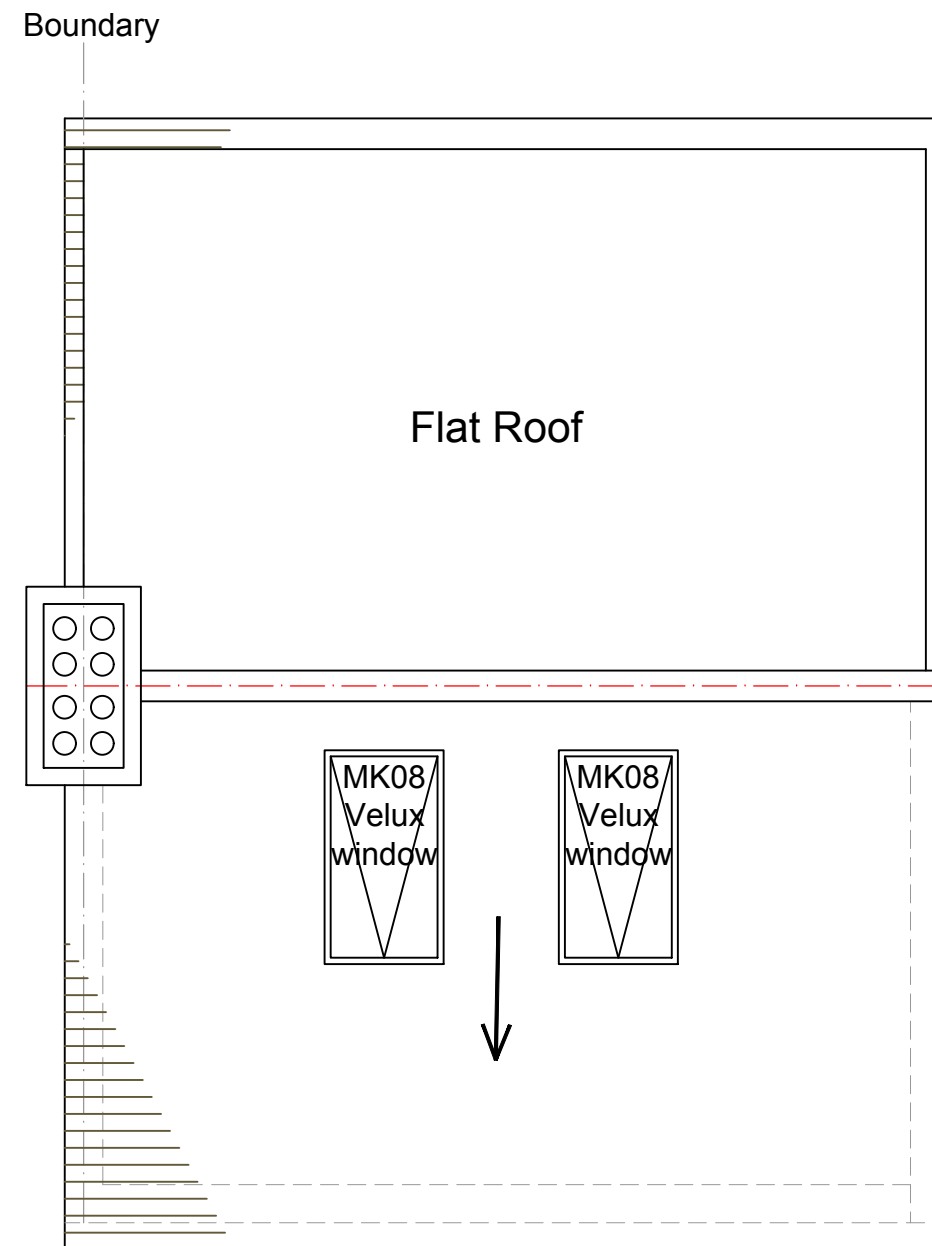

PROPOSED ROOF PLAN
SCALE 1:50



6 Winsham Grove,
London, SW11 6ND

www.FastPlansUK.co.uk

Project: Loft Conversion with
Dormer to Rear.

Address: 18 GOSHAWK GARDENS
UB4 8LA

Scale: 1:50 @ A3

Dwg. no: A04

Drawn by: O.B.S


Date Drawn: 17-JULY-2019

For Drawings Tel: 020 3542 1777


E-mail: plans@FastPlansUK.co.uk




EXISTING FRONT ELEVATION
SCALE 1:100

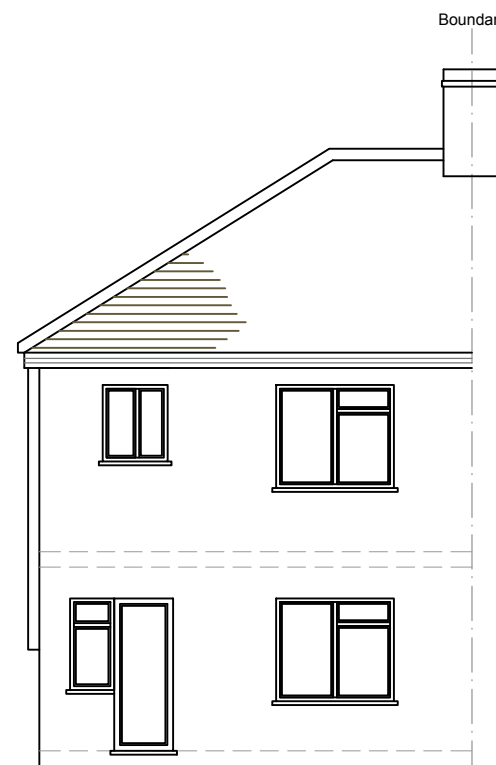


EXISTING REAR ELEVATION
SCALE 1:100

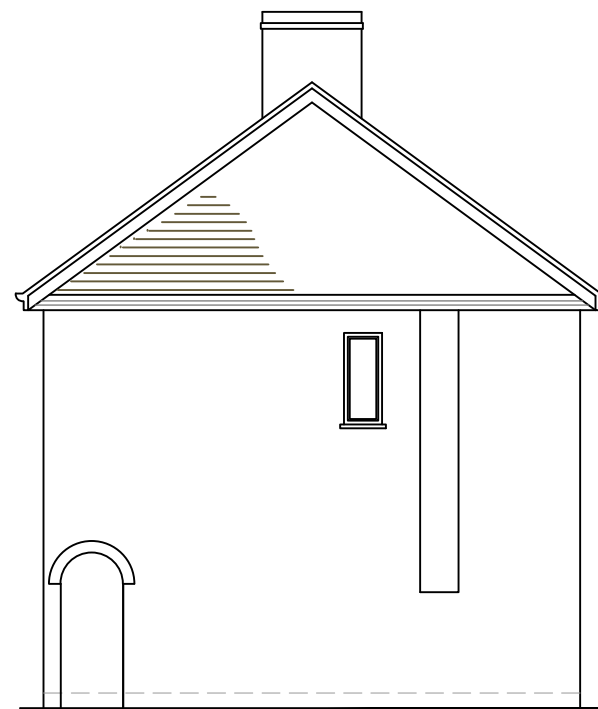

EXISTING ELEVATION SIDE A
SCALE 1:100

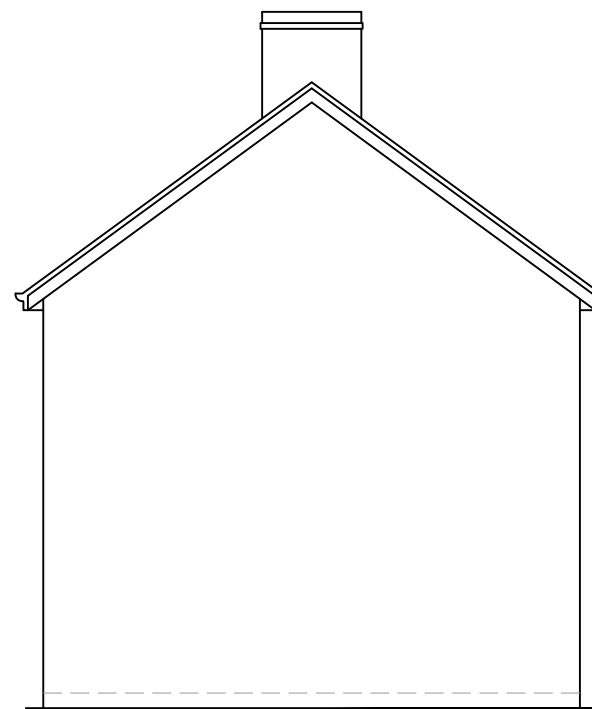

EXISTING ELEVATION SIDE B
SCALE 1:100

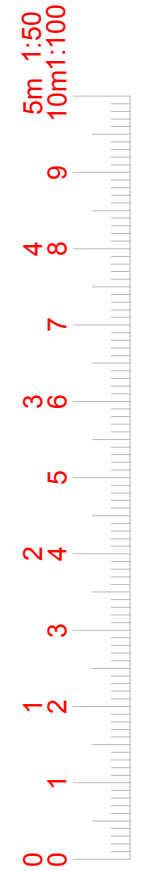

6 Winsham Grove,
London, SW11 6ND

www.FastPlansUK.co.uk

Project: Loft Conversion with
Dormer to Rear.

Address: 18 GOSHAWK GARDENS
UB4 8LA

Scale: 1:100 @ A3 Dwg. no: A05

Drawn by: O.B.S. Date Drawn: 17-JULY-2019

For Drawings Tel: 020 3542 1777

E-mail: plans@FastPlansUK.co.uk



① = HIP TO GABLE




$$\begin{array}{l} \textcircled{A} \quad \textcircled{B} \quad \textcircled{C} \\ 7.03 \times 3.80 \times 2.67 \\ 2 \times 3 \\ \frac{71.32}{6} = 11.88 \text{ m}^3 \end{array}$$

② = DORMER

$$\begin{array}{l} \textcircled{X} \quad \textcircled{Y} \quad \textcircled{Z} \\ 3.22 \times 2.35 \times 5.52 \\ 2 \\ = \frac{41.76}{2} = 20.88 \text{ m}^3 \end{array}$$

TOTAL VOLUME

$$\begin{array}{l} \textcircled{1} \quad \textcircled{2} \\ 11.88 + 20.88 \\ = 32.76 \text{ m}^3 < 50 \text{ m}^3 \end{array}$$

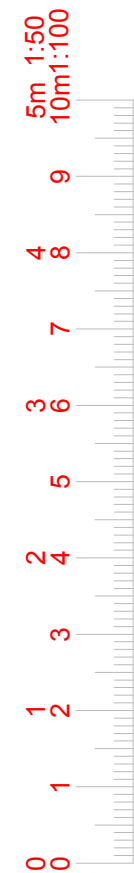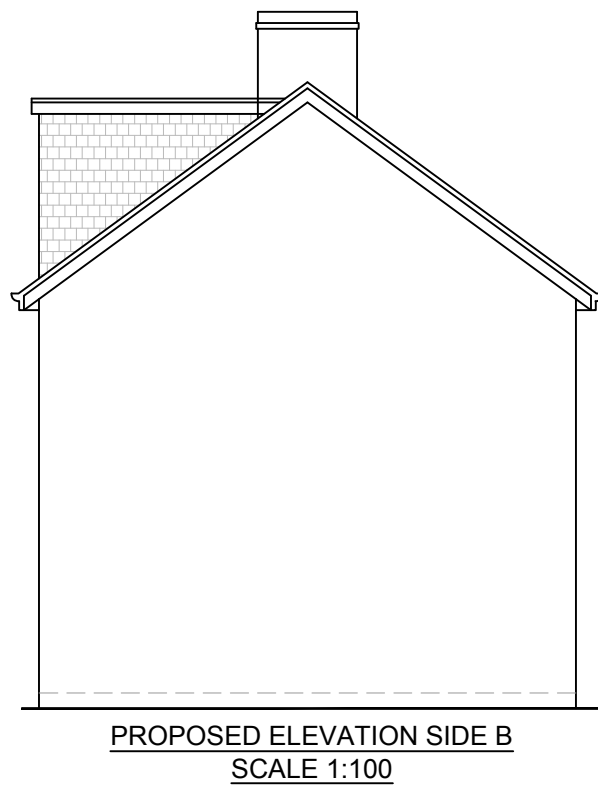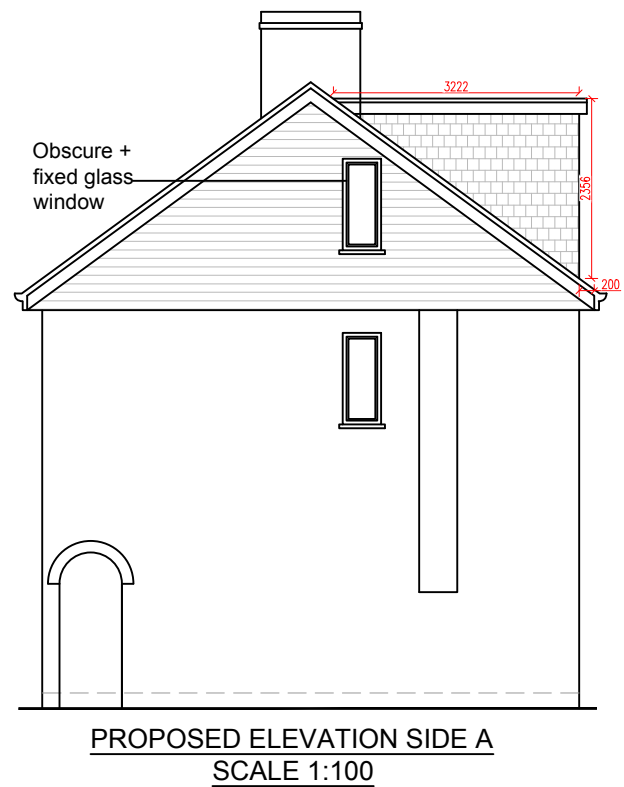

6 Winsham Grove,
London, SW11 6ND

www.FastPlansUK.co.uk

Project: Loft Conversion with
Dormer to Rear.


Address: 18 GOSHAWK GARDENS
UB4 8LA

Scale: 1:100 @ A3 Dwg. no: A06

Drawn by: O.B.S. Date Drawn: 17-JULY-2019

For Drawings Tel: 020 3542 1777

E-mail: plans@FastPlansUK.co.uk

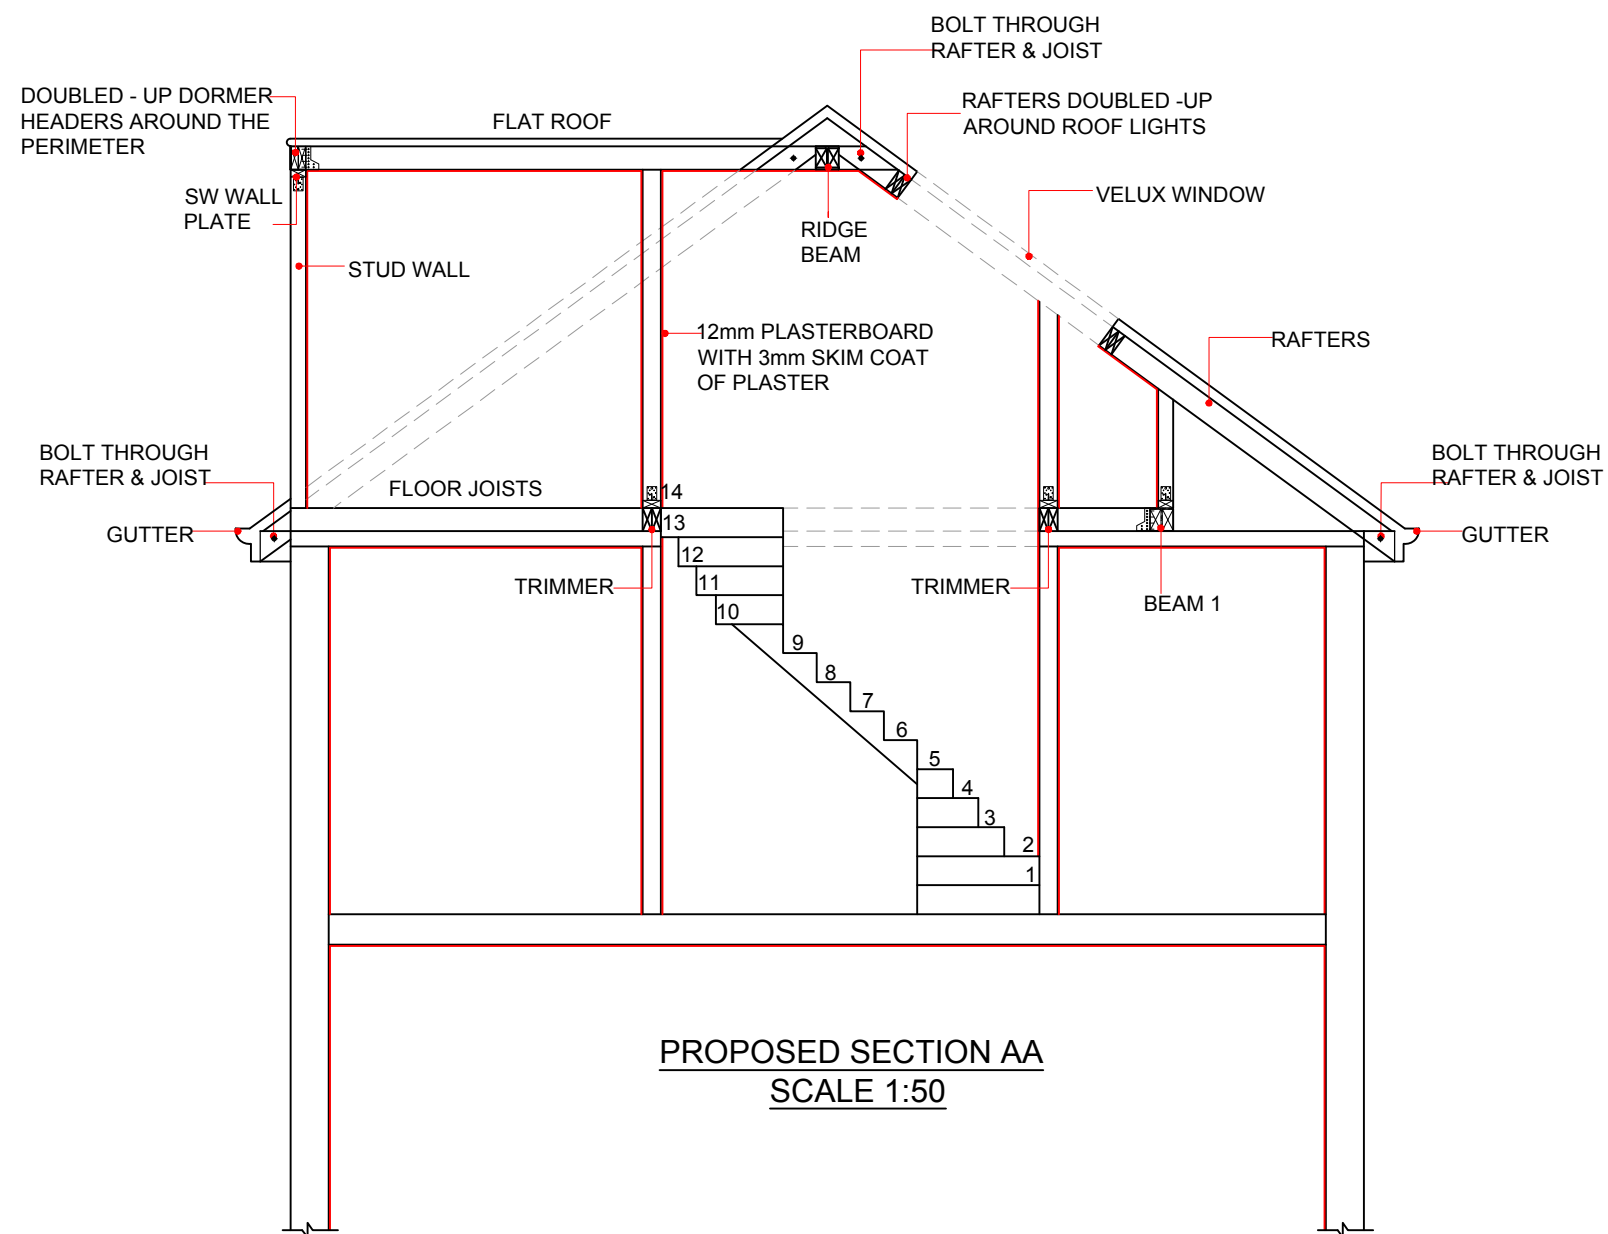

PROPOSED SECTION AA
SCALE 1:50



6 Winsham Grove,
London, SW11 6ND

www.FastPlansUK.co.uk

Project: Loft Conversion with
Dormer to Rear.

Address: 18 GOSHAWK GARDENS
UB4 8LA

Scale: 1:50 @ A3	Dwg. no: A07
Drawn by: O.B.S	Date Drawn: 17-JULY-2019

For Drawings Tel: 020 3542 1777

E-mail: plans@FastPlansUK.co.uk

