


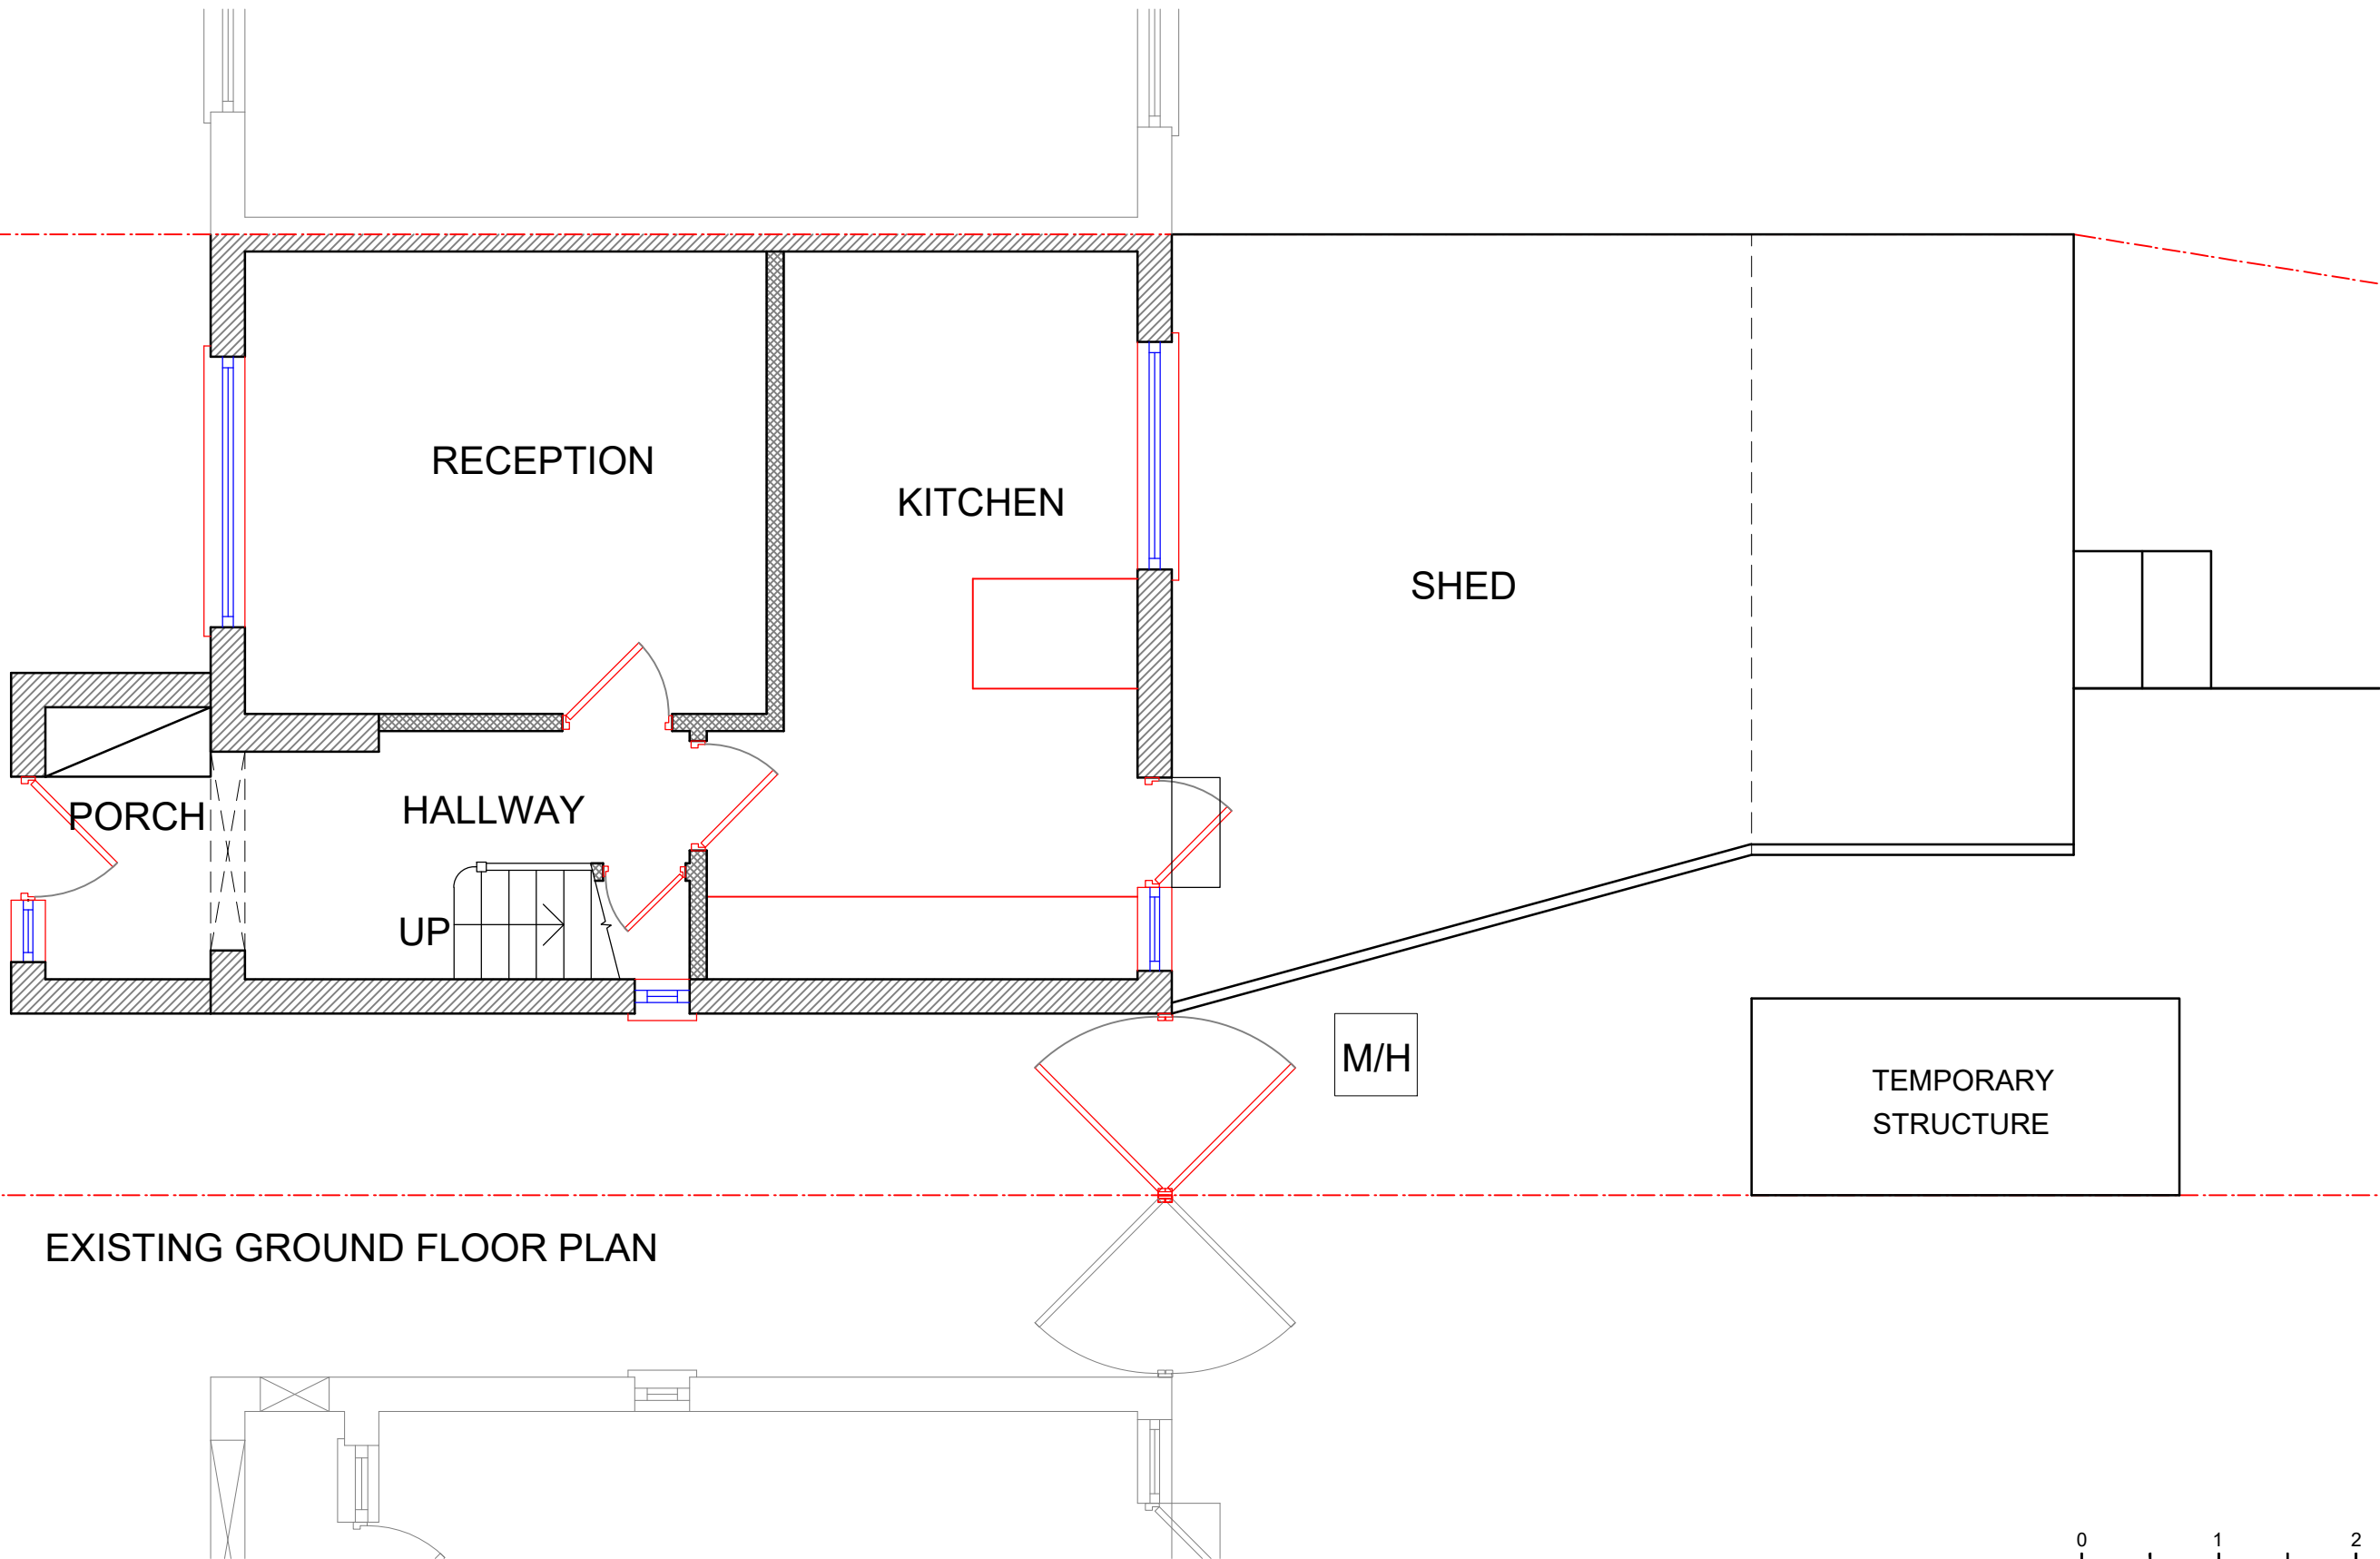

EXISTING GROUND FLOOR PLAN



REFERENCE DRAWINGS		NOTES BOUNDARIES SHOWN ARE FOR PLANNING PURPOSES ONLY. THEY DO NOT DETERMINE LEGAL OWNERSHIP OR BOUNDARIES AND CREATE NO RIGHTS, ENTITLEMENTS OR INTERESTS. PLANNING APPLICATIONS OR SUBSEQUENT PERMISSIONS DO NOT CONVEY OWNERSHIP OR RESOLVE BOUNDARY MATTERS. LEGAL BOUNDARIES REMAIN SUBJECT TO THE TITLE DEEDS OF RELEVANT DOCUMENTS	COPYRIGHT THE CONTENTS OF THIS DRAWING MAY NOT BE REPRODUCED IN WHOLE OR IN PART WITHOUT EXPRESS WRITTEN CONSENT OF TOWN & COUNTY VALUERS & SURVEYORS LIMITED	NOTES PLEASE NOTE THAT BEFORE BUILDING WORKS COMMENCES IT THE RESPONSIBILITY OF THE BUILDER OR OWNER TO SERVE PARTY IS. WALL NOTICES TO ALL NEIGHBOURS							A DESIGN STUDIO LTD. ARCHITECTURAL CONSULTANT,CIVIL ENGINEERS,STRUCTURAL ENGINEERS Wellesley House, 1 st Floor 98-102 Cranbrook Road Ilford, IG1 4NH Email:adesignstudio99@gmail.com Tel:020 3651 7861/07886623744	DRAWN AN	CLIENT/PROJECT 18 GOSHAWK GARDENS HAYES UB4 8LA	DRAWING No. A01							
												CHECKED SB			TITLE EXISTING PLAN	SCALE: 1:50					
												PROJECT NO. 7262				DATE: October 2026					