

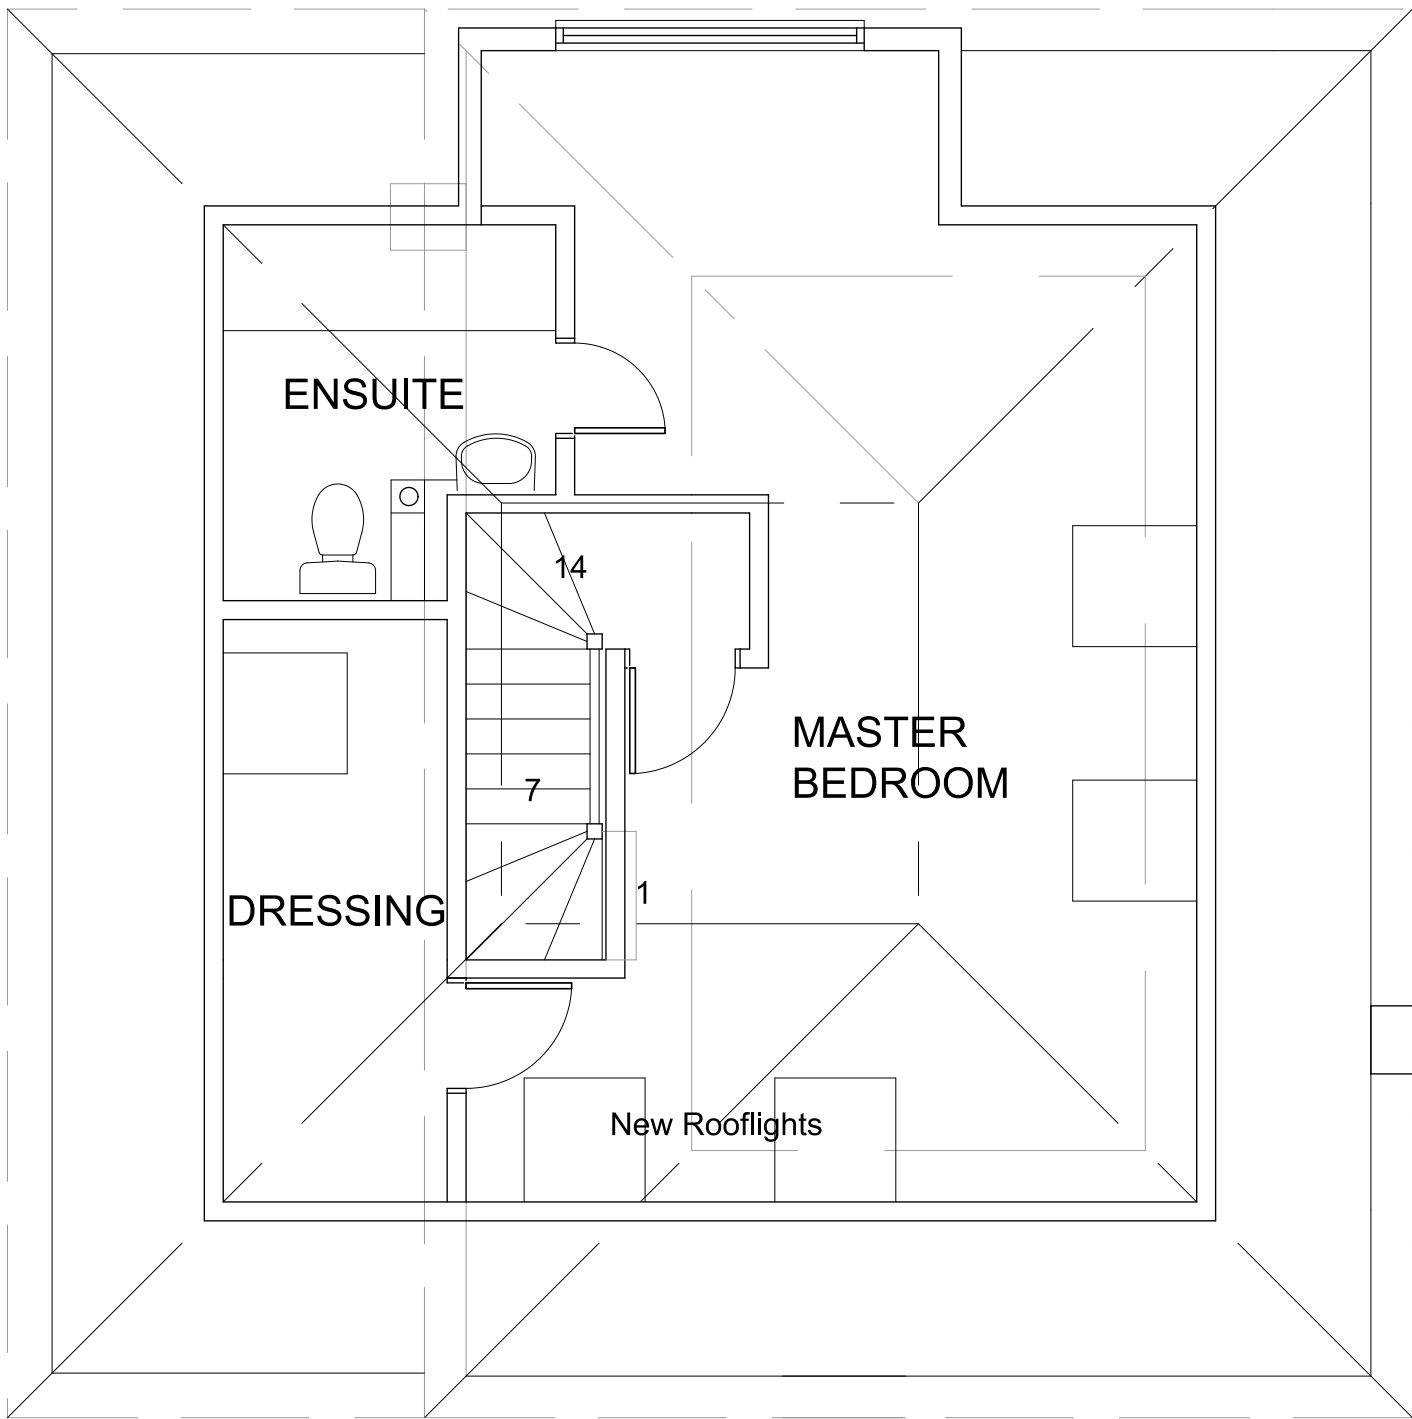


scale

New Rear Dormer

 


SECOND FLOOR PLAN

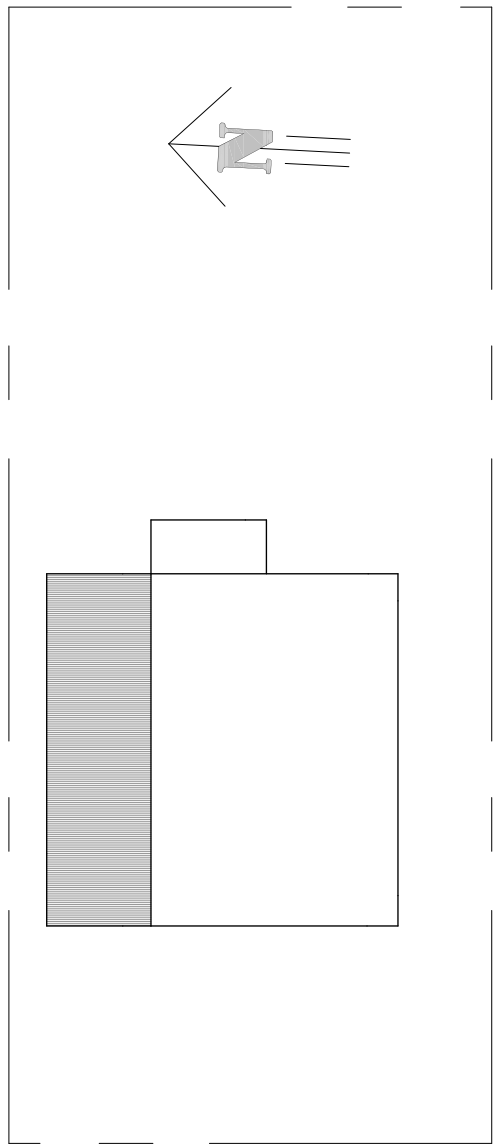

scale

BLOCK PLAN 1:200

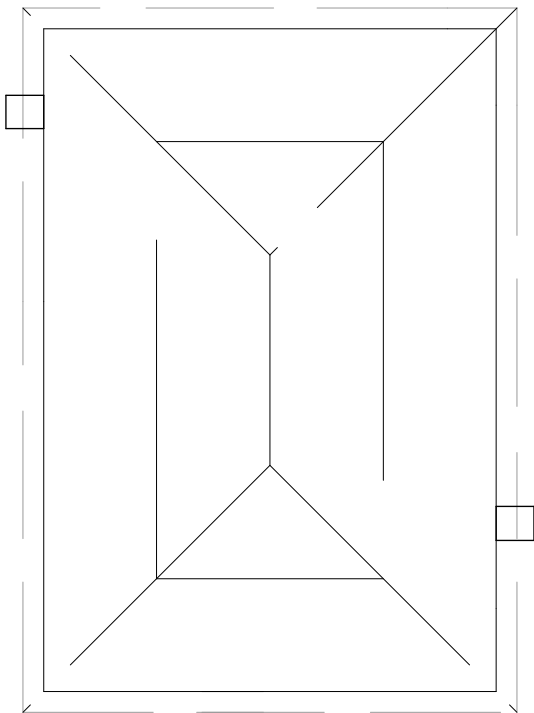

EX ROOF PLAN 1:100

Revision	Description	Date
This drawing must not be re-issued, loaned or copied without consent of M. Baldwin ©		
www.plansdesigned.co.uk Mark Baldwin (MRICS, MCIOB, MCIAT) CHARTERED SURVEYING & ARCHITECTURAL CONSULTANT Telephone : 01895 254456		
Client: Mrs. Y. Jia.		
Project: 332 LONG LANE, HILLINGDON UB10 9PF.		
Description: PROPOSED S F & BLOCK PLANS.		
Scale: 1:50 @A3	Date: Aug19	
Project No: MB / 3762 / 3		Rev. -