




SCALE BAR 1:50 @ A1

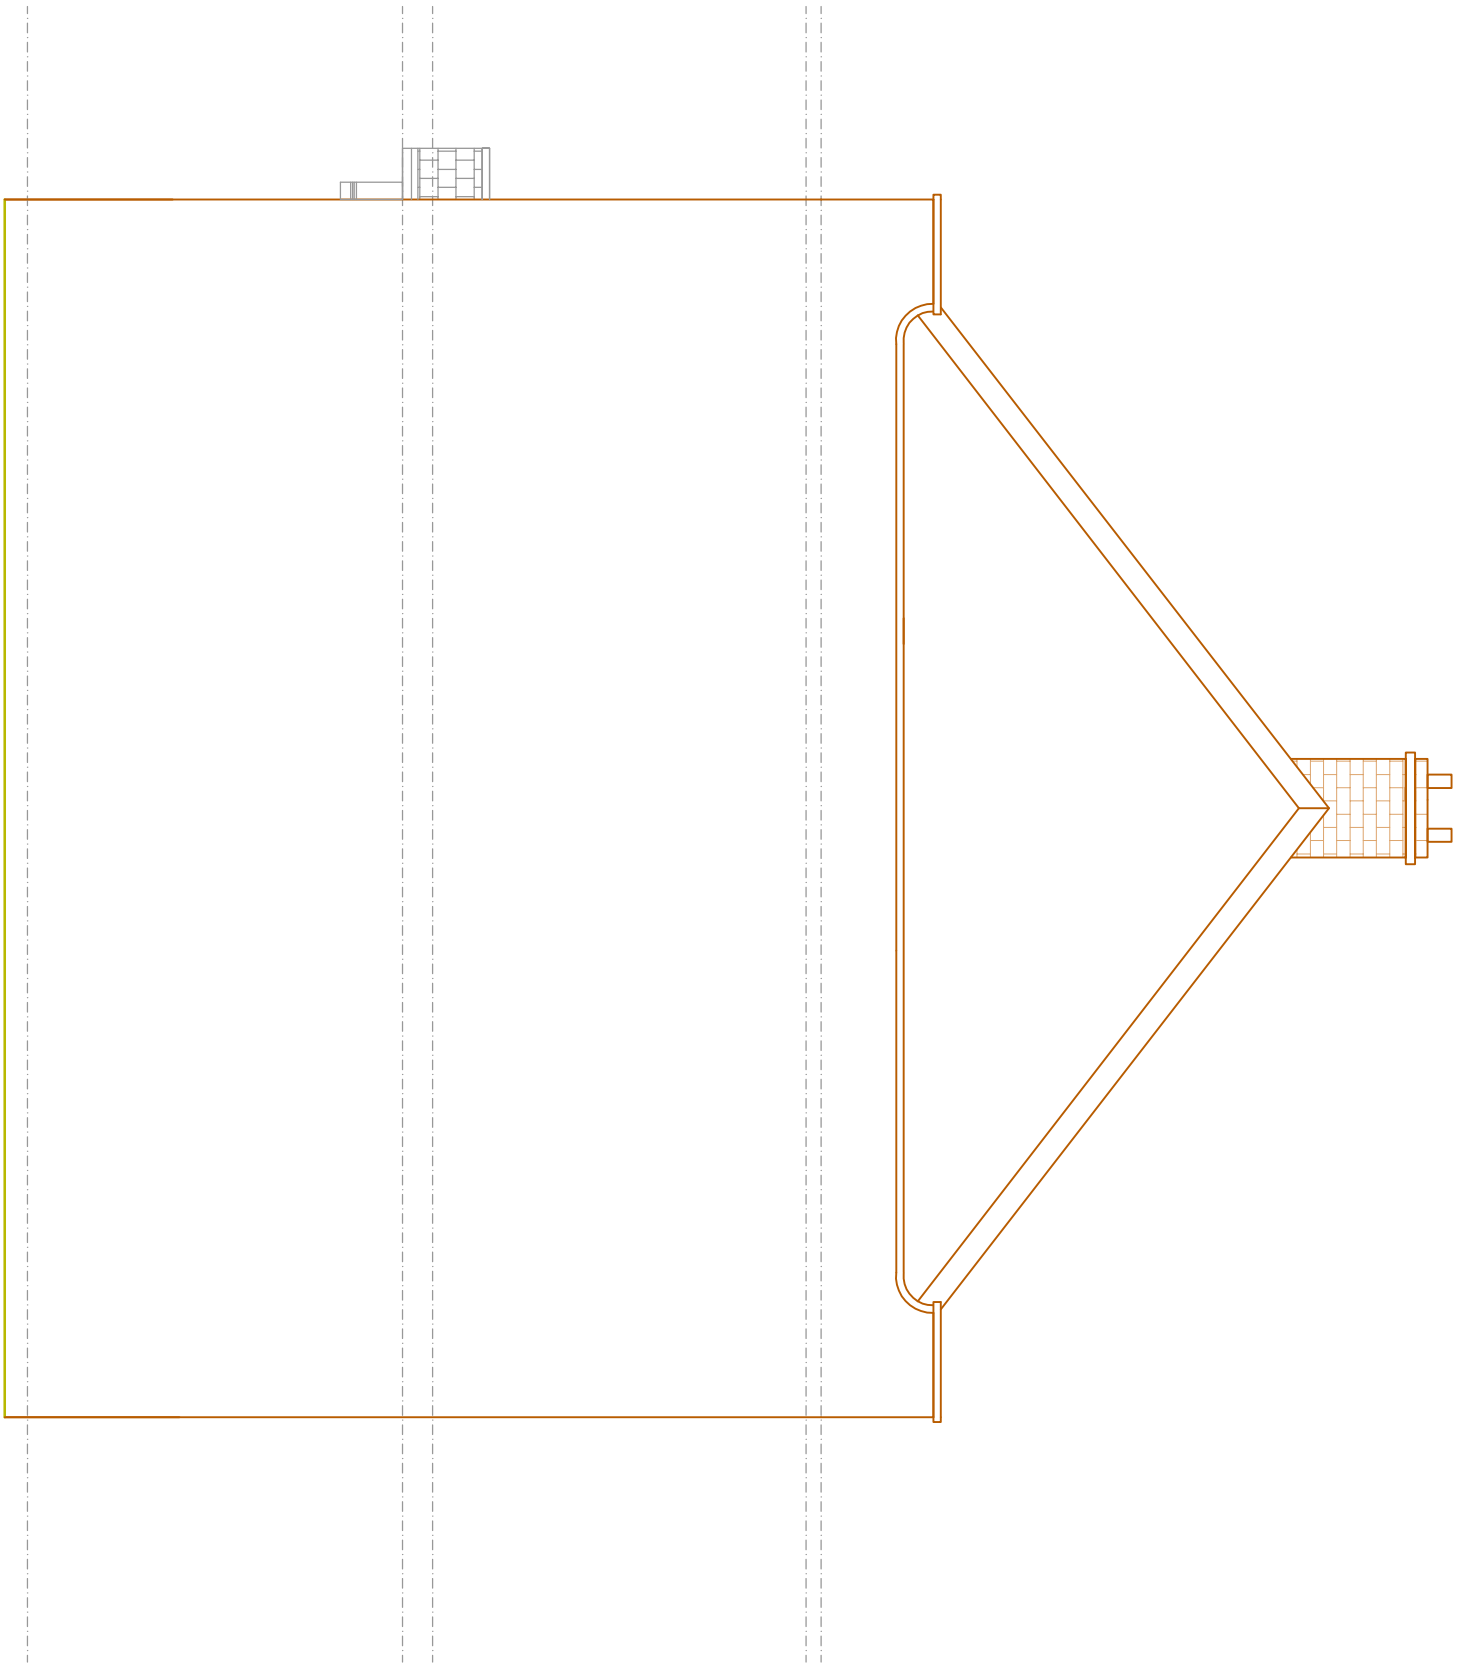


EXISTING SIDE ELEVATION 1
SCALE BAR 1:50 @ A1

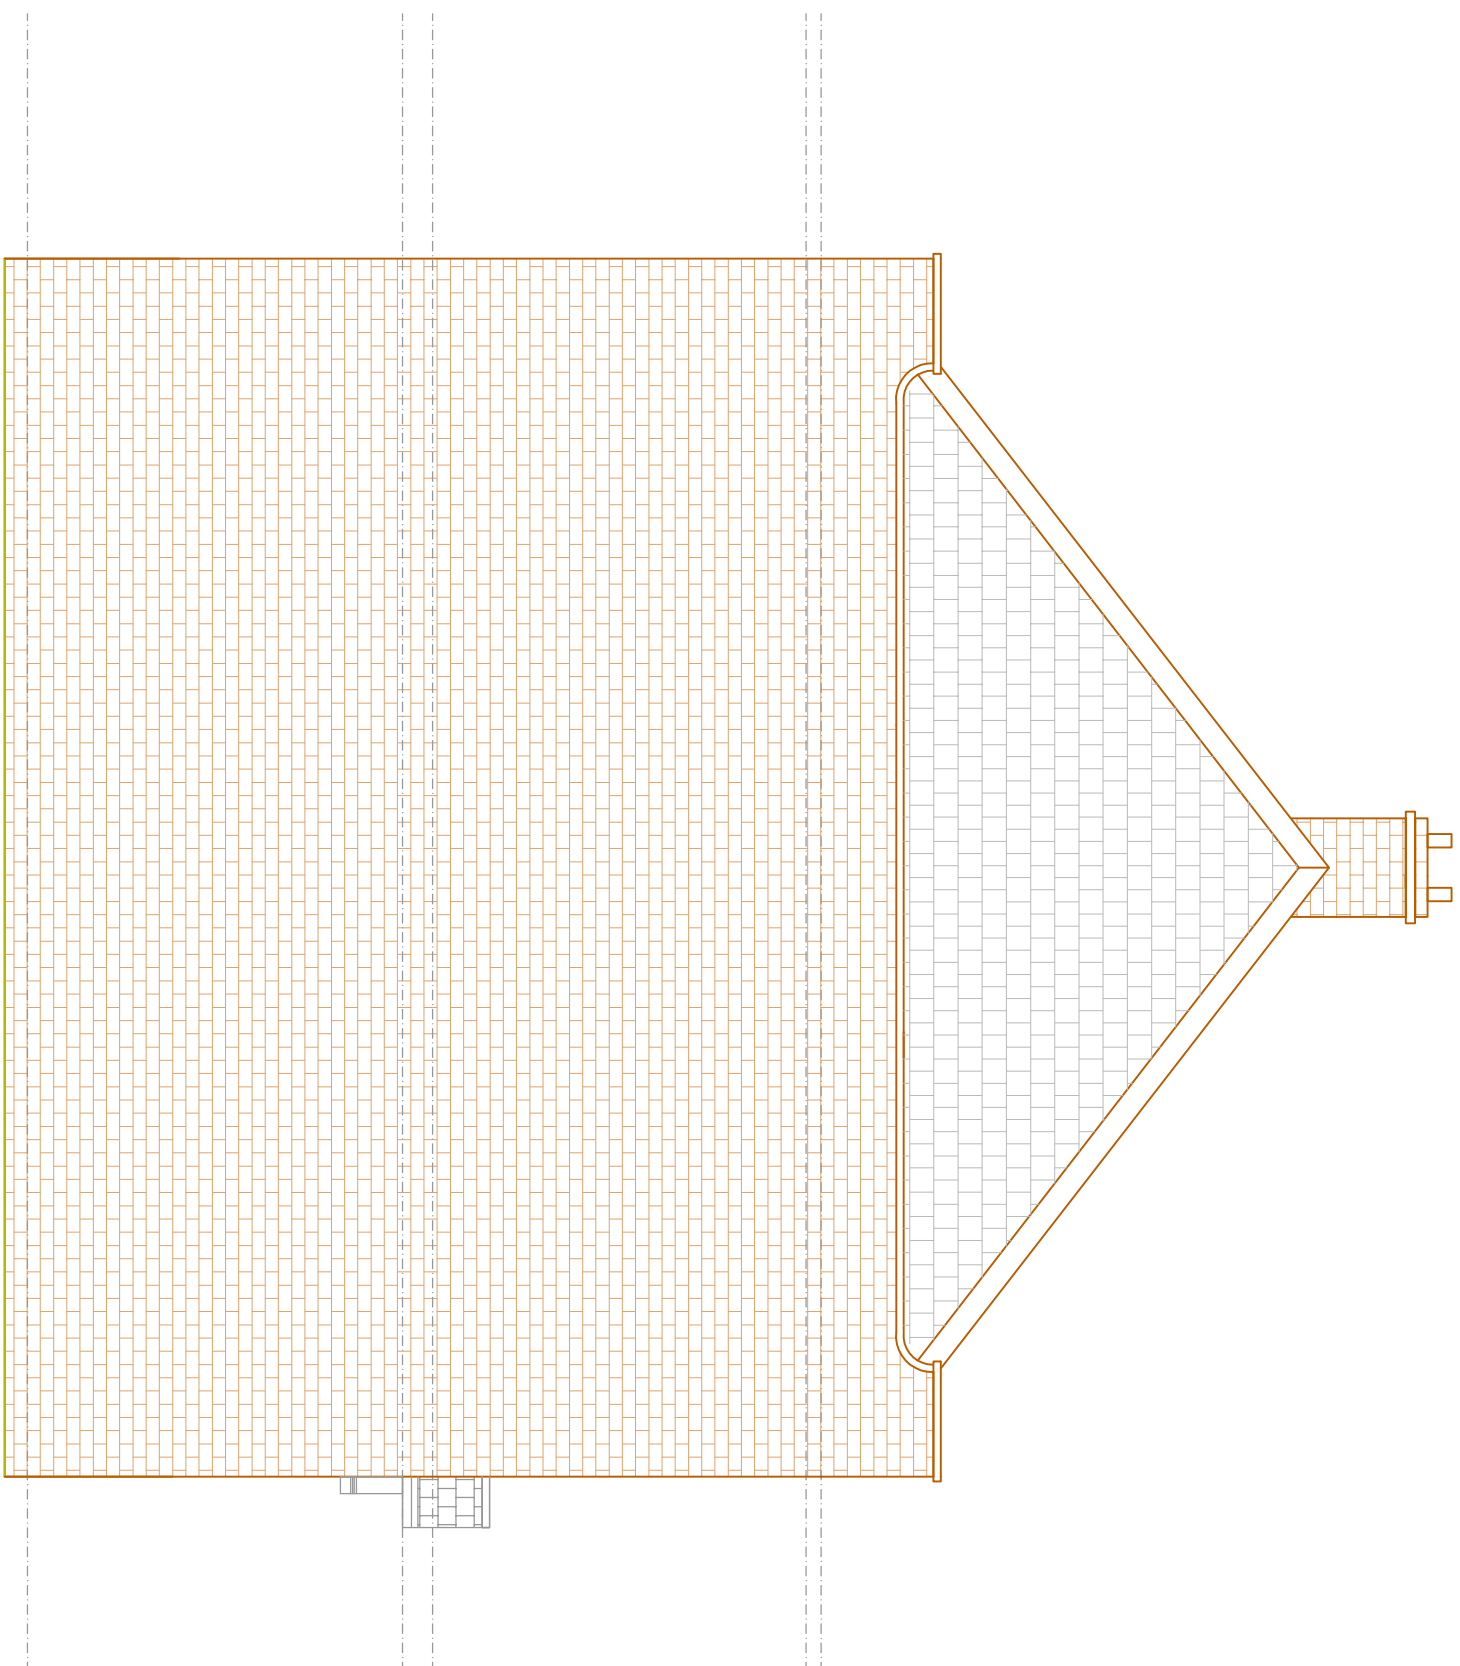

EXISTING SIDE ELEVATION 2
SCALE BAR 1:50 @ A1

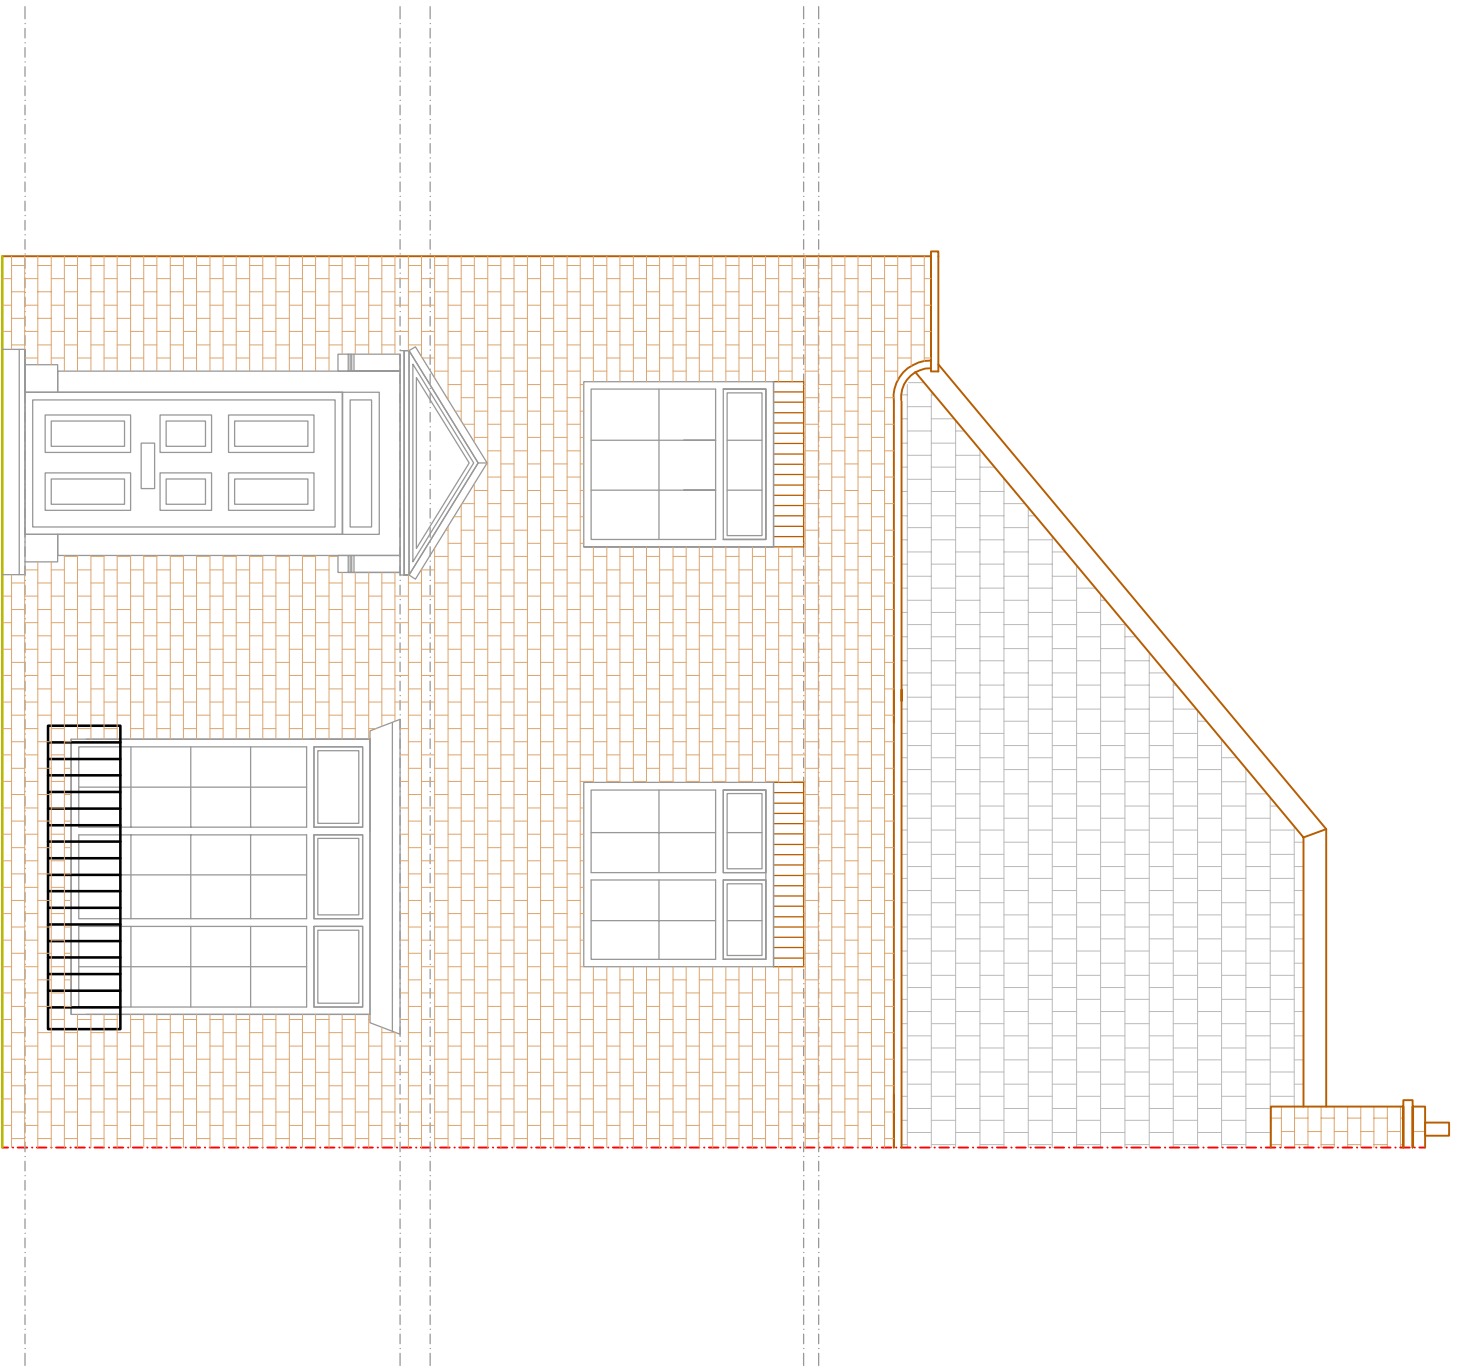

EXISTING FRONT ELEVATION
SCALE BAR 1:50 @ A1

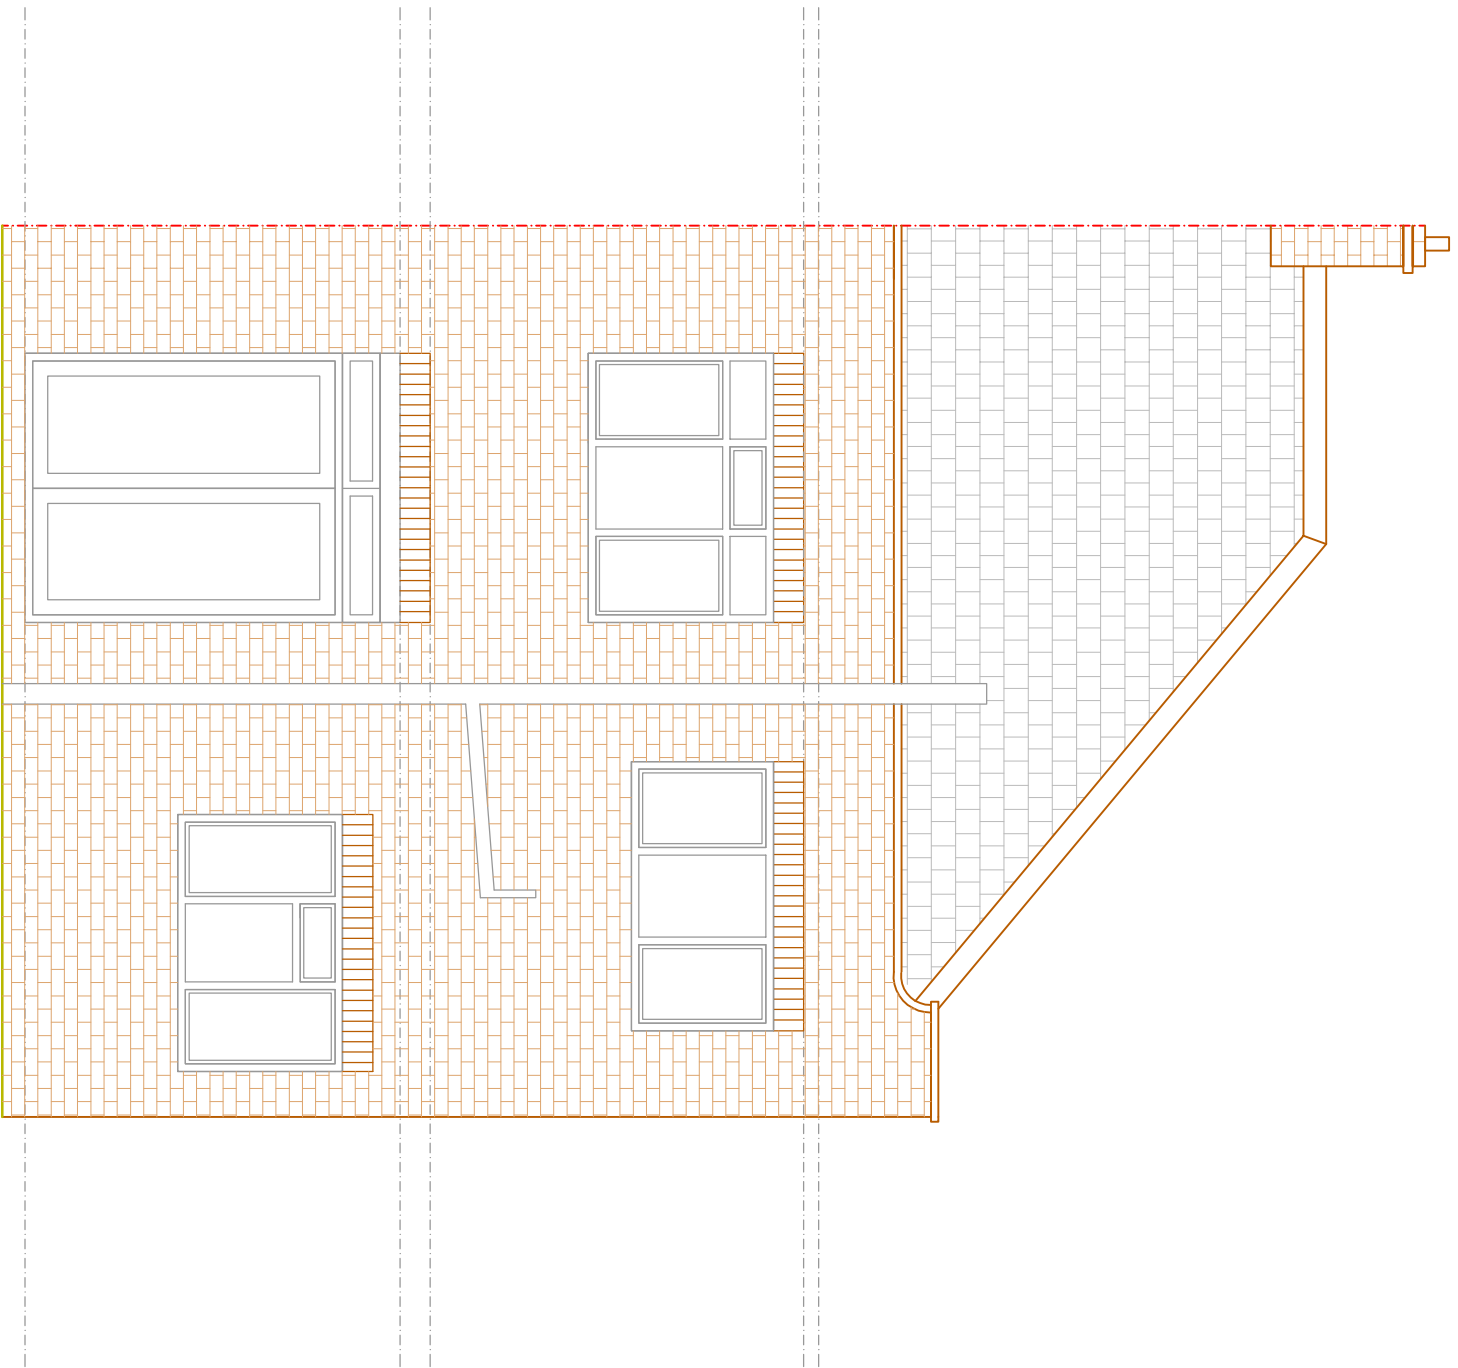

EXISTING REAR ELEVATION
SCALE BAR 1:50 @ A1

GENERAL NOTES:

THIS DRAWING IS NOT TO BE SCALED. THE MAIN CONTRACTOR IS RESPONSIBLE FOR CHECKING ALL DIMENSIONS ON SITE PRIOR TO COMMENCEMENT OF WORKS WITH ANY DISCREPANCIES REPORTED TO ARCHITECTURAL SERVICES AT ONCE. ANY CONSTRUCTION WORK CARRIED OUT PRIOR TO OBTAINING THE NECESSARY APPROVALS IS ENTIRELY AT THE HOUSEHOLDER CONTRACTORS RISK. ALL BUILDING WORK IS TO BE CARRIED OUT TO THE SATISFACTION OF THE LOCAL AUTHORITY AND BUILDING CONTROL OFFICERS AND IN ACCORDANCE WITH CURRENT BUILDING REGULATIONS. NO WORK IS TO BE CARRIED OUT WITHOUT THE NECESSARY APPROVALS. THE MAIN CONTRACTOR SHALL BE ENTIRELY RESPONSIBLE FOR THE SECURITY, STRENGTH AND STABILITY OF THE BUILDING/SITE DURING THE WORKS DURATION. THIS DRAWING IS THE COPYRIGHT OF ARCHITECTURAL SERVICES.

THIS DRAWING MAY NOT BE COPIED BY ANY THIRD PARTIES WITHOUT PRIOR PERMISSION.

REVISION		DESCRIPTION	DATE	BY
		Greenfields Architectural Services		
London Office: 113 Dunes Road, Epsom, Surrey Middlesex TW20 2DU Telephone: 0207 362 1439 Website: www.greenfieldsarchitecturalservices.co.uk		Oxford Office: 14 Station Crescent, Caversham, Oxford OX4 8 1LE Telephone: 01893 631 897		
DRAWING TITLE: EXISTING ELEVATIONS				
SITE ADDRESS: 5 FLAG WALK, PINNER, HAS ZEP				
SCALE: 1:50 @ A1		DRAWN BY: BG		
DATE: 09.09.19				
DRAWING NO: FLAG/02				