




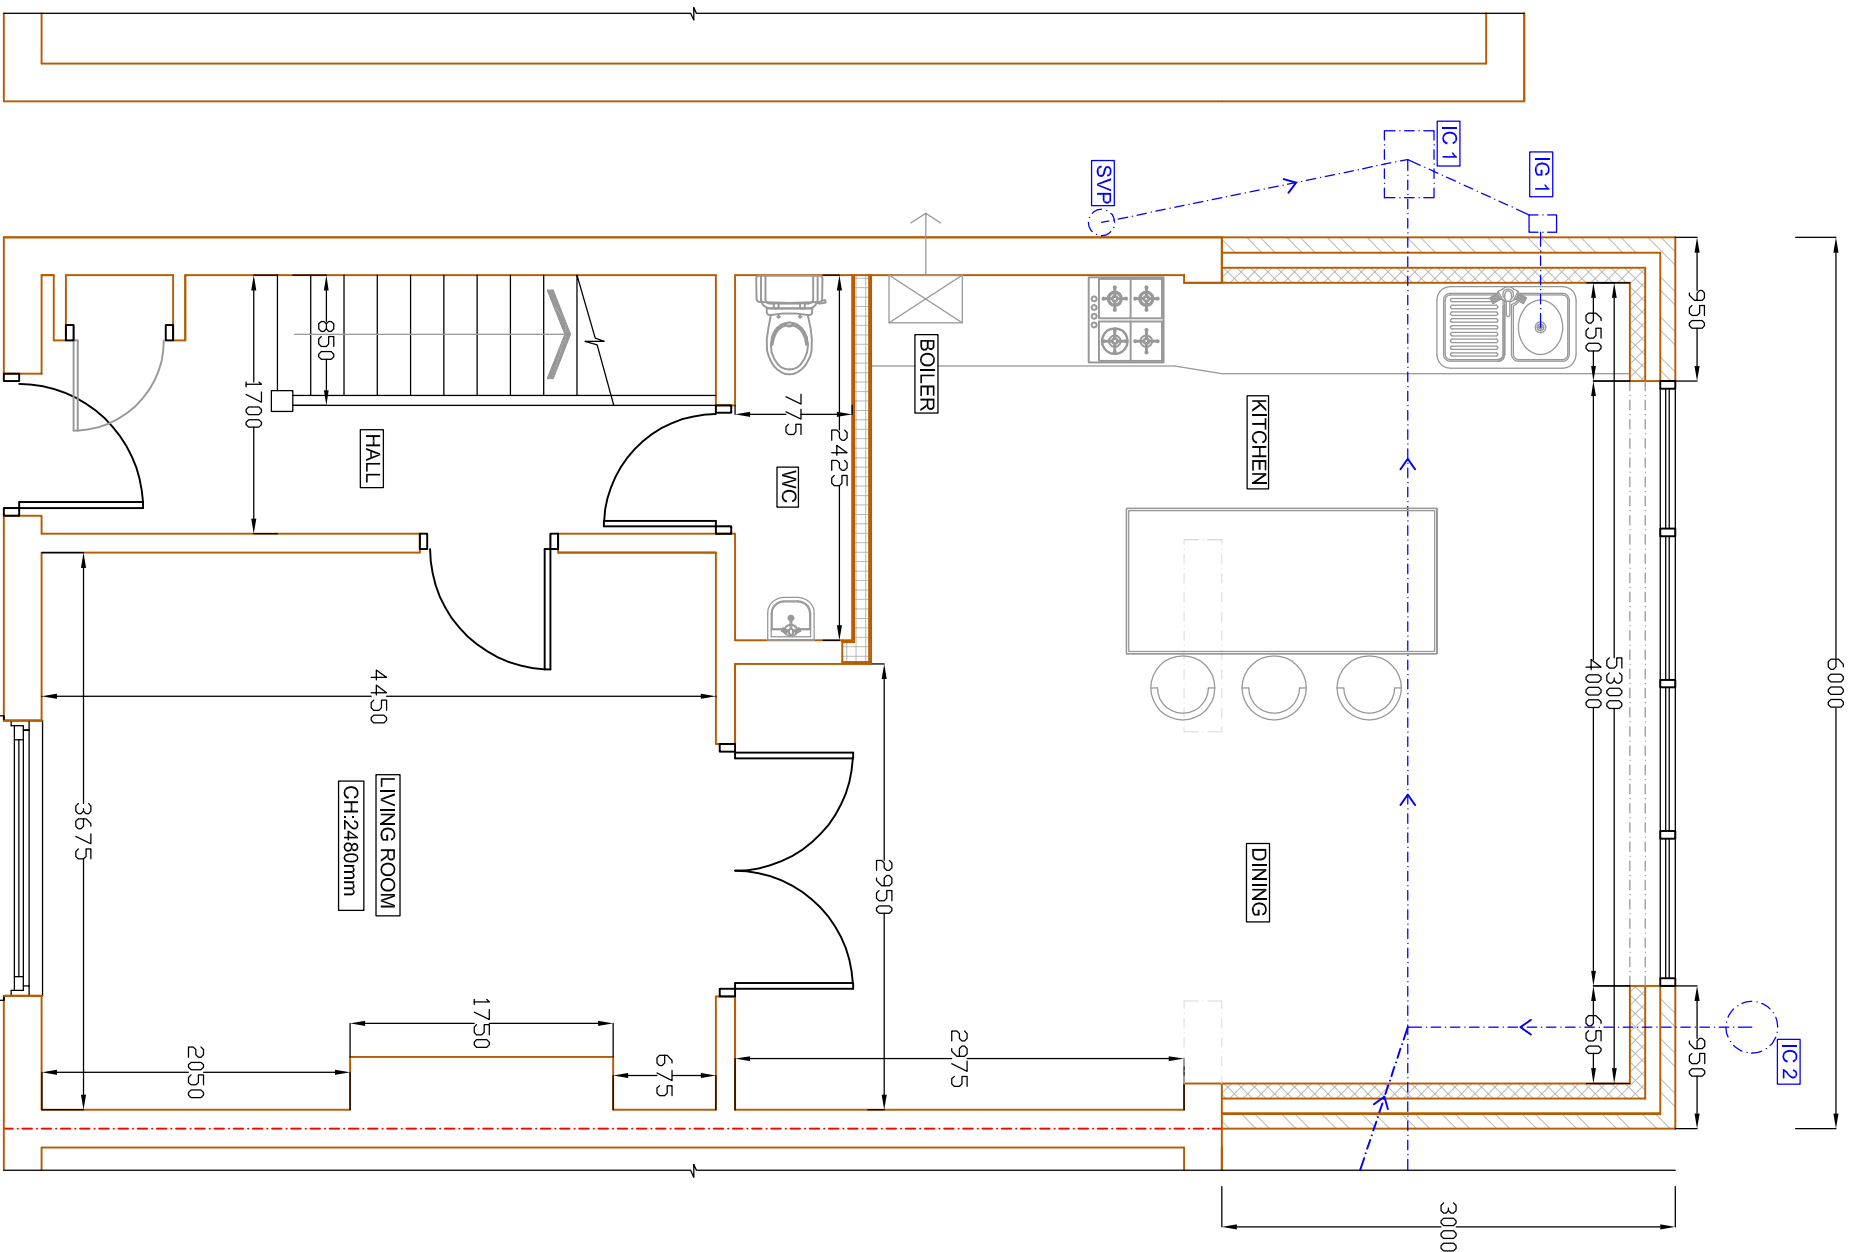


PROPOSED GROUND FLOOR PLAN
SCALE BAR 1:50 @ A1

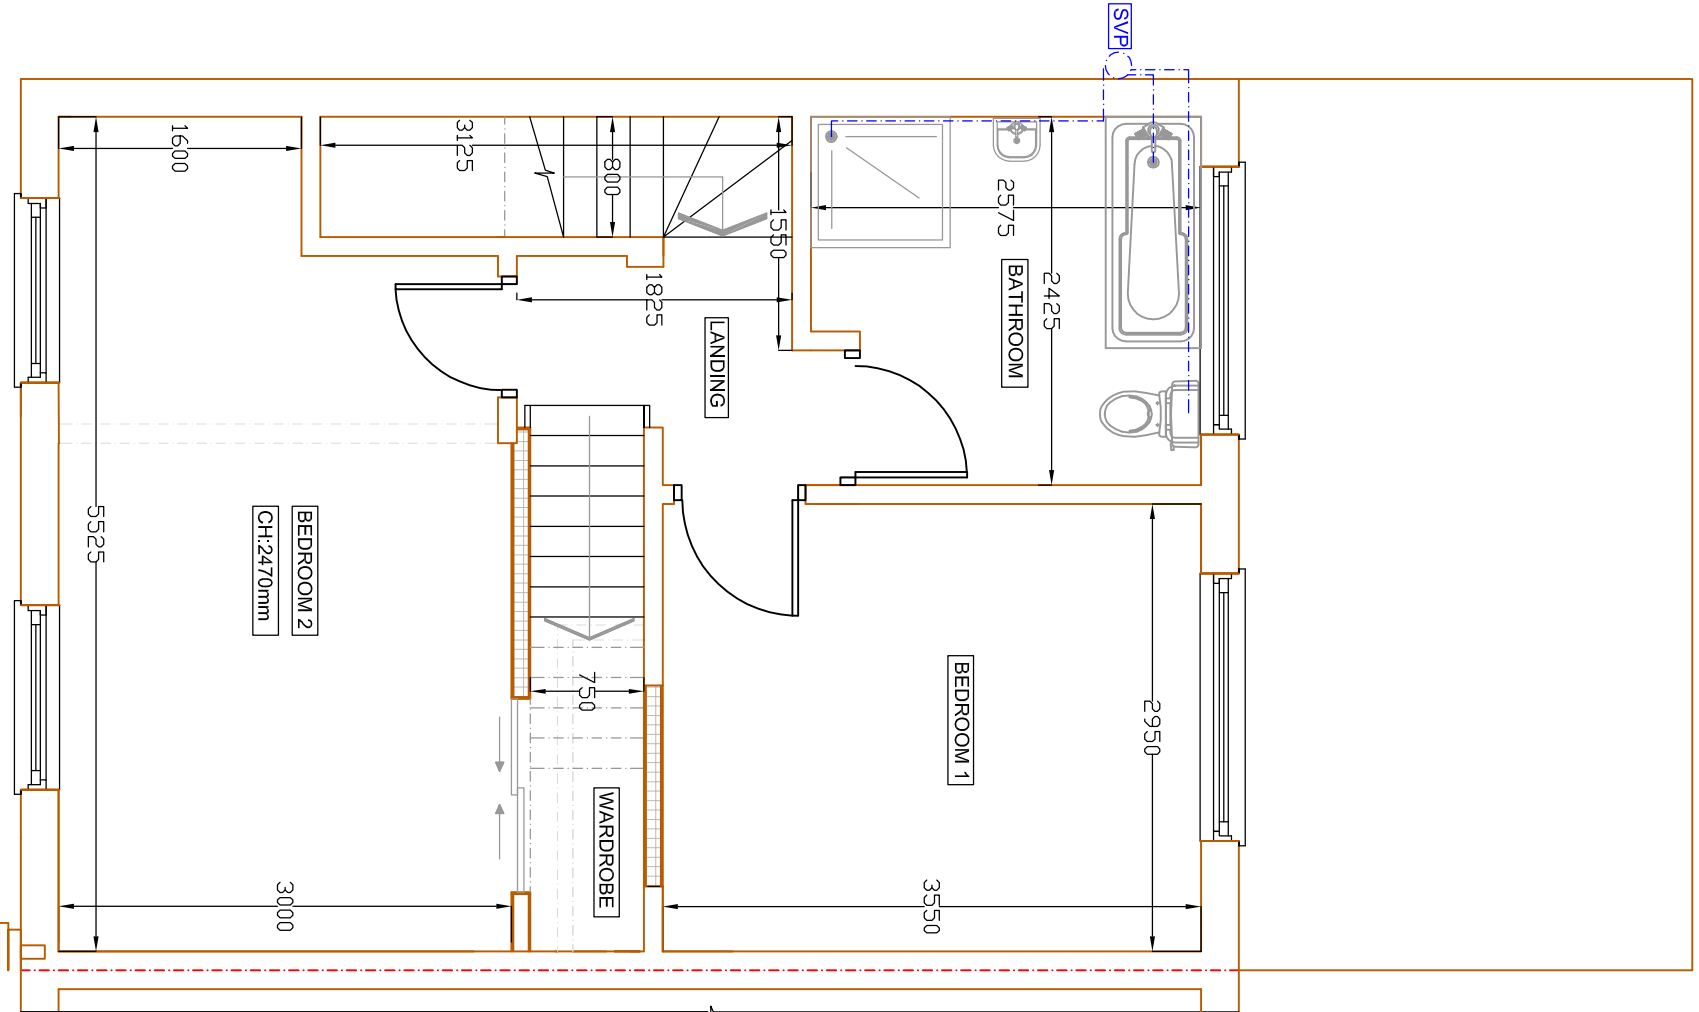

PROPOSED FIRST FLOOR PLAN
SCALE BAR 1:50 @ A1

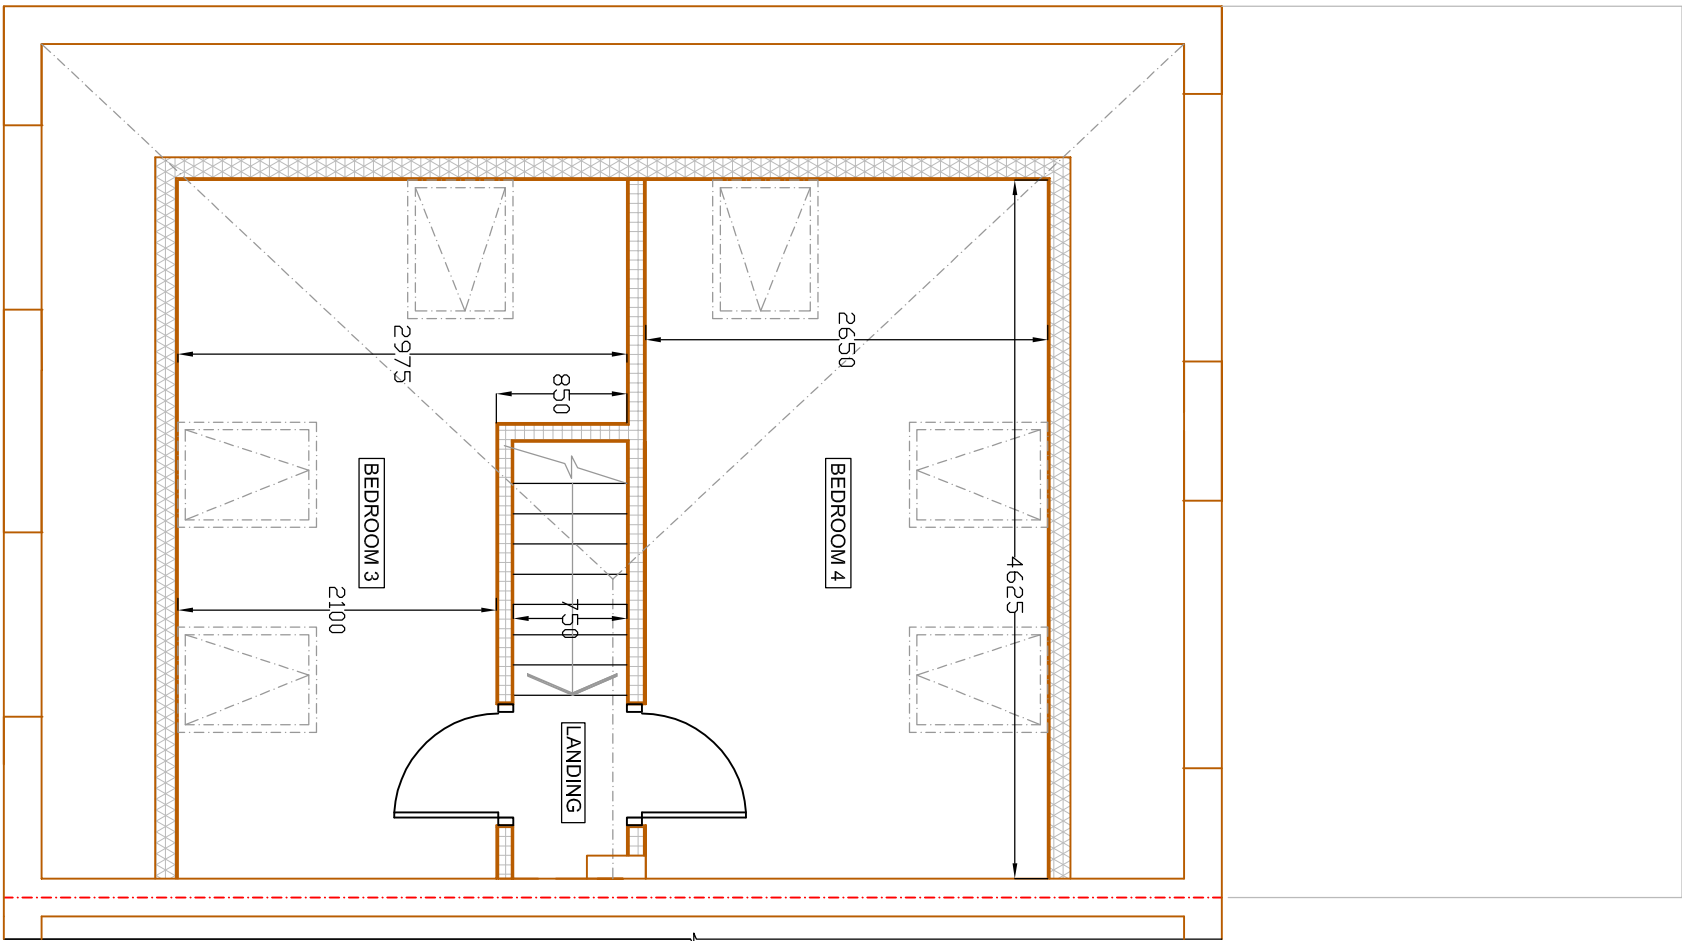

PROPOSED LOFT FLOOR PLAN
SCALE BAR 1:50 @ A1

 

SCALE BAR 1:50 @ A1

GENERAL NOTES:

THIS DRAWING IS NOT TO BE SCALED. THE MAIN CONTRACTOR IS RESPONSIBLE FOR CHECKING ALL DIMENSIONS ON SITE PRIOR TO COMMENCEMENT OF WORKS WITH ANY DISCREPANCIES REPORTED TO ARCHITECTURAL SERVICES AT ONCE. ANY CONSTRUCTION WORK CARRIED OUT PRIOR TO OBTAINING THE NECESSARY APPROVALS IS ENTIRELY AT THE HOMEHOLDER'S CONTRACTORS RISK. ALL BUILDING WORK IS TO BE CARRIED OUT TO THE SATISFACTION OF THE LOCAL AUTHORITY AND BUILDING CONTROL OFFICES AND IN ACCORDANCE WITH CURRENT BUILDING REGULATIONS. NO WORK IS TO BE CARRIED OUT WITHOUT THE NECESSARY APPROVALS. THE MAIN CONTRACTOR SHALL BE ENTIRELY RESPONSIBLE FOR THE SECURITY, STRENGTH AND STABILITY OF THE BUILDING/SITE DURING THE WORKS DURATION. THIS DRAWING IS THE COPYRIGHT OF ARCHITECTURAL SERVICES.

THIS DRAWING MAY NOT BE COPIED BY ANY THIRD PARTIES WITHOUT PRIOR PERMISSION.

REVISION	DESCRIPTION	DATE	BY
Greenfields Architectural Services London Office: 113 Dimes Road, Fulham, London SW6 7DU Telephone: 0207 286 4438 Email: enquiries@greenfieldsarchitecturalservices.co.uk Website: www.greenfieldsarchitecturalservices.co.uk Oxford Office: 14 Station Crescent, Oxton, Oxfordshire, OX18 1LE Telephone: 01895 837 897 DRAWING TITLE: PROPOSED FLOOR PLANS SITE ADDRESS: 5 FLAG WALK, PINNER, HA5 2EP			
SCALE: 1:50 @ A1		DRAWN BY: BG	
DATE: 09.09.19			
DRAWING NO: DRAWING 03			