




SCALE BAR 1:50 @ A1

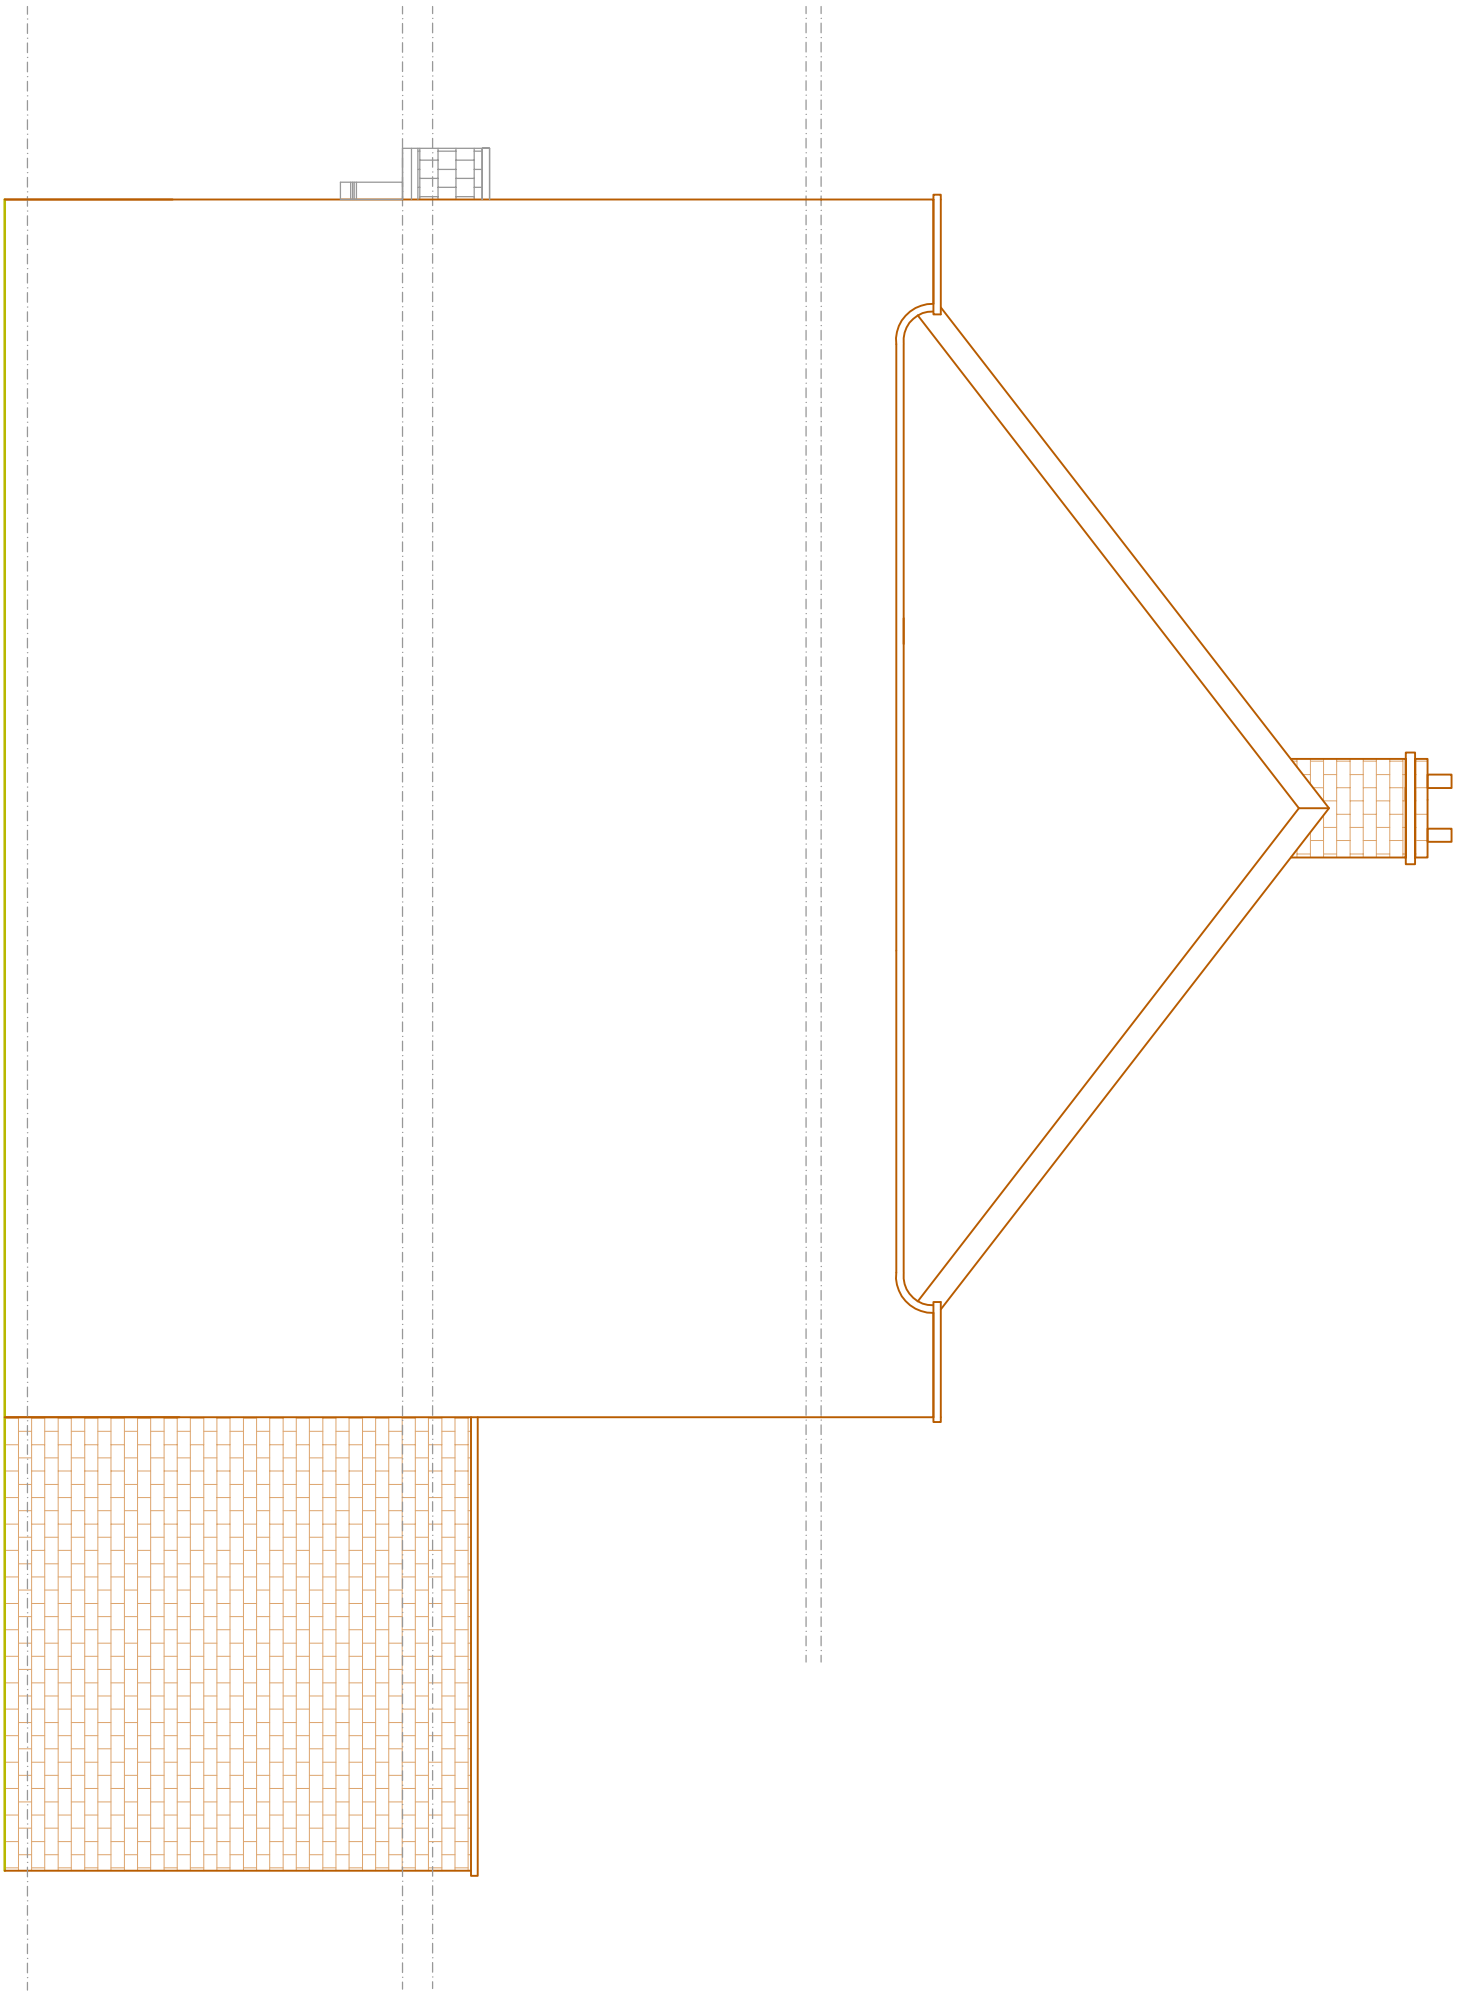


PROPOSED SIDE ELEVATION 1
SCALE BAR 1:50 @ A1

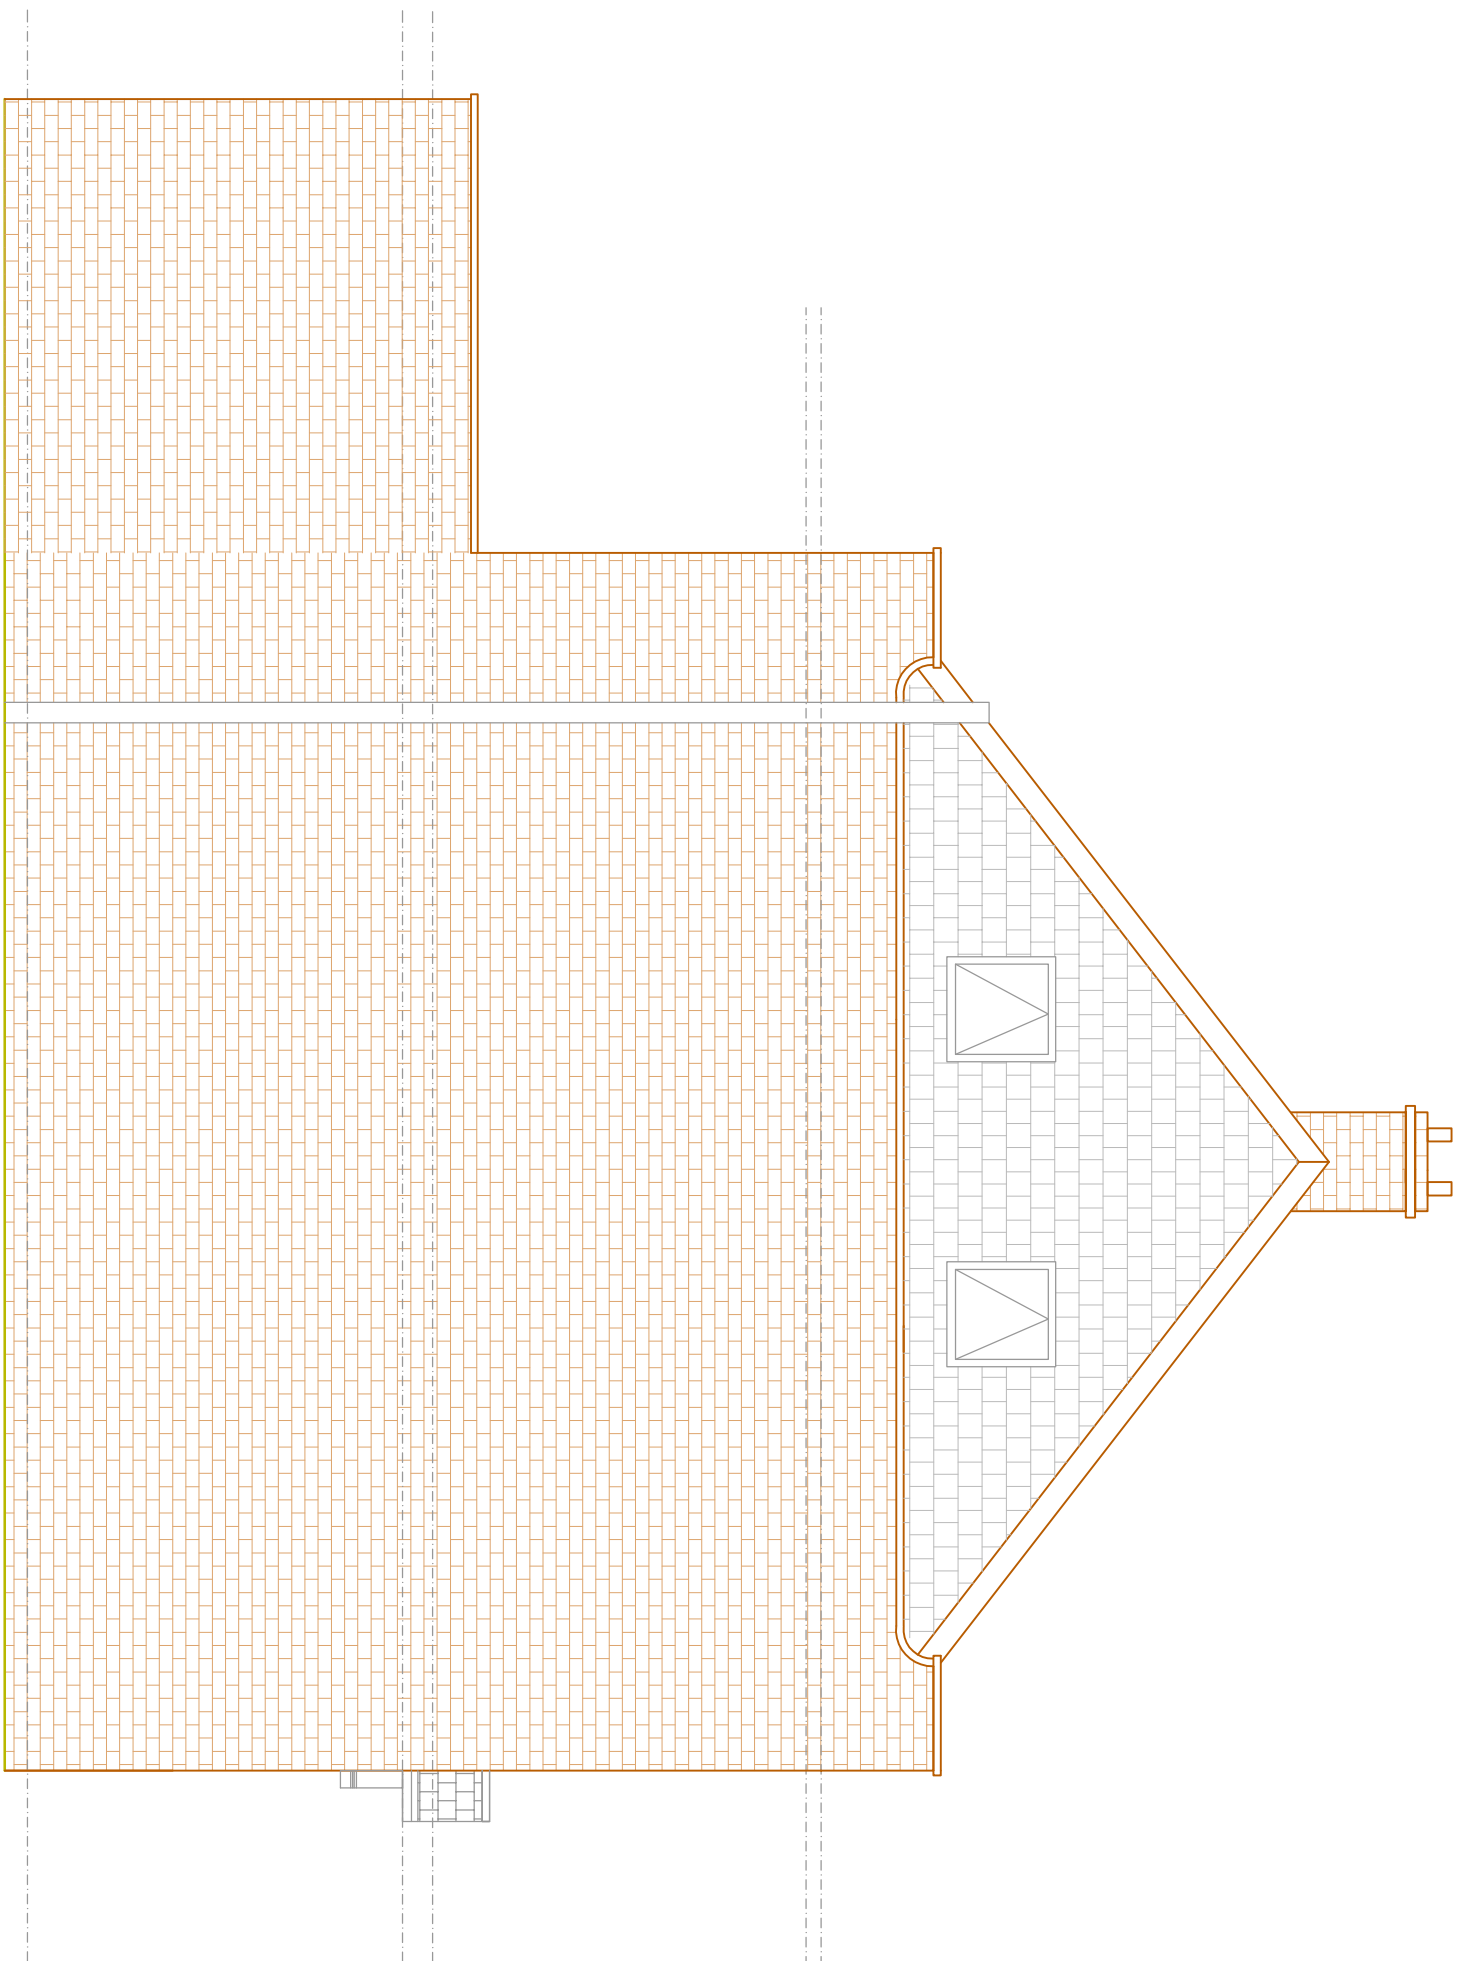

PROPOSED SIDE ELEVATION 2
SCALE BAR 1:50 @ A1

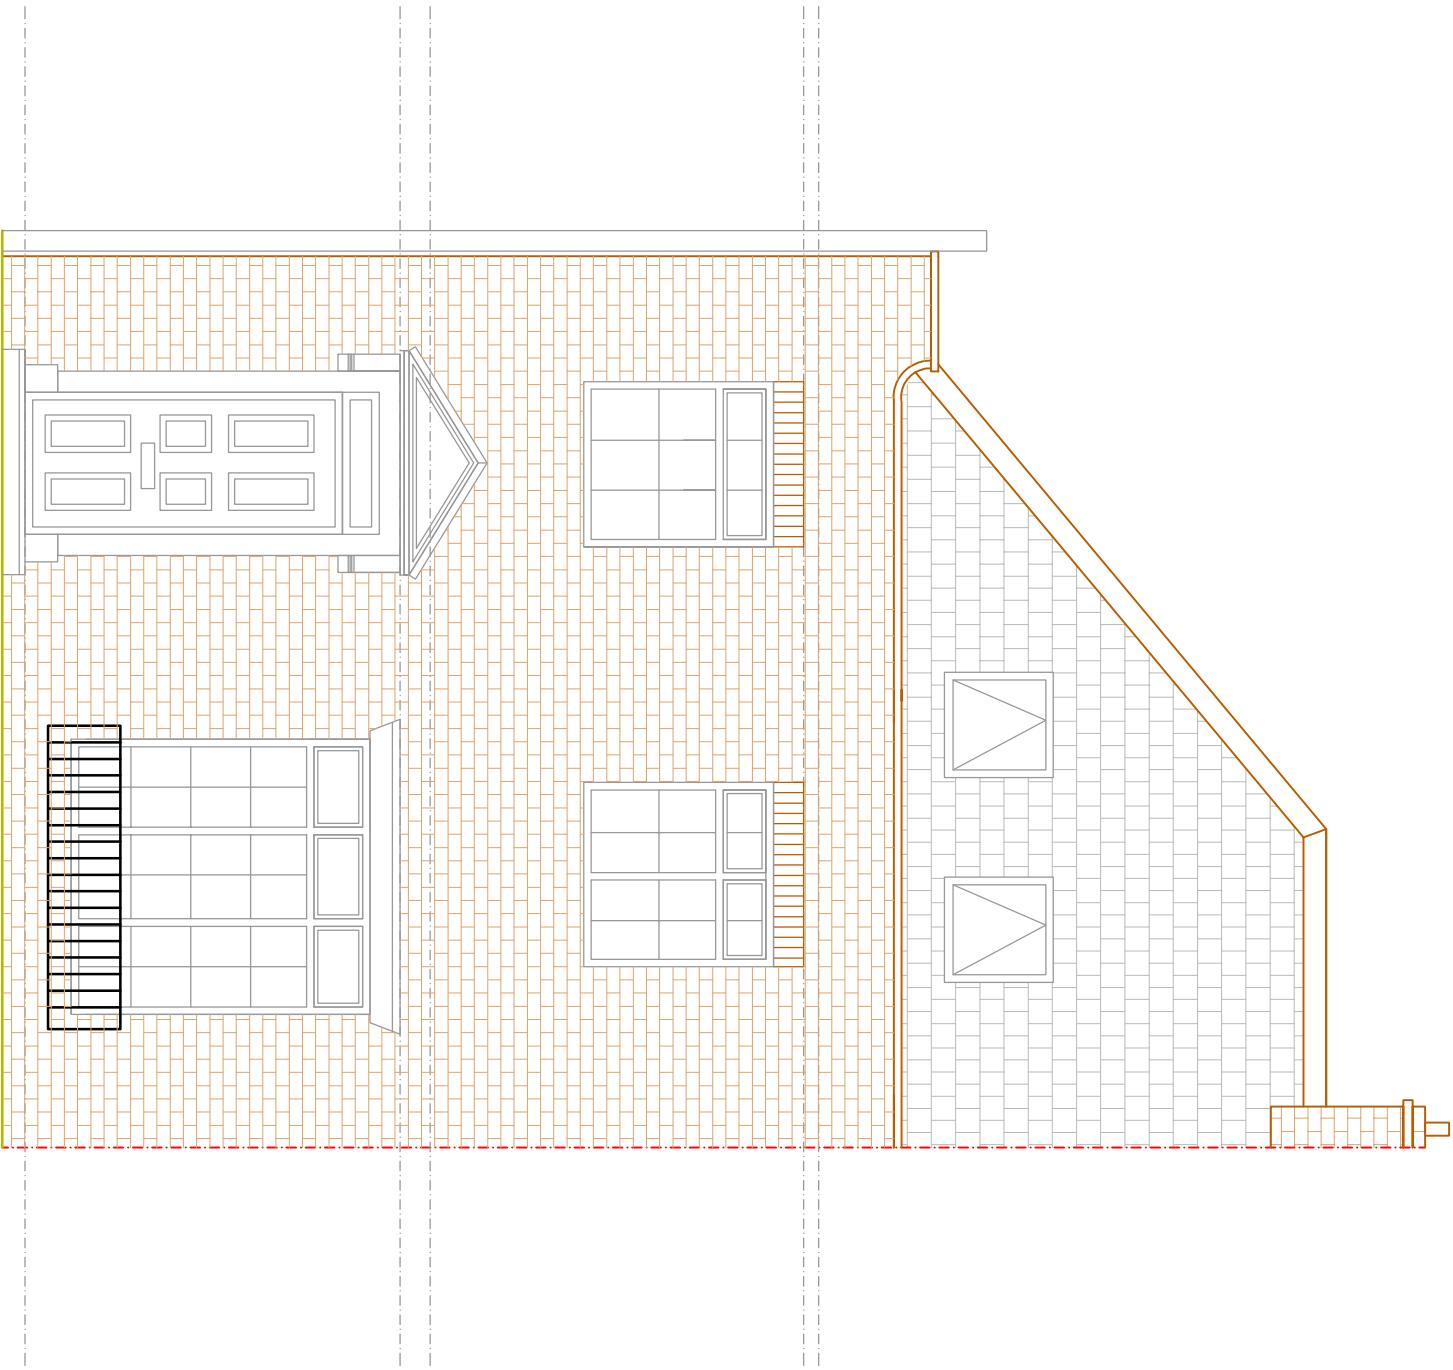

PROPOSED FRONT ELEVATION
SCALE BAR 1:50 @ A1

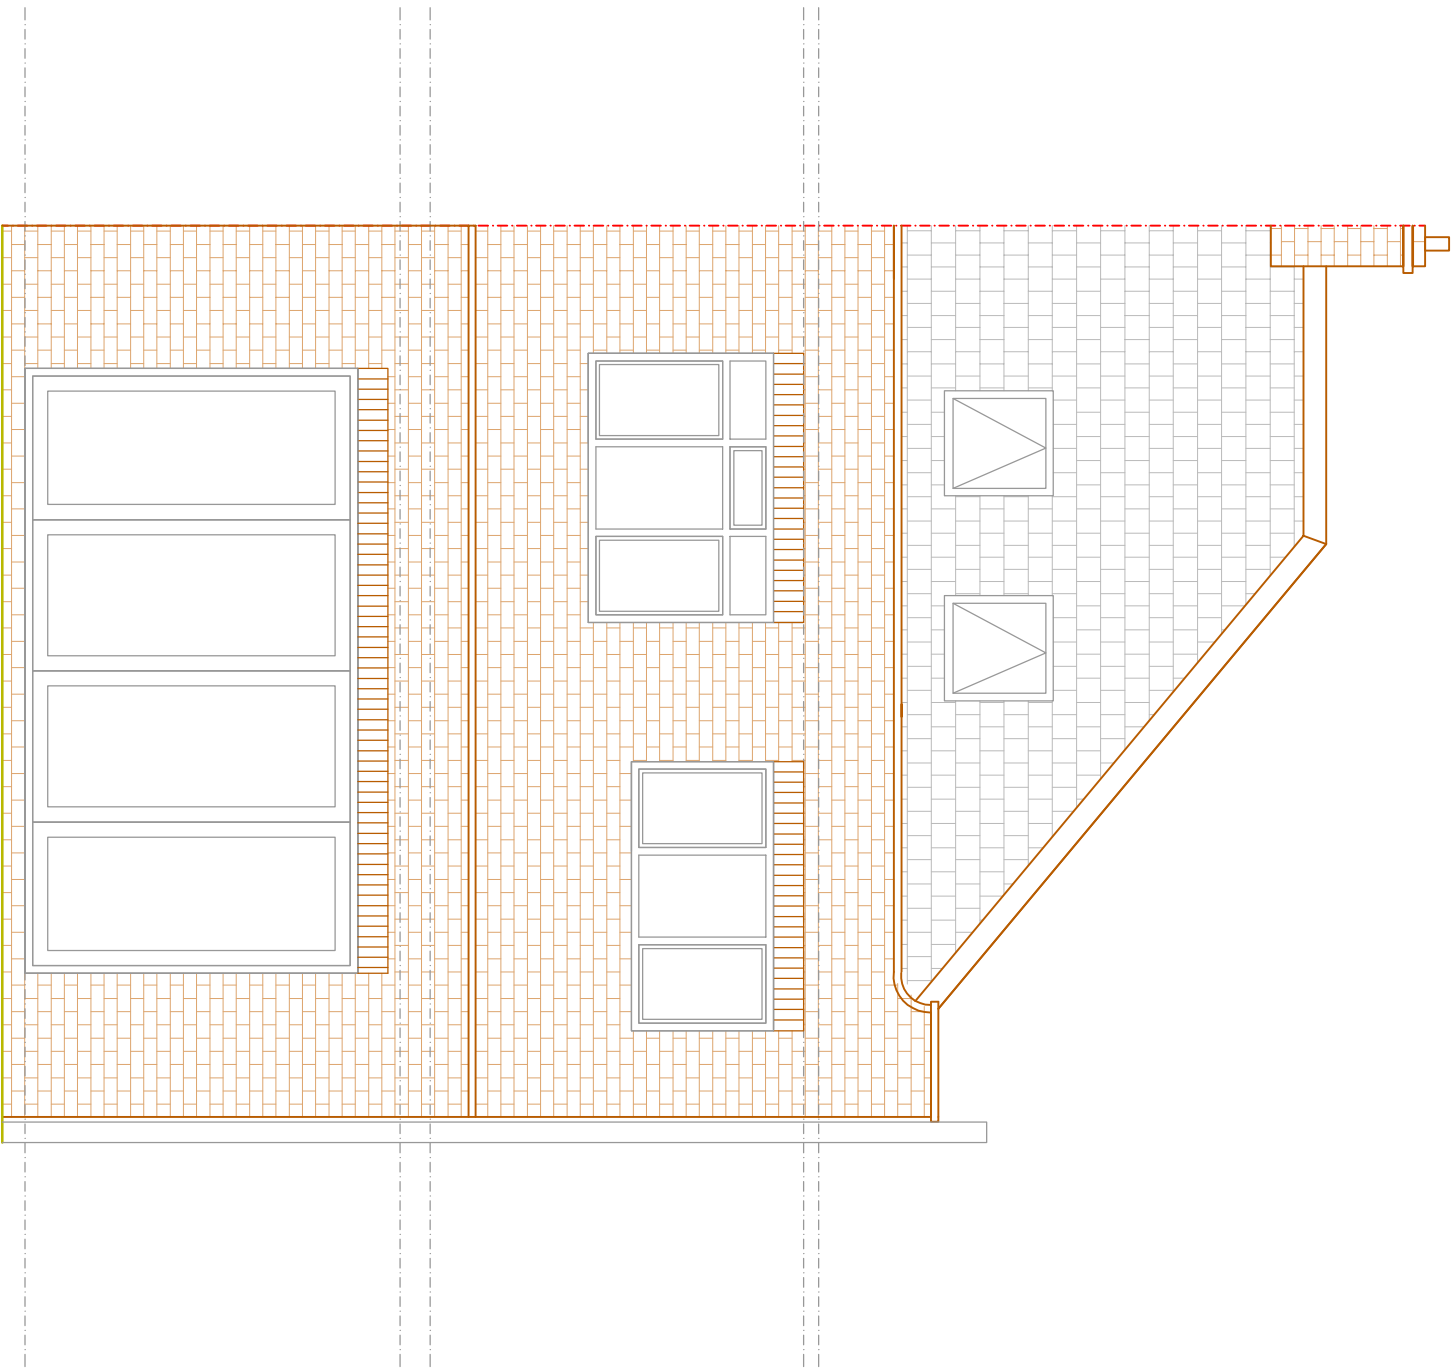

PROPOSED REAR ELEVATION
SCALE BAR 1:50 @ A1

GENERAL NOTES:

THIS DRAWING IS NOT TO BE SCALED. THE MAIN CONTRACTOR IS RESPONSIBLE FOR CHECKING ALL DIMENSIONS ON SITE PRIOR TO COMMENCEMENT OF WORKS WITH ANY DISCREPANCIES REPORTED TO ARCHITECTURAL SERVICES AT ONCE. ANY CONSTRUCTION WORK CARRIED OUT PRIOR TO OBTAINING THE NECESSARY APPROVALS IS ENTIRELY AT THE HOMEOWNER'S CONTRACTOR'S RISK. ALL BUILDING WORK IS TO BE CARRIED OUT TO THE SATISFACTION OF THE LOCAL AUTHORITY AND BUILDING CONTROL OFFICERS AND IN ACCORDANCE WITH CURRENT BUILDING REGULATIONS. ANY DISCREPANCIES REPORTED TO ARCHITECTURAL SERVICES MAY BE REQUIRED ON SITE. THE MAIN CONTRACTOR SHALL BE ENTIRELY RESPONSIBLE FOR THE SECURITY, STRENGTH AND STABILITY OF THE BUILDING/SITE DURING THE WORKS DURATION. THIS DRAWING IS THE COPYRIGHT OF ARCHITECTURAL SERVICES.

THIS DRAWING MAY NOT BE COPIED BY ANY THIRD PARTIES WITHOUT PRIOR PERMISSION.

REVISION	DESCRIPTION	DATE	BY
Greenfields Architectural Services			
London Office: 113 Dunes Road, Fulham, SW6 7DU Telephone: 0207 386 1438 Email: enquiries@greenfieldsarchitecturalservices.co.uk Website: www.greenfieldsarchitecturalservices.co.uk		Oxford Office: 14 Station Crescent, Cheriton, OX18 1LE Telephone: 01865 837 897	
DRAWING TITLE: PROPOSED ELEVATIONS			
SITE ADDRESS: 5 FLAG WALK, PINNER, HA5 2EP			
SCALE: 1:50 @ A1			
DATE: 09.09.19		DRAWN BY: BG	
DRAWING NO: FLAG/04			