



MATERIALS TO MATCH EXISTING

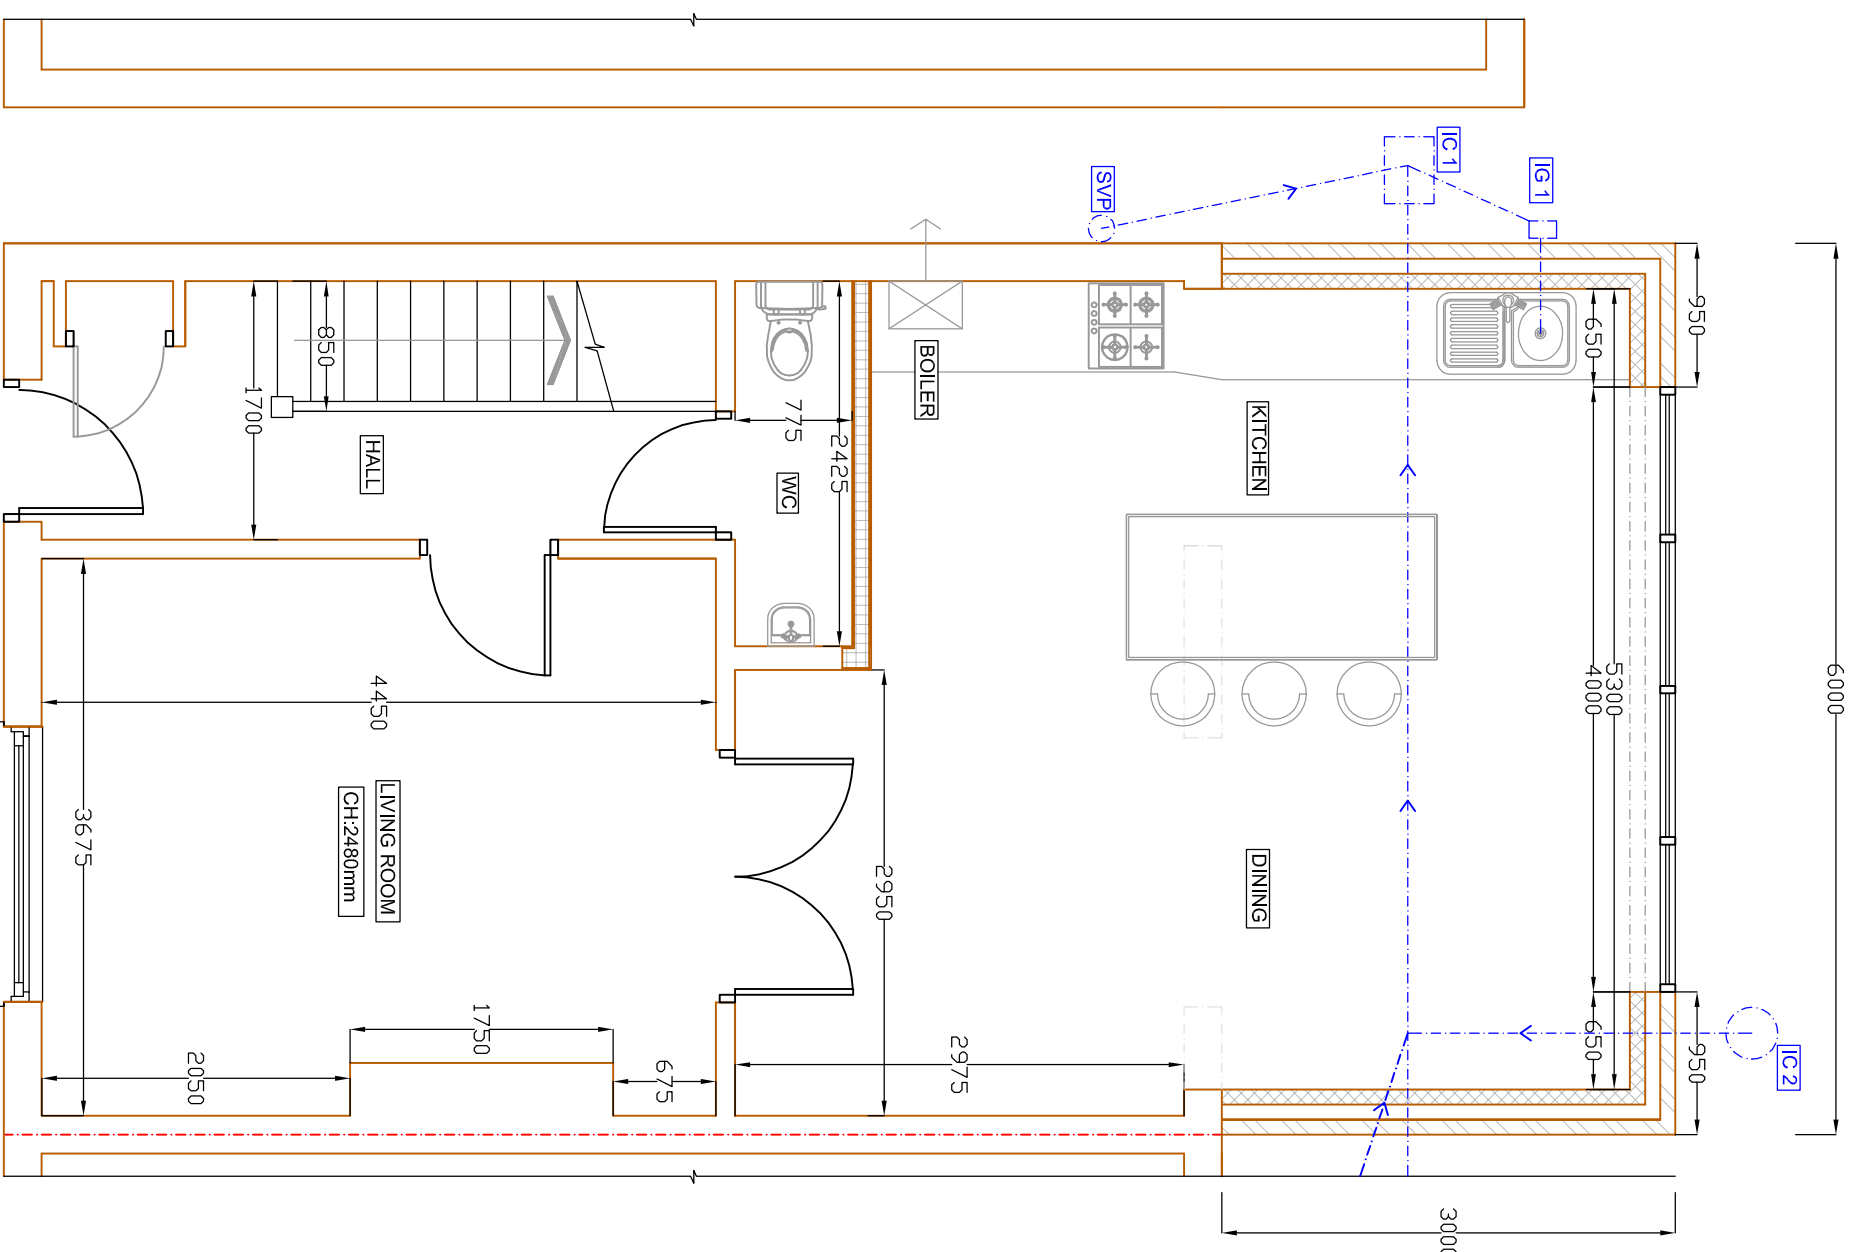


PROPOSED GROUND FLOOR PLAN
SCALE BAR 1:50 @ A1

CONSERVATION ROOF TYPE ROOF LIGHT WINDOWS

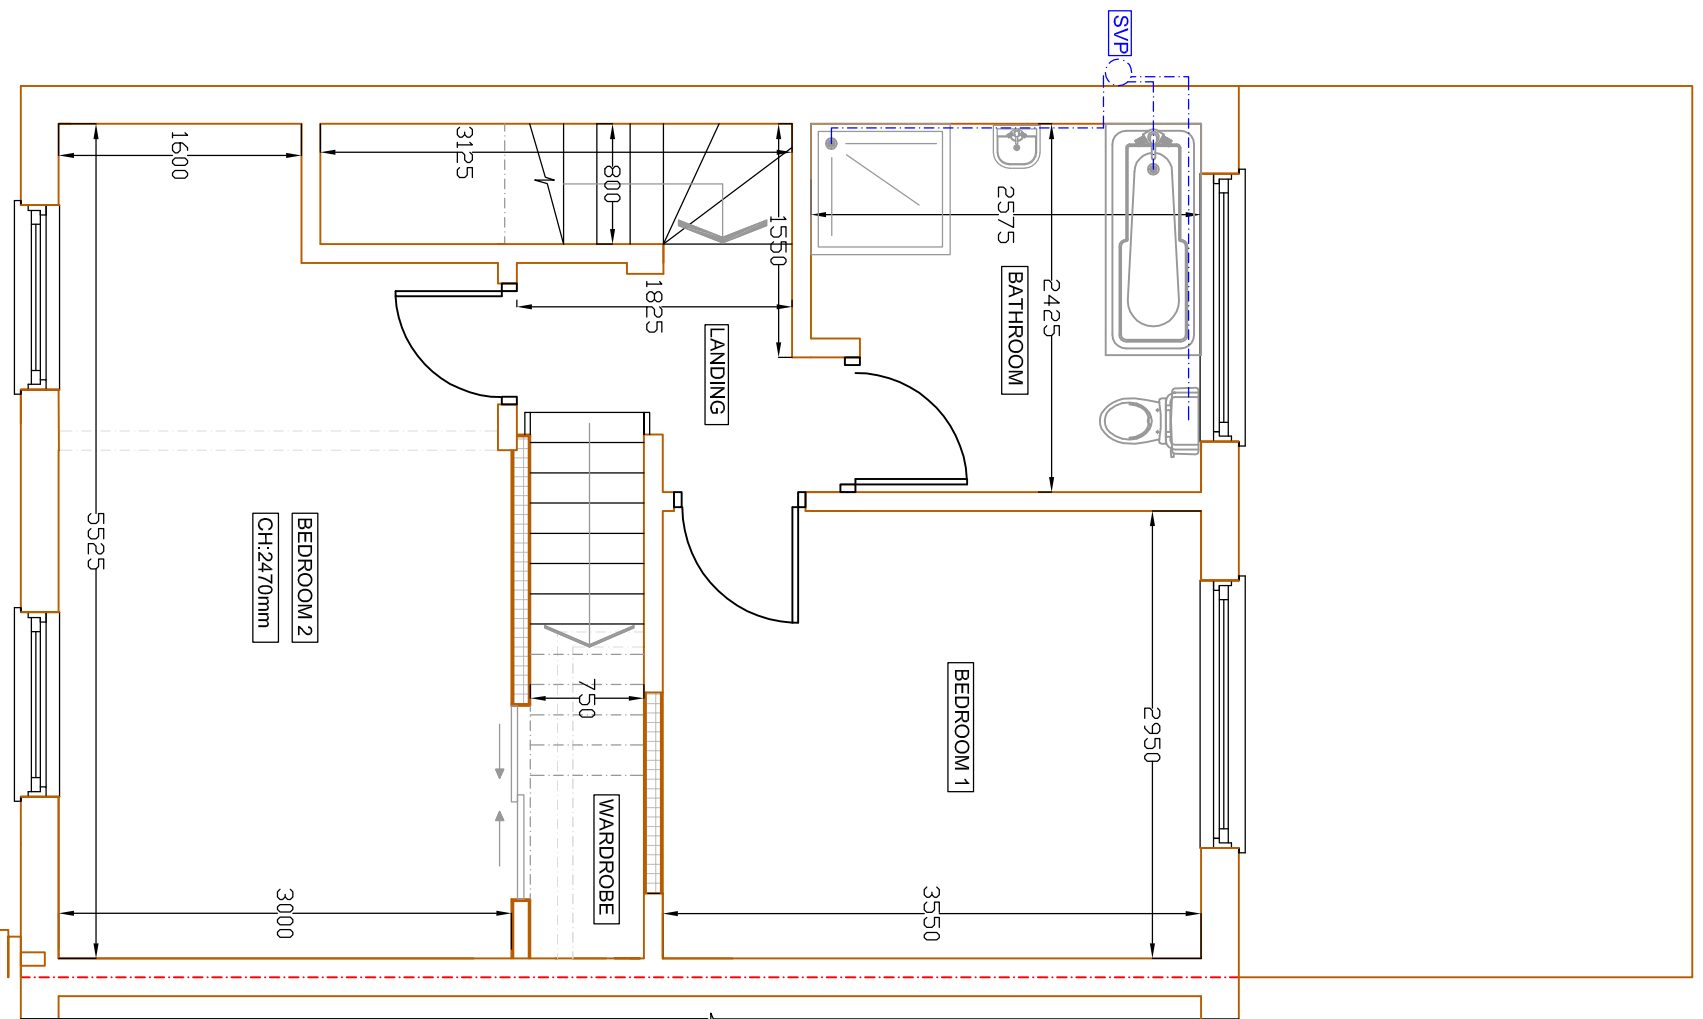

PROPOSED FIRST FLOOR PLAN
SCALE BAR 1:50 @ A1

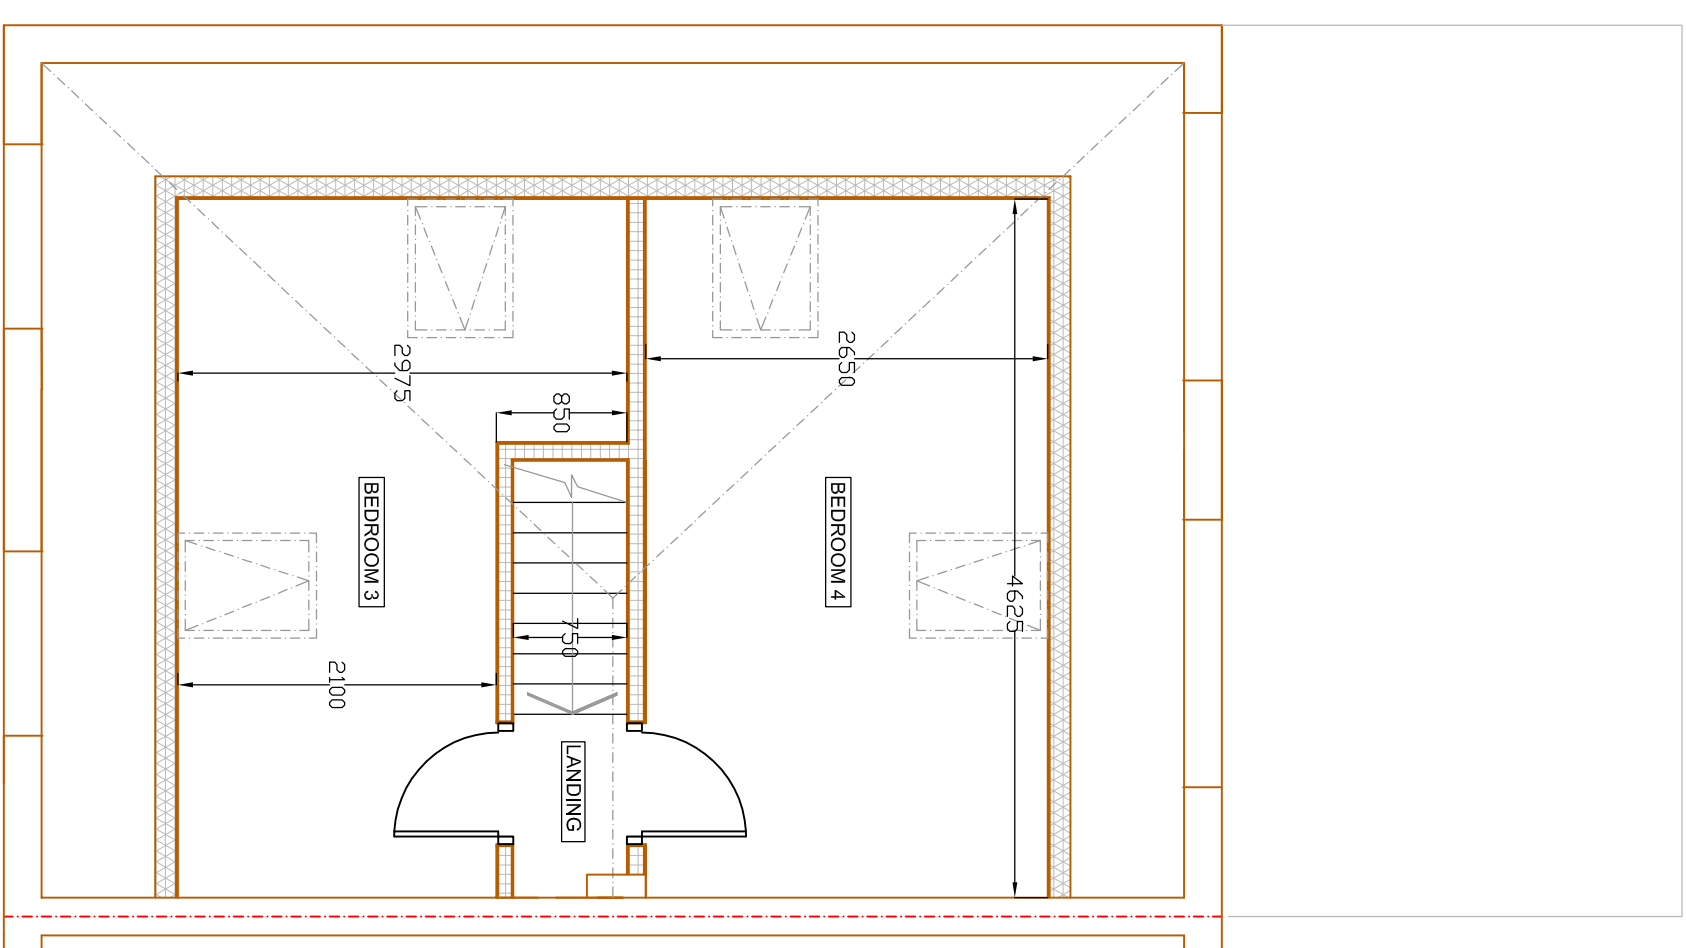

PROPOSED LOFT FLOOR PLAN
SCALE BAR 1:50 @ A1


GENERAL NOTES:

THIS DRAWING IS NOT TO BE SCALED. THE MAIN CONTRACTOR IS RESPONSIBLE FOR CHECKING ALL DIMENSIONS ON SITE PRIOR TO COMMENCEMENT OF WORKS WITH ANY DISCREPANCIES REPORTED TO GREENFIELDS ARCHITECTURAL SERVICES AT ONCE. ANY CONSTRUCTION WORK CARRIED OUT PRIOR TO OBTAINING THE NECESSARY APPROVALS IS ENTIRELY AT THE HOUSEHOLDER/CONTRACTORS RISK.

ALL BUILDING WORK IS TO BE CARRIED OUT TO THE SATISFACTION OF THE LOCAL AUTHORITY AND BUILDING CONTROL OFFICER, AND IN ACCORDANCE WITH CURRENT BUILDING REGULATIONS, AND AS SUCH ANY UNFORESEEN BUILDING WORKS THAT MAY BE REQUIRED ON SITE.

STRENGTH AND STABILITY OF THE BUILDING/SITE DURING THE WORKS DURATION

THIS DRAWING IS THE COPYRIGHT OF GREENFIELDS ARCHITECTURAL SERVICES,
THIS DRAWING MAY NOT BE COPIED BY ANY THIRD PARTY WITHOUT PRIOR PERMISSION

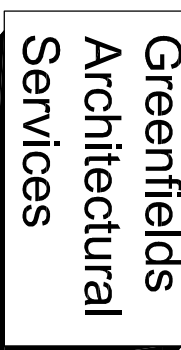A	PLANS REVIEWED FOLLOWING PLANNERS COMMENTS	24.02.20	BIS
REVISION	DESCRIPTION	DATE	BY
			
London Office: 113 Daws Road, Fulham, London SW6 6JL Telephone: 0207 386 4438		Oxford Office: 4 Saffron Crescent, Carterton, Oxfordshire, OX18 1JH Telephone: 01993 837 897	
Email: enquiries@greenfieldarchitecturalservices.co.uk Website: www.greenfieldarchitecturalservices.co.uk			
DRAWING TITLE: PROPOSED FLOOR PLANS			
SITE ADDRESS: 5 FLAG WALK, PINNER, HA5 2EP			
SCALE: 1:500 @ A1		DRAWN BY: BS	
DRAWING NO: DRAWING 03 REVISION A			
DATE: 09.09.19			