

SAFETY, HEALTH AND ENVIRONMENTAL INFORMATION	
In addition to the hazards/risks normally associated with the types of work detailed on this drawing, note the following.:	
CONSTRUCTION	N/A
MAINTENANCE/CLEANING	N/A
DECOMMISSIONING/DEMOLITION	N/A

It is assumed that all works will be carried out by a competent contractor working, where appropriate, to an approved method statement.

To Be Read In Conjunction with Drawings:-
Dwg. No. 1313-00-GA-200-000002 - BA Fire Trainer
Proposed Fire Training Room Sections


Key:

- A New Proposed Lighting
- Shaded area indicates Proposed New Fire trainer

Rev	Date	Description Of Change	CG	HJ	Dm
0.3	01.10.19	Window & Vent indicated	CG		
0.2	20.08.19	Drain hole & guard rail added	CG		
0.1	05.08.19	Issued for Review			

GEBLERTOOTH

1 World Business Centre
Hounslow TW4 2BE
Tel - 0208 600 2800
EMAIL - info@gablertooth.co.uk
Web: www.gablertooth.co.uk

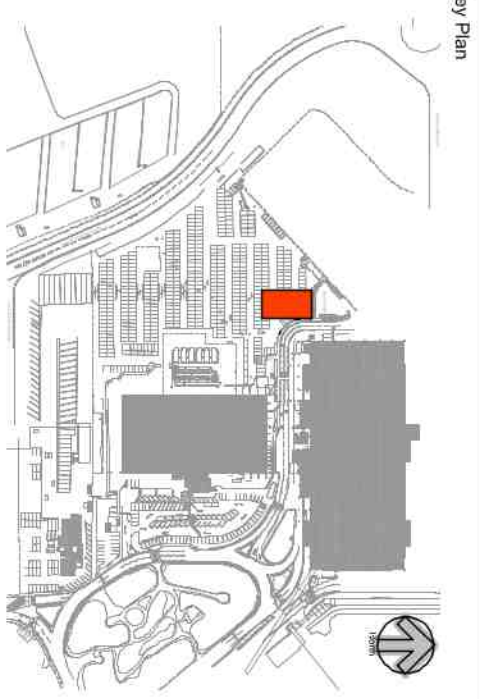


© LUR Airports Limited

Project Name
BA Fire Trainer

Scale
1:50

BA Fire Trainer
Proposed Fire Training Room
Layout

Company	Drawn By	Check/Approved	Drawn Date	Status
Gablertooth	H. J. Hill	R. New	01/10/2019	R2
Location/Level/Status	System/Version			Version
1313-00-GA-200-000001				0.3

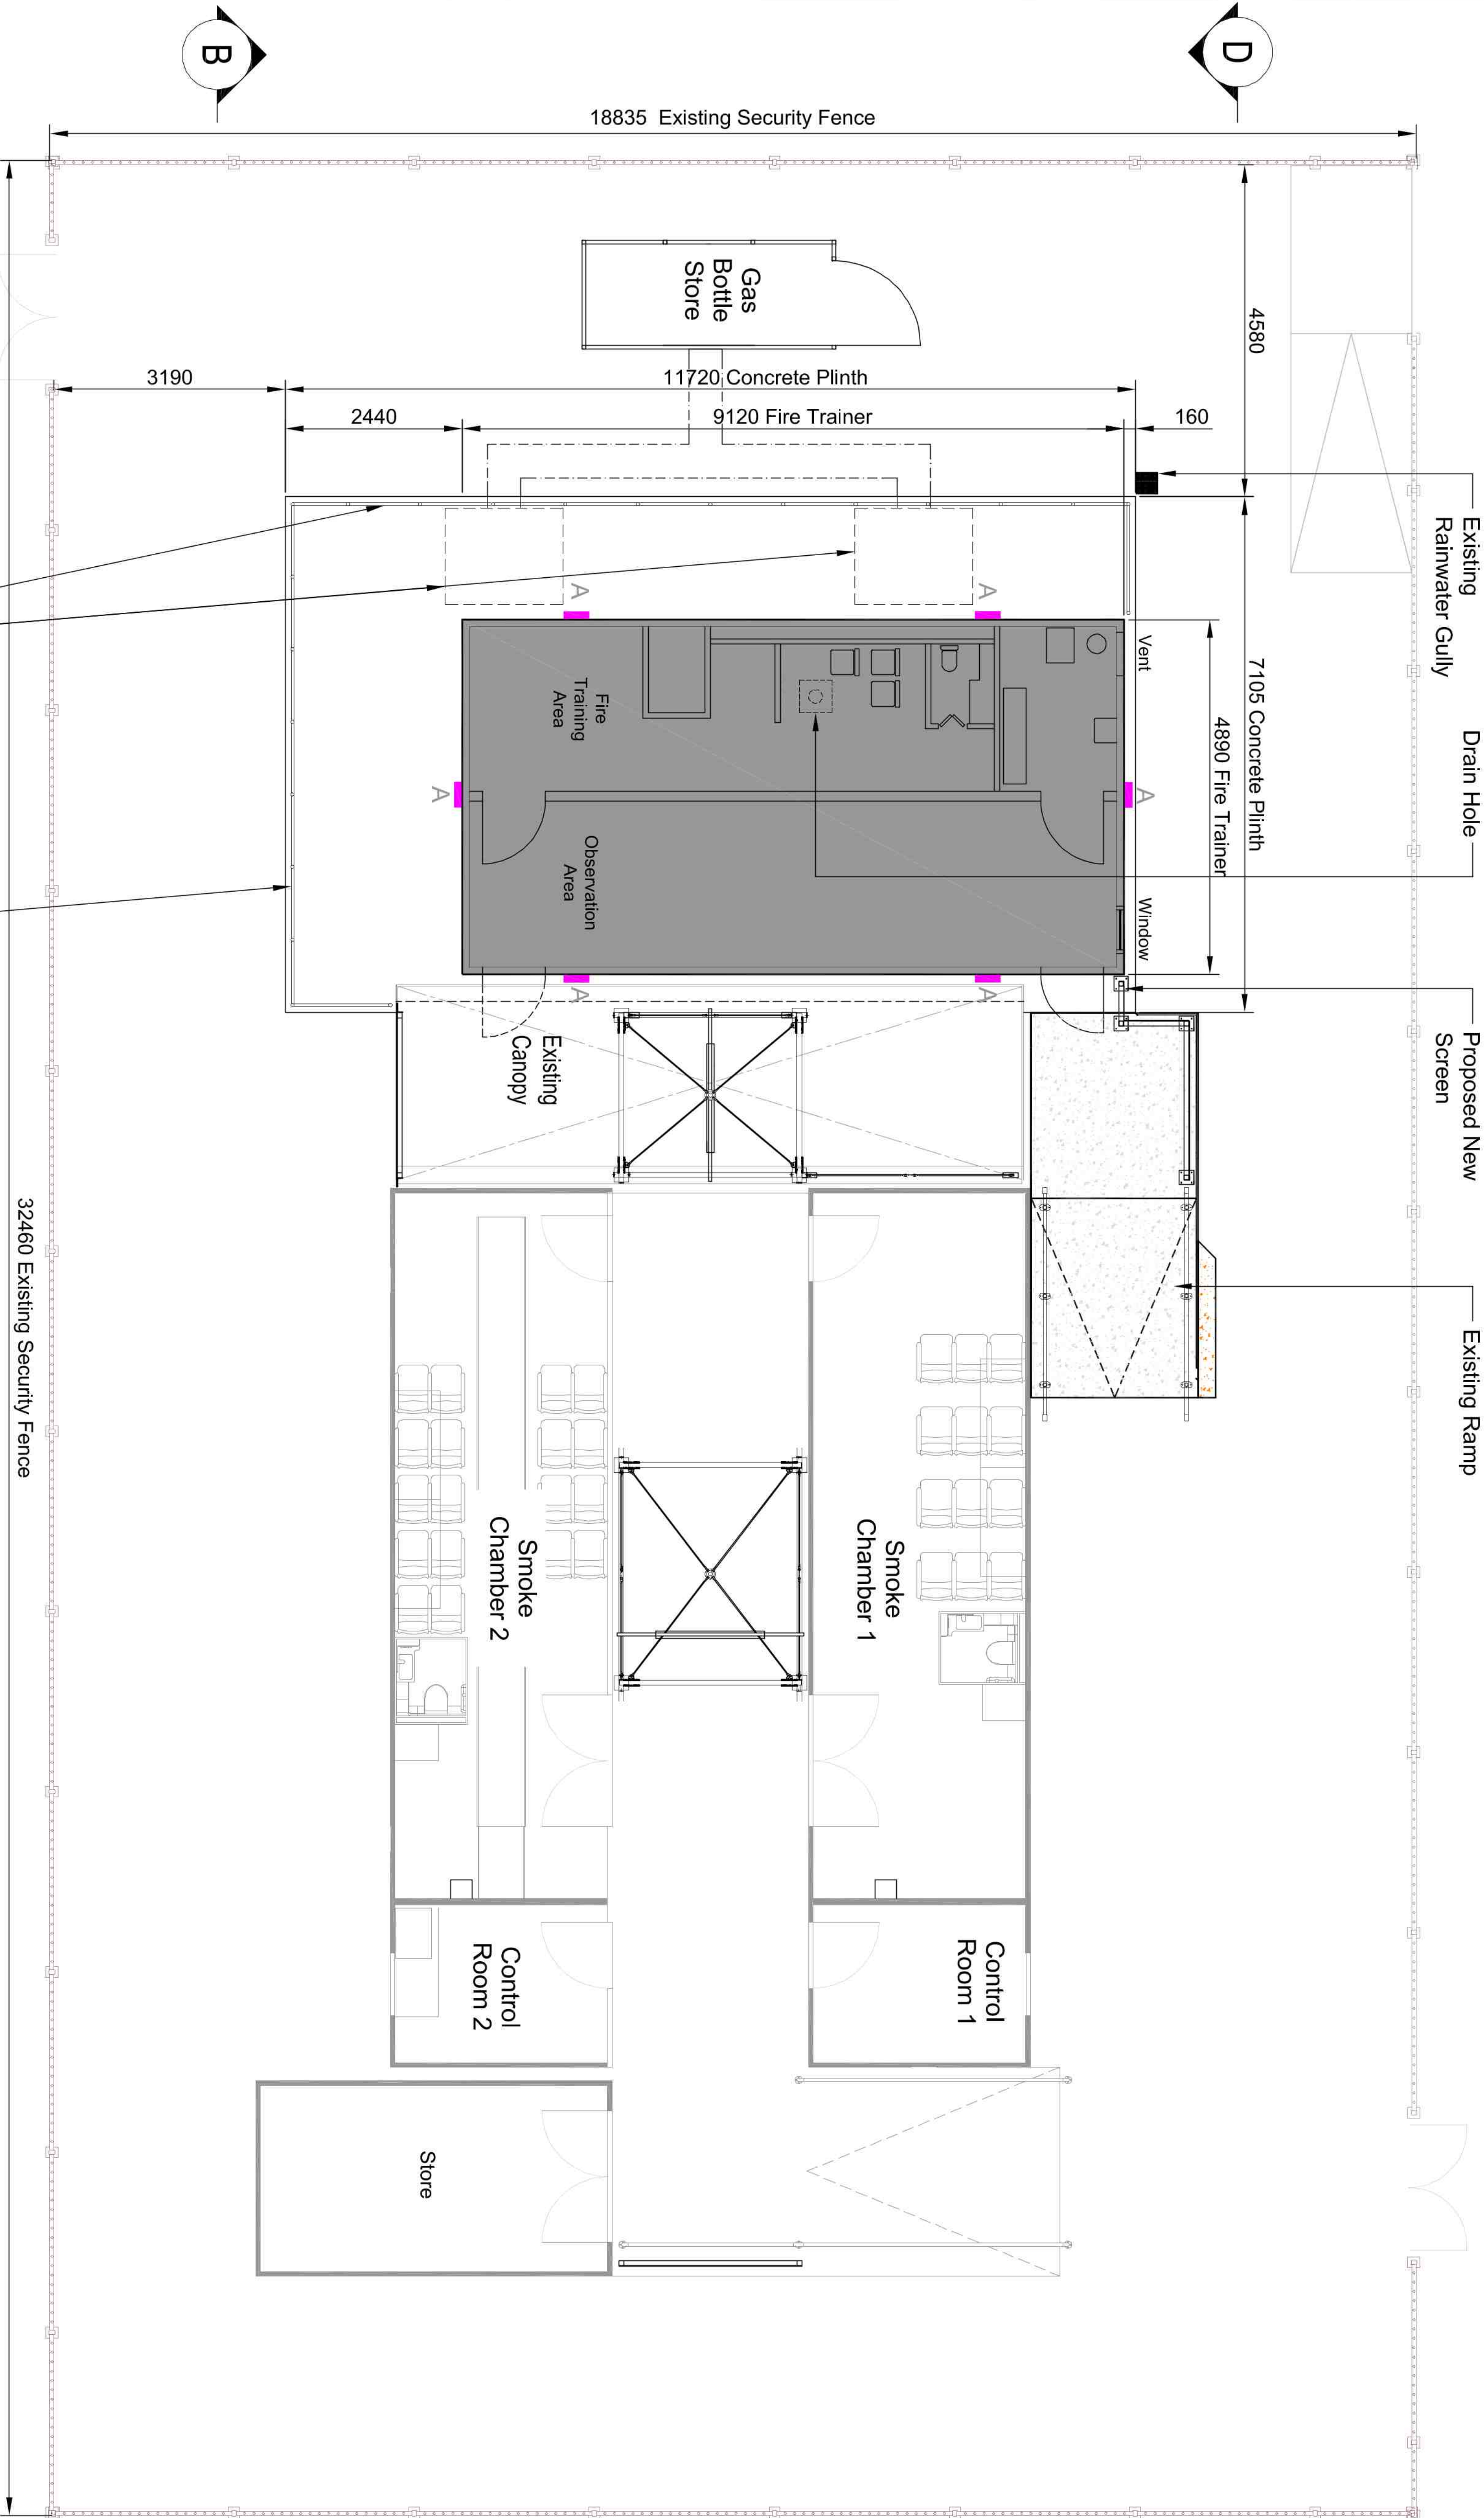

Ground Floor Plan

Proposed New Fire Trainer