



10cm

10cm SCALE WITH CAUTION use both scale bars to check for reduction or distortion

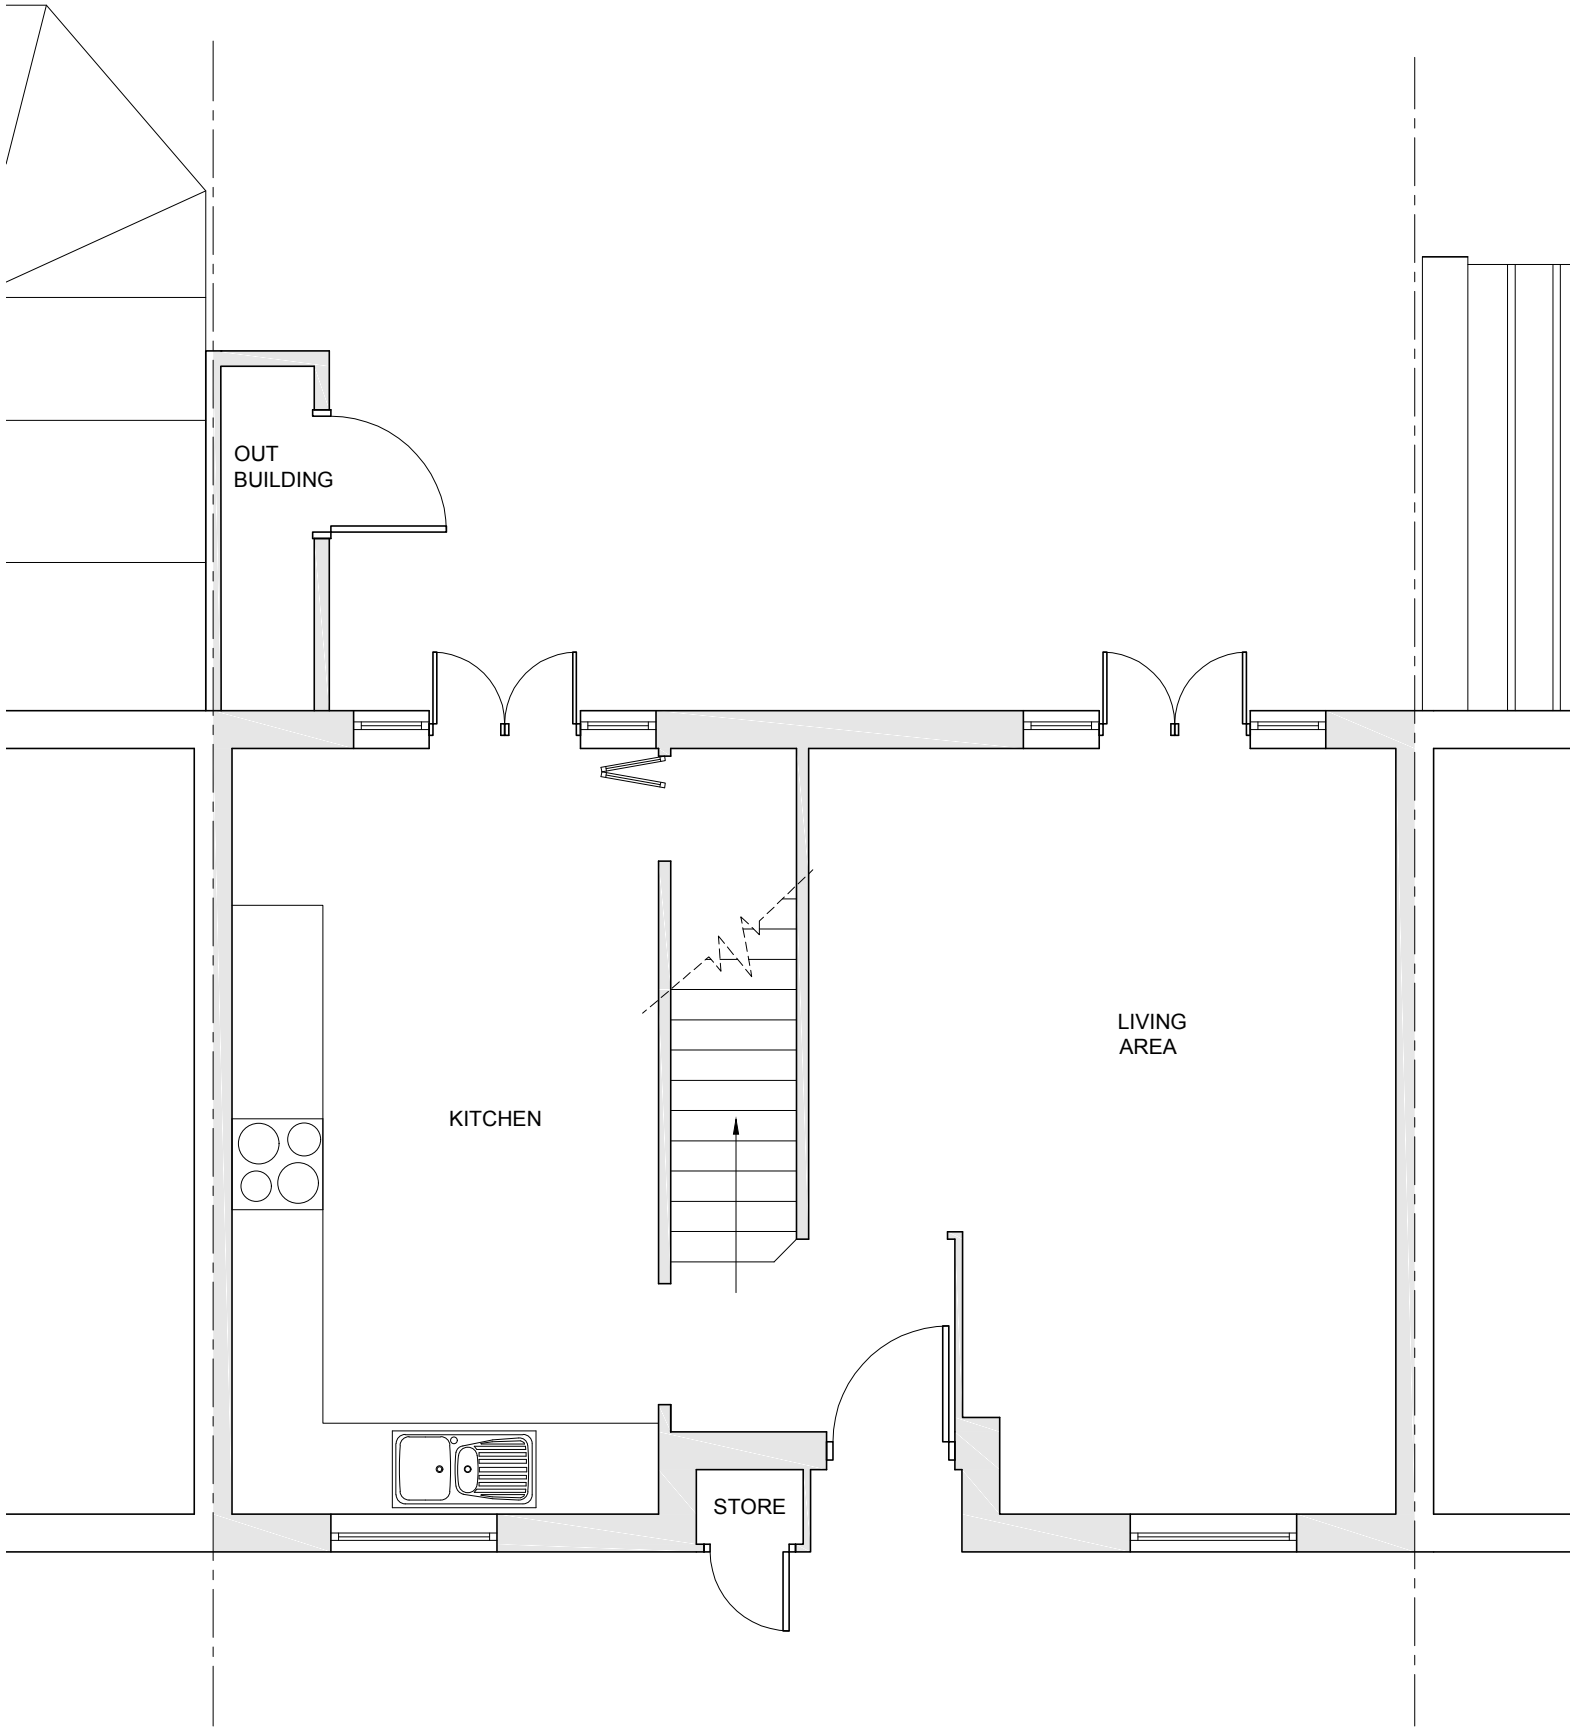

EXISTING GROUND FLOOR PLAN
SCALE 1:50

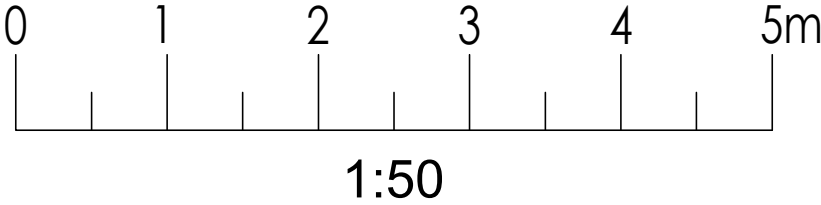

All dimensions must be checked on site and not scaled from this drawing. Any dimensional discrepancies discovered must be reported to the Surveyor before proceeding. This drawing is to be read in conjunction with all relevant documents.

This drawing is copyright © and may not be reproduced without permission

Revisions		
-	-	-

CLIENT
Mr & Mrs Haigh

JOB DESCRIPTION
31 Gainsborough Road
Hayes
UB4 8NY

DRAWING TITLE
Existing Floor Plan


Scale	Date	Drawn	Checked
1:50@ A3	AUG 19	AJ	SC


Cubic Building Surveying Limited
9 West Hill, Wandsworth
London, SW18 1RB
T: 020 8877 7300 · F: 020 8871 0234
www.cubicbs.co.uk
info@cubicbs.co.uk

Drawing Number	C14106-101
----------------	------------




EXISTING REAR ELEVATION
SCALE 1:100

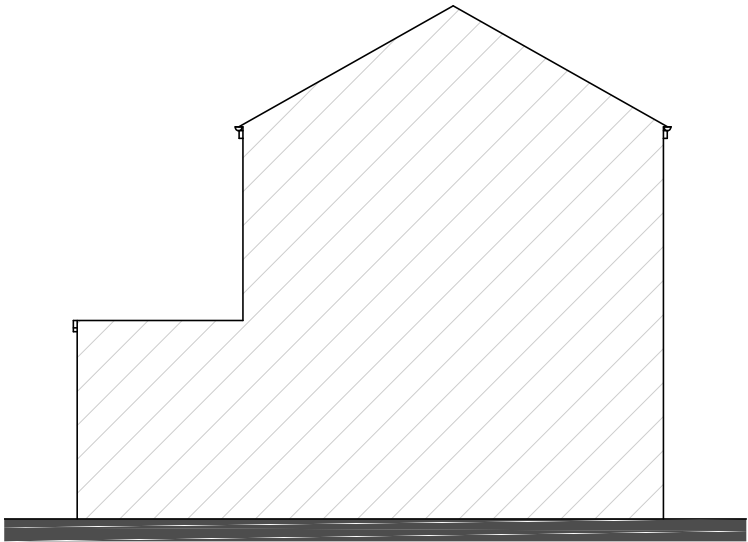

EXISTING SIDE ELEVATION
SCALE 1:100



EXISTING SIDE ELEVATION
SCALE 1:100

 

All dimensions must be checked on site and not scaled from this drawing. Any dimensional discrepancies discovered must be reported to the Surveyor before proceeding. This drawing is to be read in conjunction with all relevant documents.

This drawing is copyright © and may not be reproduced without permission

Revisions

-	-	-

CLIENT

Mr & Mrs Haigh

JOB DESCRIPTION

31 Gainsborough Road
Hayes
UB4 8NY

DRAWING TITLE

Existing Elevations

Scale	Date	Drawn	Checked
1:100@ A3	AUG 19	AJ	SC



Cubic Building Surveying Limited
9 West Hill, Wandsworth
London, SW18 1RB
T: 020 8877 7300 · F: 020 8871 0234
www.cubicbs.co.uk
info@cubicbs.co.uk

Drawing Number	C14106-102
----------------	------------

10cm

L

29 Gainsborough Road

7850

33 Gainsborough Road

4000

KITCHEN
AREA

ROOF LANTERN OVER

LIVING
AREA

OUTBUILDING TO BE
DEMOLISHED

STORE

SHOWER
ROOM

BEDROOM

UTILITY

STORE

PROPOSED GROUND FLOOR PLAN

SCALE 1:50



1:50

All dimensions must be checked on site and not scaled from this drawing. Any dimensional discrepancies discovered must be reported to the Surveyor before proceeding. This drawing is to be read in conjunction with all relevant documents.

This drawing is copyright © and may not be reproduced without permission

Revisions

-	-	-

CLIENT

Mr & Mrs Haigh

JOB DESCRIPTION

31 Gainsborough Road
Hayes
UB4 8NY

DRAWING TITLE

Proposed Floor Plan

Scale	Date	Drawn	Checked
1:50@ A3	AUG 19	AJ	SC




Cubic Building Surveying Limited
9 West Hill, Wandsworth
London, SW18 1RB
T: 020 8877 7300 · F: 020 8871 0234
www.cubicbs.co.uk
info@cubicbs.co.uk


Drawing Number C14106-103




PROPOSED REAR ELEVATION
SCALE 1:100

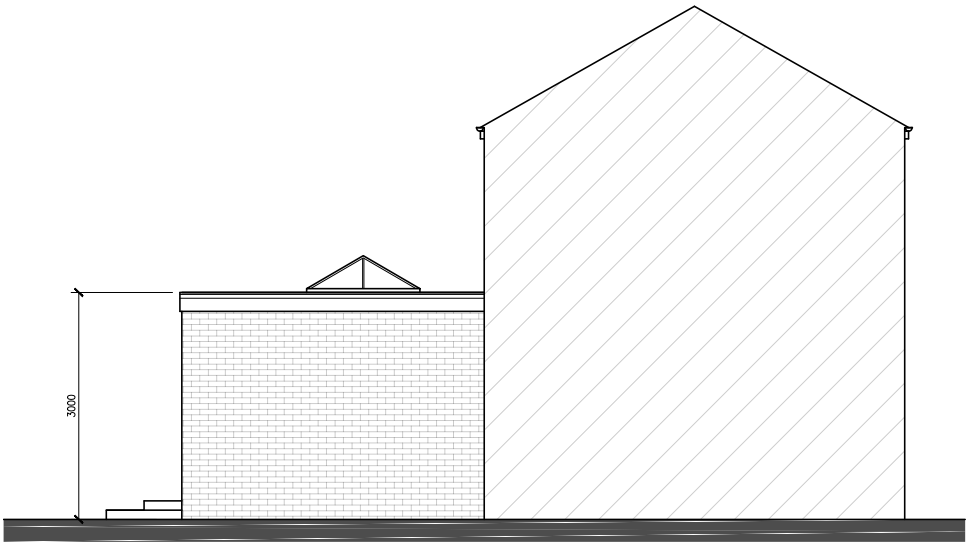

PROPOSED SIDE ELEVATION
SCALE 1:100

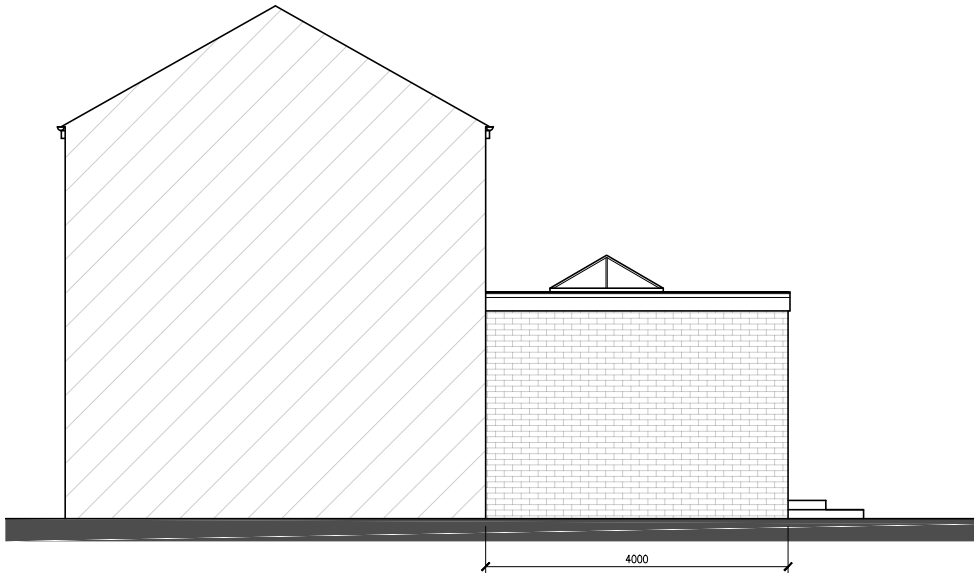

PROPOSED SIDE ELEVATION
SCALE 1:100

 

All dimensions must be checked on site and not scaled from this drawing. Any dimensional discrepancies discovered must be reported to the Surveyor before proceeding. This drawing is to be read in conjunction with all relevant documents.

This drawing is copyright © and may not be reproduced without permission

Revisions		
-	-	-

CLIENT
Mr & Mrs Haigh

JOB DESCRIPTION
31 Gainsborough Road Hayes UB4 8NY

DRAWING TITLE
Proposed Elevations

Scale	Date	Drawn	Checked
1:100@ A3	AUG 19	AJ	SC




Cubic Building Surveying Limited
9 West Hill, Wandsworth
London, SW18 1RB
T: 020 8877 7300 · F: 020 8871 0234
www.cubicbs.co.uk
info@cubicbs.co.uk

Drawing Number	C14106-104
----------------	------------



LOCATION PLAN

Scale 1:1250

 

BLOCK PLAN
Scale 1:200

All dimensions must be checked on site and not scaled from this drawing. Any dimensional discrepancies discovered must be reported to the Surveyor before proceeding. This drawing is to be read in conjunction with all relevant documents.

This drawing is copyright © and may not be reproduced without permission

led	CLIENT
-----	--------

Mr & Mrs Haigh

	JOB DESCRIPTION
--	-----------------

31 Gainsborough Road
Hayes
UB4 8NY

DRAWING TITLE

Site Location and Block Plans

Scale	Date	Drawn	Checked
-------	------	-------	---------

varies @ A3	AUG 19	AJ	SC
-------------	--------	----	----

Revisions					
-----------	--	--	--	--	--

..	..	..

--	--	--



Cubic Building Surveying Limited

9 West Hill, Wandsworth
London, SW18 1RB

T: 020 8877 7300 • F: 020 8871 0234
www.cubicbs.co.uk
info@cubicbs.co.uk

Drawing Number	C14106-105
----------------	------------