



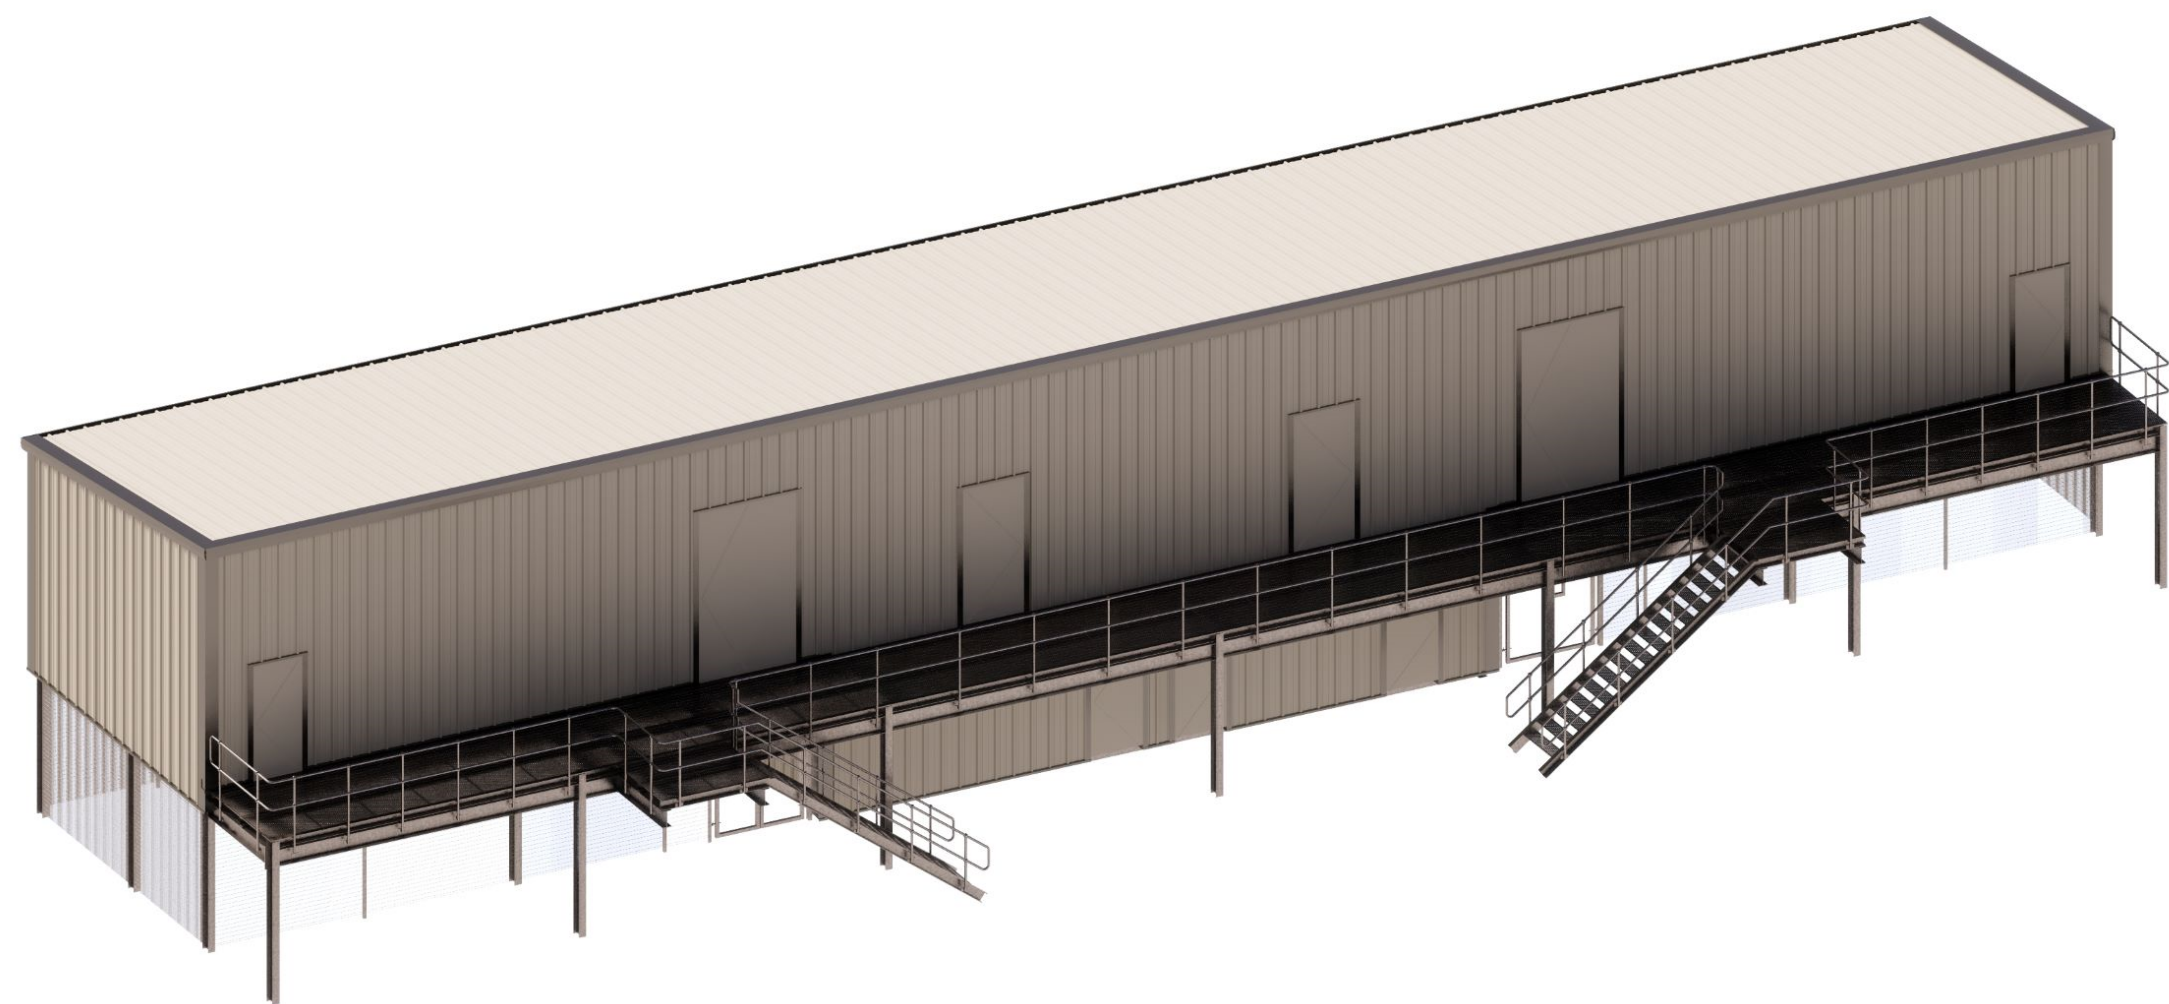

JSM Project Union - Front Elevation View

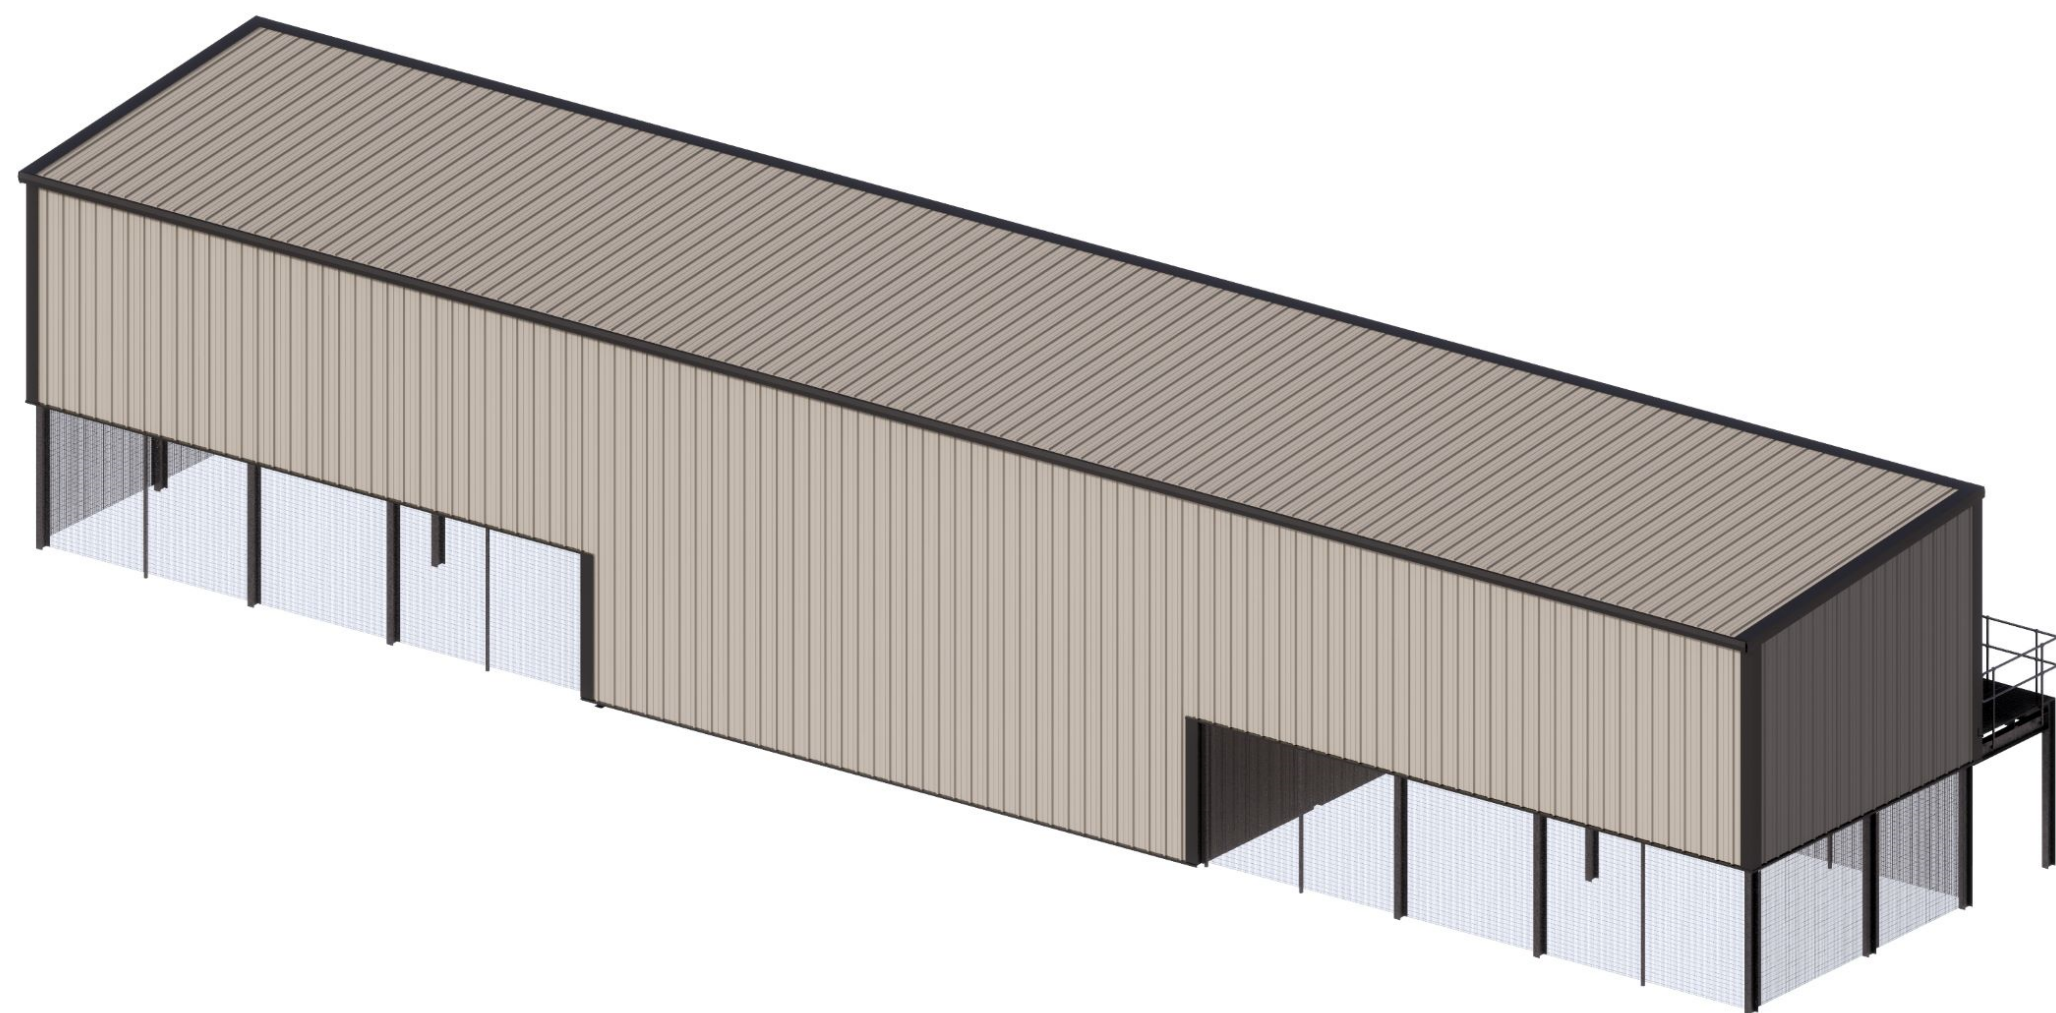

JSM Project Union - Rear Elevation View

REV MARK	REVISION DESCRIPTION		REVISION DATE
JSM			
Project Union Data Centre			 Unit 9a Thorpe Way Ratcliffe-on-Soar CV11 4SF T 01295 262 363 F 01295 251 000 E info@hawkins-steel.co.uk www.hawkins-steel.co.uk
DRAWING TITLE	Project Union - 3D Images		
CONTRACT	Project Union Data Centre		
MODELLED BY	MC	ISSUE DATE	
CONTRACT NO	JOB149970	SCALE	
DRAWING No	149970_102	REVISION No.	



Unit 5a, Thorpe Way,
Bridgford, Lincolnshire
LN4 6EP
T: 01509 252 363
F: 01509 251 099
E: info@hawkins-steel.co.uk
www.hawkins-steel.co.uk