



Site 19 WEST AVENUE HAYES UB3 2EY		Project name Proposed Single Storey Detached Building		ASM Architectural Services		asm03@hotmail.co.uk	
Sheet Name Existing Site and Roof Plan		Scale 1 : 100 @ A3		Drawn By SAF		Project number 20/029	
		Checked by		Checker			

 

VISUAL SCALE 1:100 @ A3

No.	Description	Date

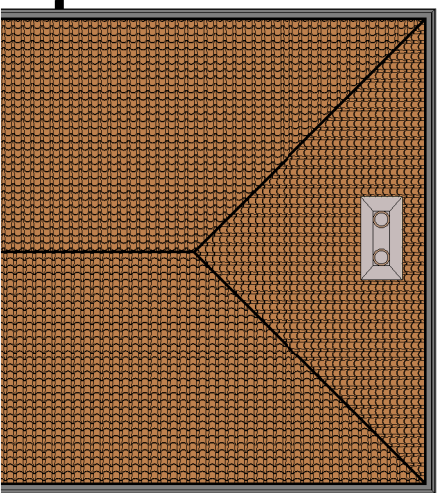