
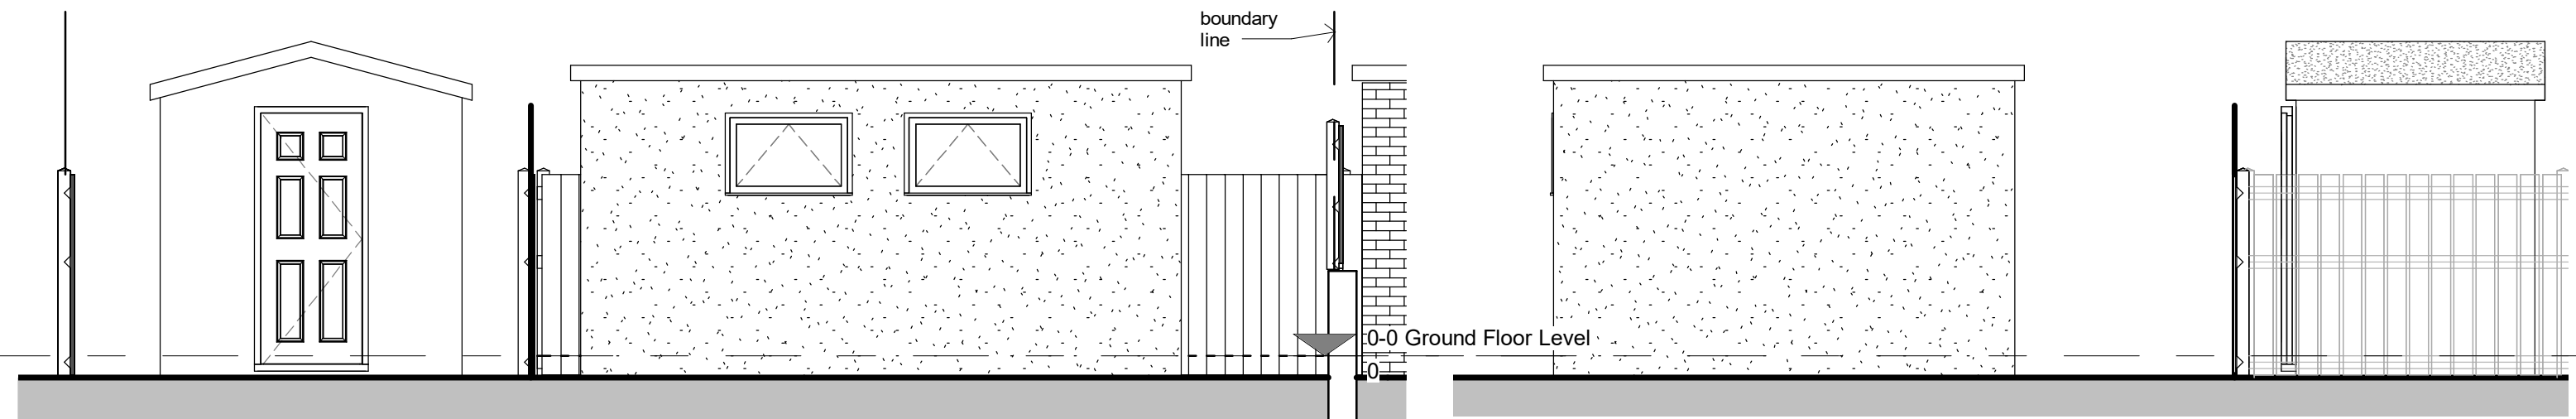


1 Existing Outbuilding Flank Elevation
1 : 50

3 Existing Outbuilding Rear Elevation
1 : 50

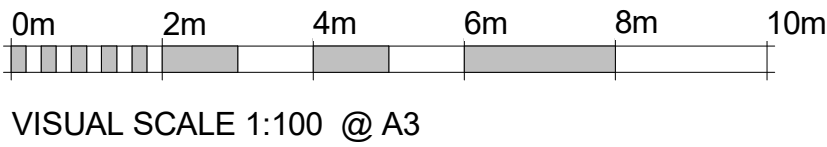

2 Existing Outbuilding Front Elevation
1 : 50

4 Existing Outbuilding Side Elevation
1 : 50

Site 19 WEST AVENUE HAYES UB3 2EY	Project name	ASM Architectural Servicesasm03@hotmail.co.uk		No.	Description	Date
	Proposed Single Storey Detached Building	ScaleAs indicated @ A3	A103			
	Sheet Name	Drawn BySAF				
	Existing Elevations	Checked byChecker	Project number20/029			