

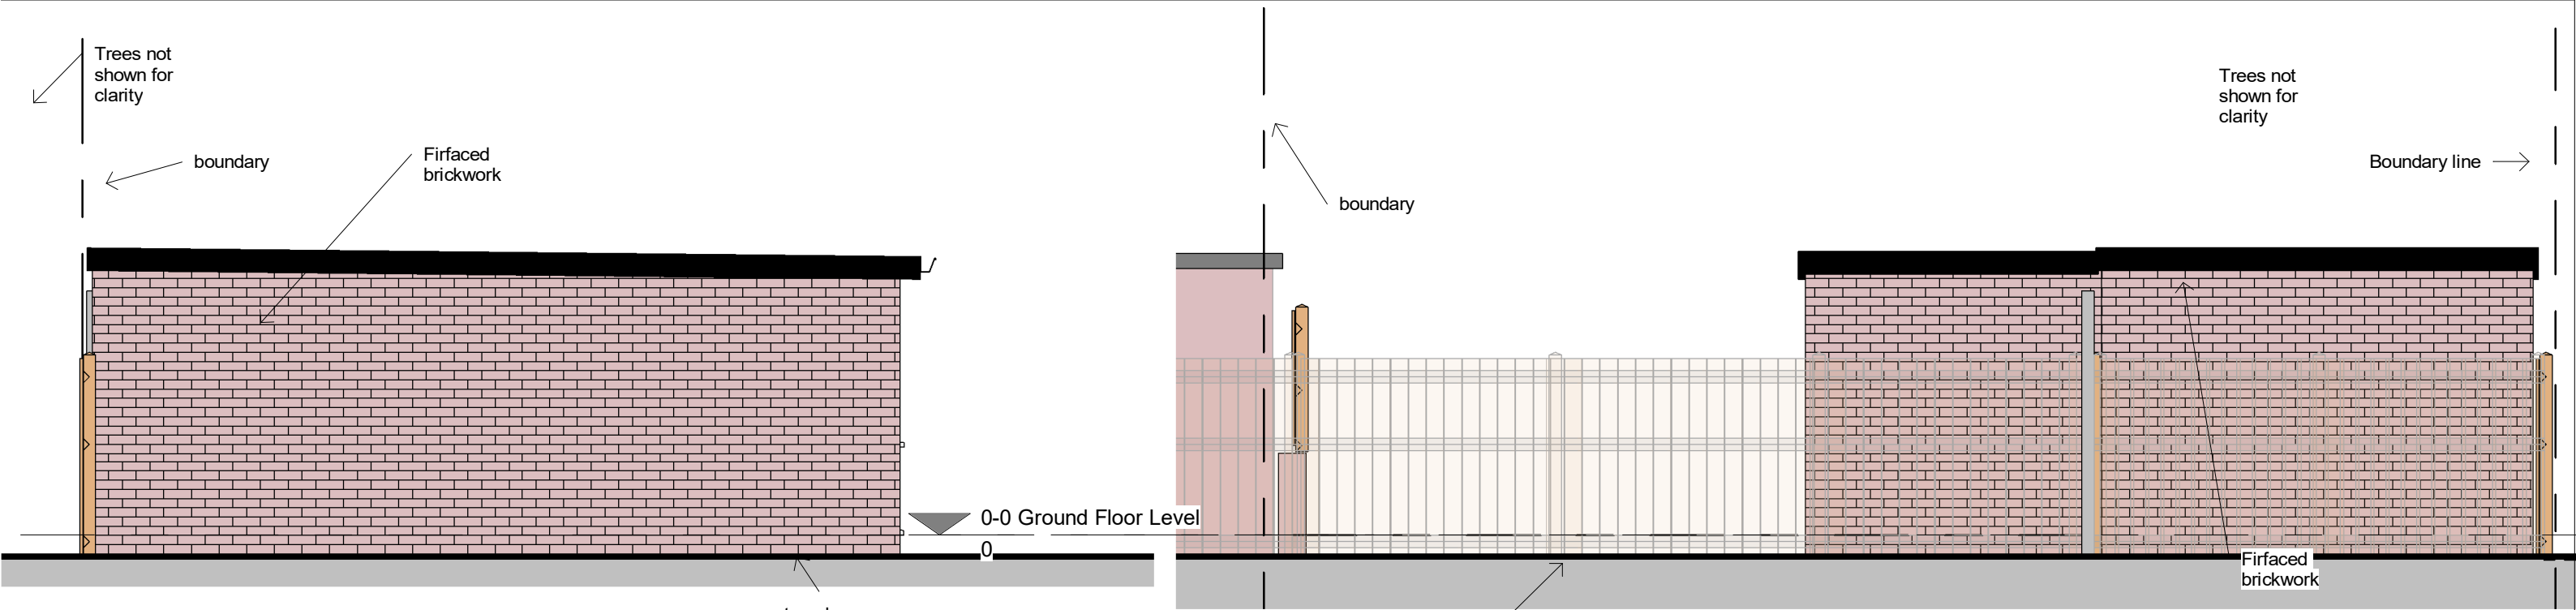


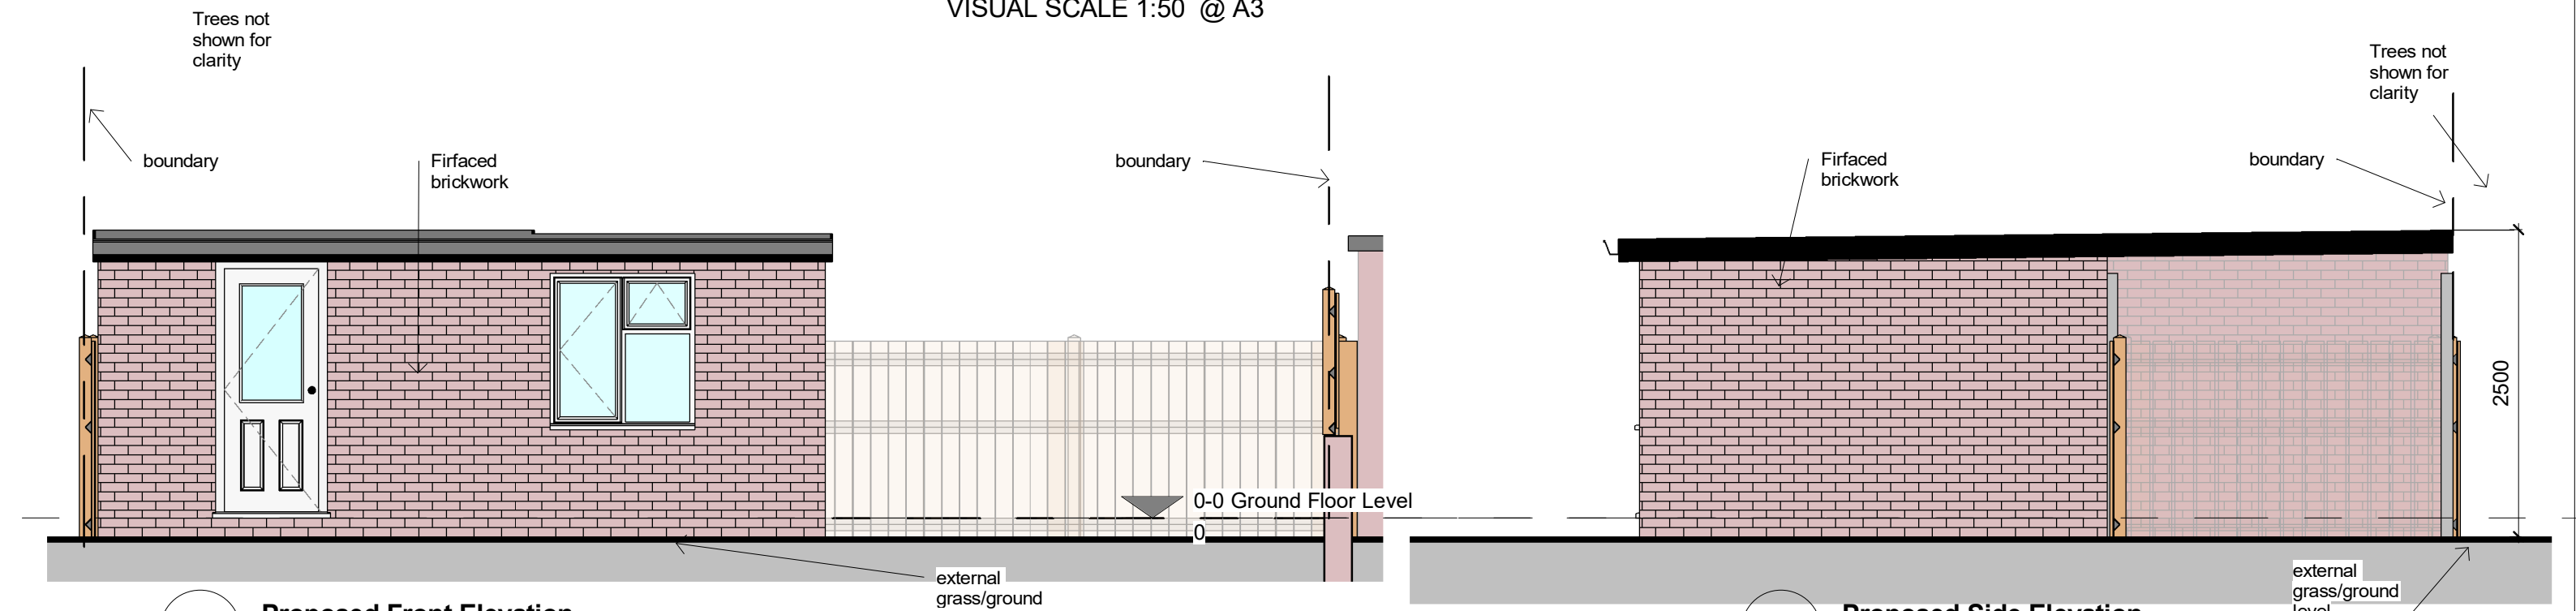

1 Proposed Flank Elevation
1 : 50

2 Proposed Rear Elevation
1 : 50

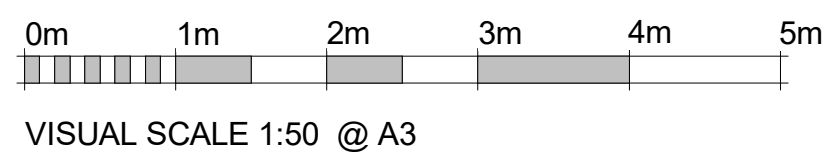

3 Proposed Front Elevation
1 : 50

4 Proposed Side Elevation
1 : 50

Site
19 WEST AVENUE
HAYES UB3 2EY

Project name
Proposed Single Storey Detached Building
Sheet Name
Proposed Elevations

ASM Architectural Services
asm03@hotmail.co.uk
Scale As indicated @ A3
A203
Drawn By SAF
Checked by Checker
Project number 20/029

No.	Description	Date