




The Contractor is to check all dimensions on site and report any discrepancies to the Contract Administrator. This drawing is to be read in conjunction with all other standard documentation. Dimensions are not to be scaled from this drawing.

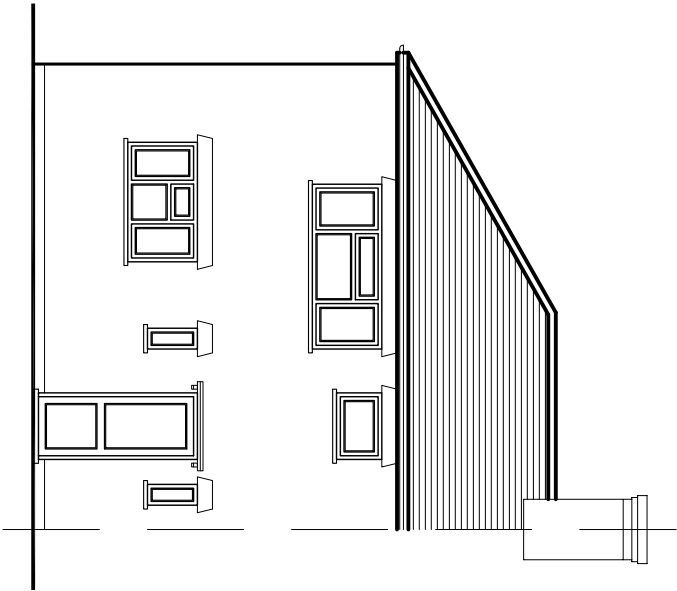


EXISTING FRONT ELEVATION

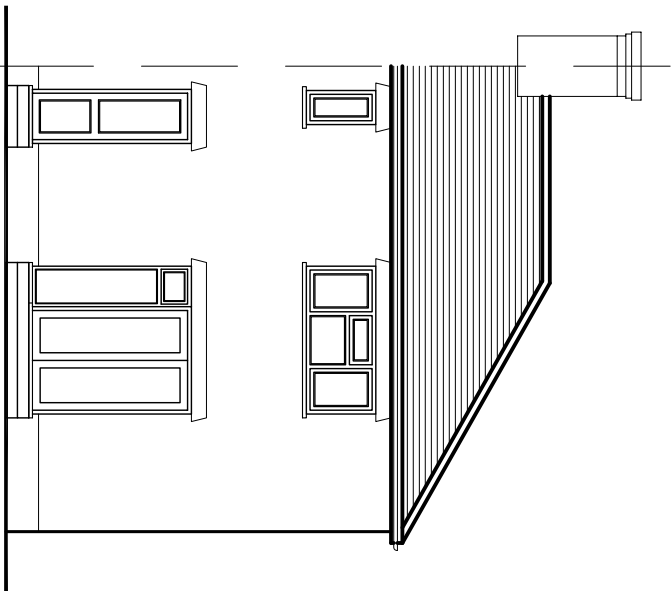


EXISTING REAR ELEVATION

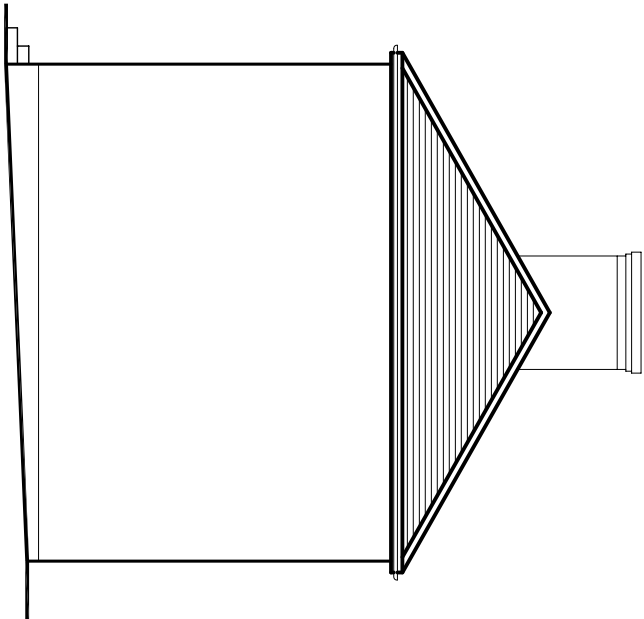


EXISTING SIDE ELEVATION

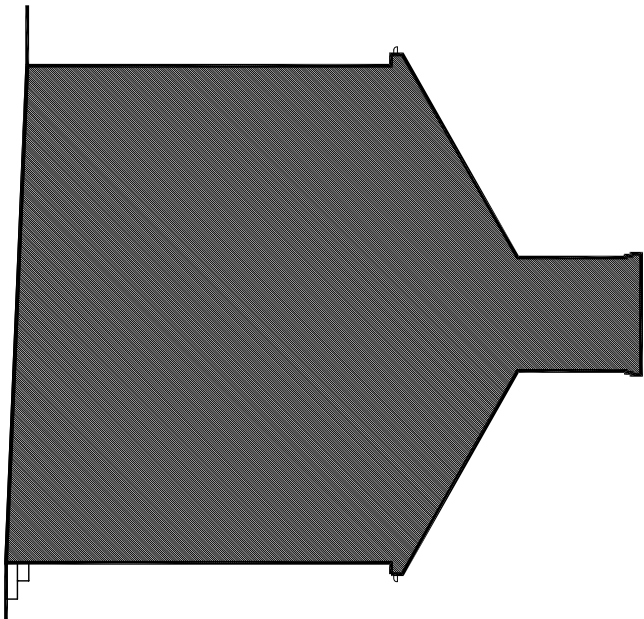


EXISTING SIDE ELEVATION

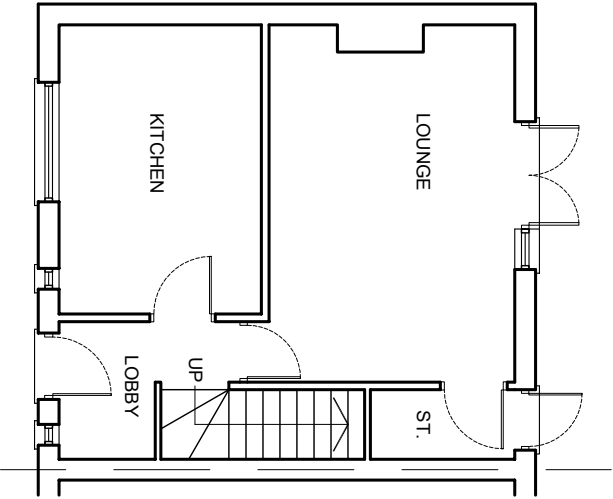


EXISTING GROUND FLOOR PLAN

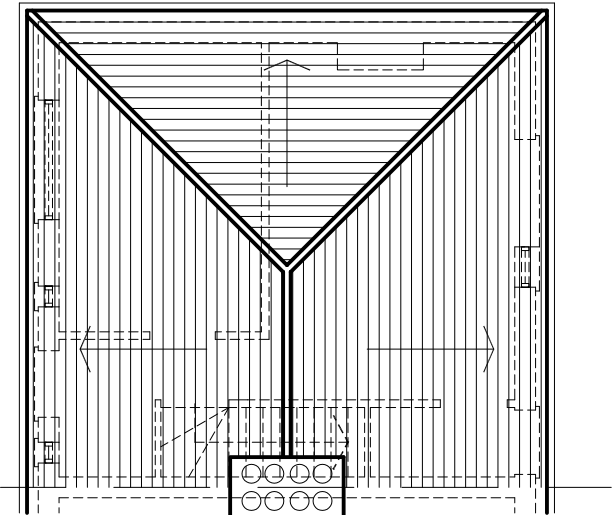

EXISTING ROOF PLAN

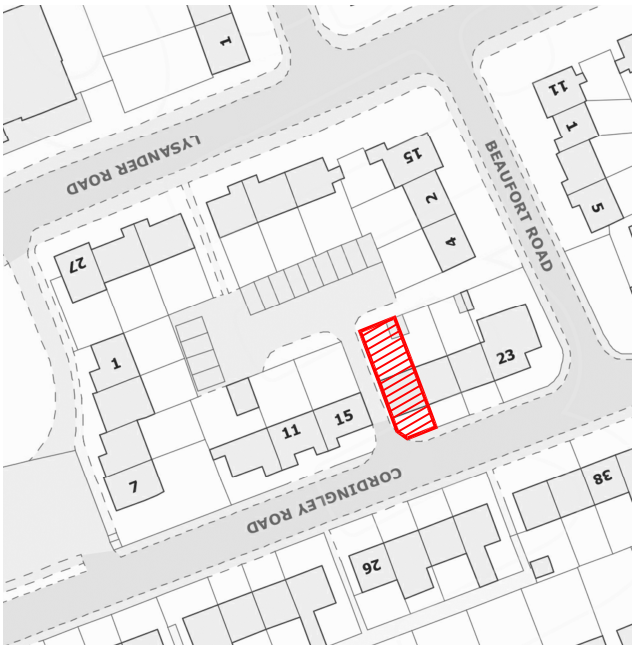

LOCATION PLAN - SCALE 1:1250

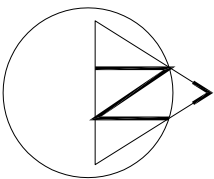

rev.	description	date	chkd.
	14 Leechcroft Avenue Sidcup Kent DA15 8RS 020 3004 9238 07931 931 035 s.nagpal@dapconsultants.co.uk www.dapconsultants.co.uk		
project : 17 Cordingley Road Ruislip			
drawing title : Existing Floor Plans & Elevations			
drawn: APN	chkd : SS	date:30.09.2019	
status: Planning		scale: 1:100@A3	
proj no: 1052	drg no: 01	rev no:	