



The Contractor is to check all dimensions on site and report any discrepancies to the Contract Administrator. This drawing is to be read in conjunction with all other standard documentation. Dimensions are not to be scaled from this drawing.

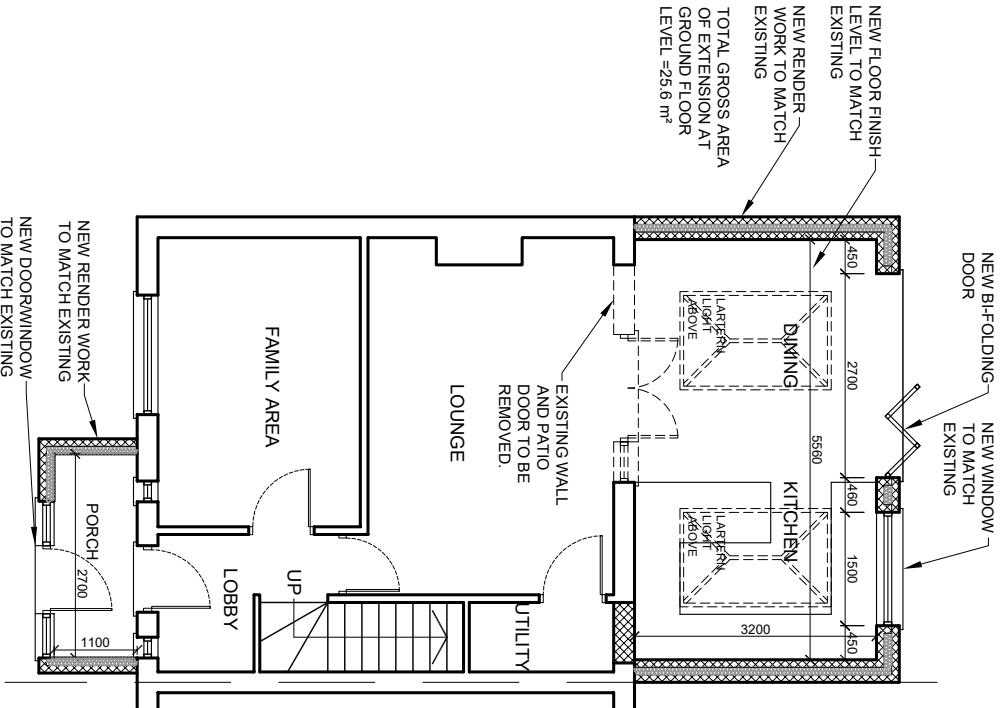


PROPOSED GROUND FLOOR PLAN

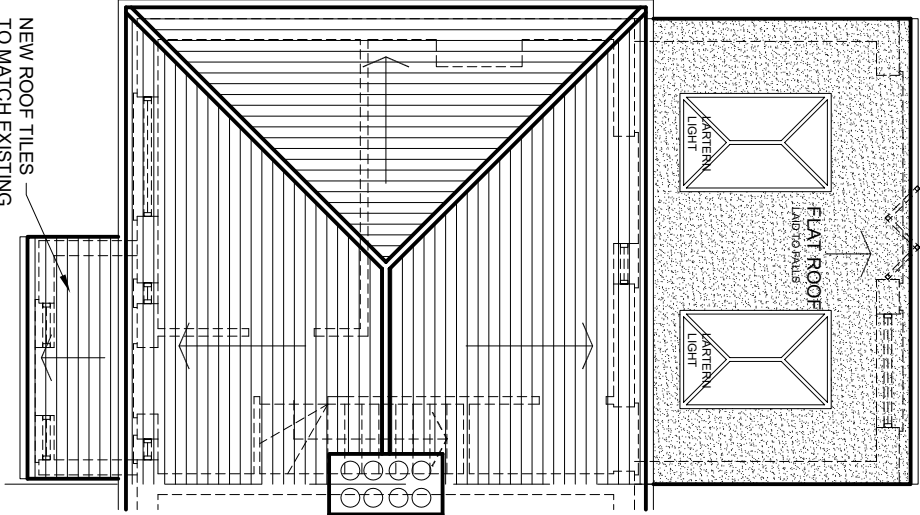

PROPOSED ROOF PLAN



BLOCK PLAN - SCALE 1:200

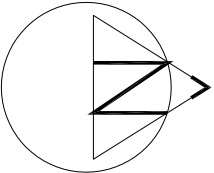

rev.	description	date	chkd.
	14 Leechcroft Avenue Sidcup Kent DA15 8RS 020 3004 9238 07931 931 035 s.nagpal@dapconsultants.co.uk www.dapconsultants.co.uk		

project : 17 Cordingley Road
Ruislip

drawing title :

Proposed Floor Plans & Block Plan

drawn: APN	chkd : SS	date:30.09.2019
status: Planning	scale: 1:100@A3	
proj no: 1052	drg no: 02	rev no: