


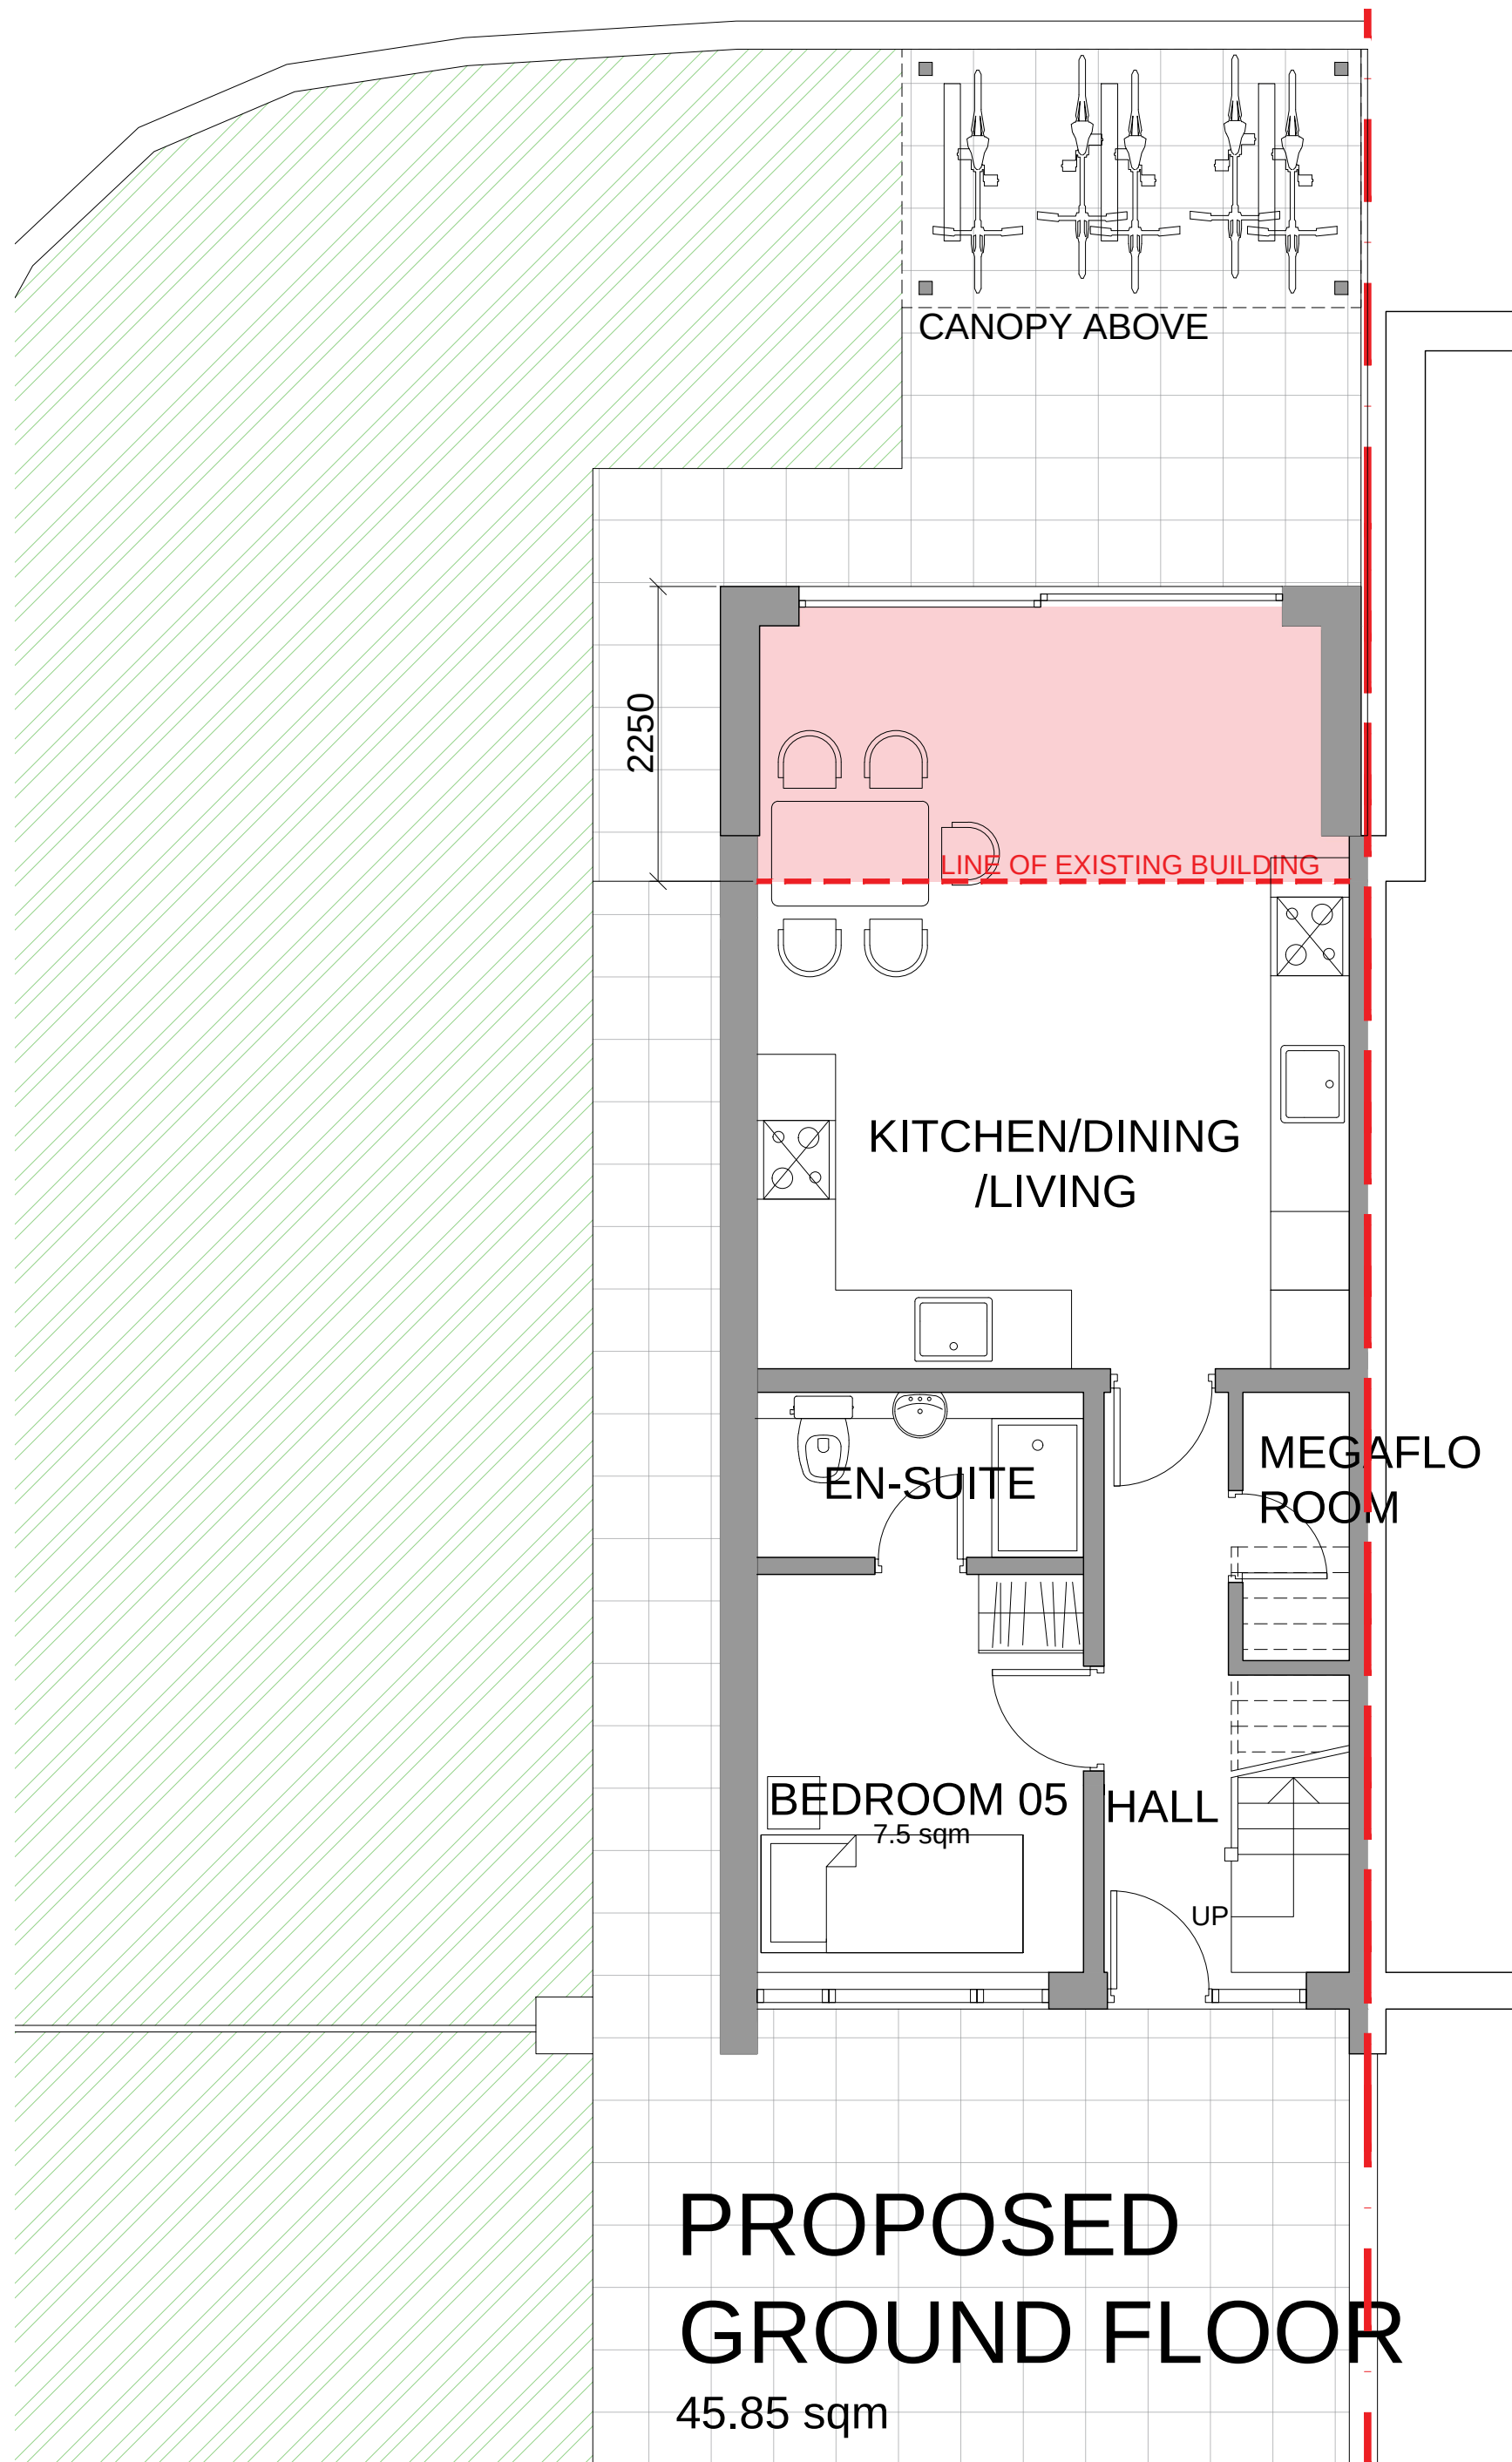

The floor plan for Apartment 03 is rectangular. At the top, there is a large rectangular area labeled "FLAT ROOF". Below this, the main living area is divided into several rooms. On the left side, there are two "EN-SUITE" rooms, each containing a bathtub, toilet, and sink. To the right of the en-suites is "BEDROOM 03" with an area of 10.2 sqm, featuring a bed and a desk. Below Bedroom 03 is "BEDROOM 04" with an area of 8.6 sqm, containing a bed. A central "LANDING" area provides access to the bedrooms and en-suites. To the right of the landing is a staircase with "DN" (down) and "UP" (up) directions. The bottom of the plan shows another "FLAT ROOF" area. The entire apartment is bordered by a thick grey line representing the building's exterior wall.

The floor plan shows a rectangular layout. At the top is a large bedroom labeled 'BEDROOM 01' with an area of '10.2 sqm'. It contains a bed, a desk, and a chair. To its left is an 'EN-SUITE' with a toilet and a sink. Below 'BEDROOM 01' is a 'LANDING' area with a door labeled 'DN' (down) leading to a staircase. To the left of the landing is 'BEDROOM 02', also labeled '10.2 sqm', which contains a bed and a desk. To the right of the landing is another 'EN-SUITE' with a toilet and a sink. The plan includes various furniture icons like beds, desks, chairs, and toilets, as well as architectural details like doors, windows, and a staircase.

PROPOSED
SECOND FLOOR
36.25 sqm

PROJECT	DWG NO.	SCALE	DETAIL	19.07.2021							PROJECT NO.	P R Architecture Ltd. Chartered Architect 120, Pinner Road, Harrow, HA1 4JD. Tel: 0208 357 2304
36 COLERIDGE WAY, WEST DRAYTON, UB7 9HR	05	1:50 @ A2	PROPOSED FLOOR PLANS	SUBMITTED TO PLANNING							21.32	
PLANNING												