



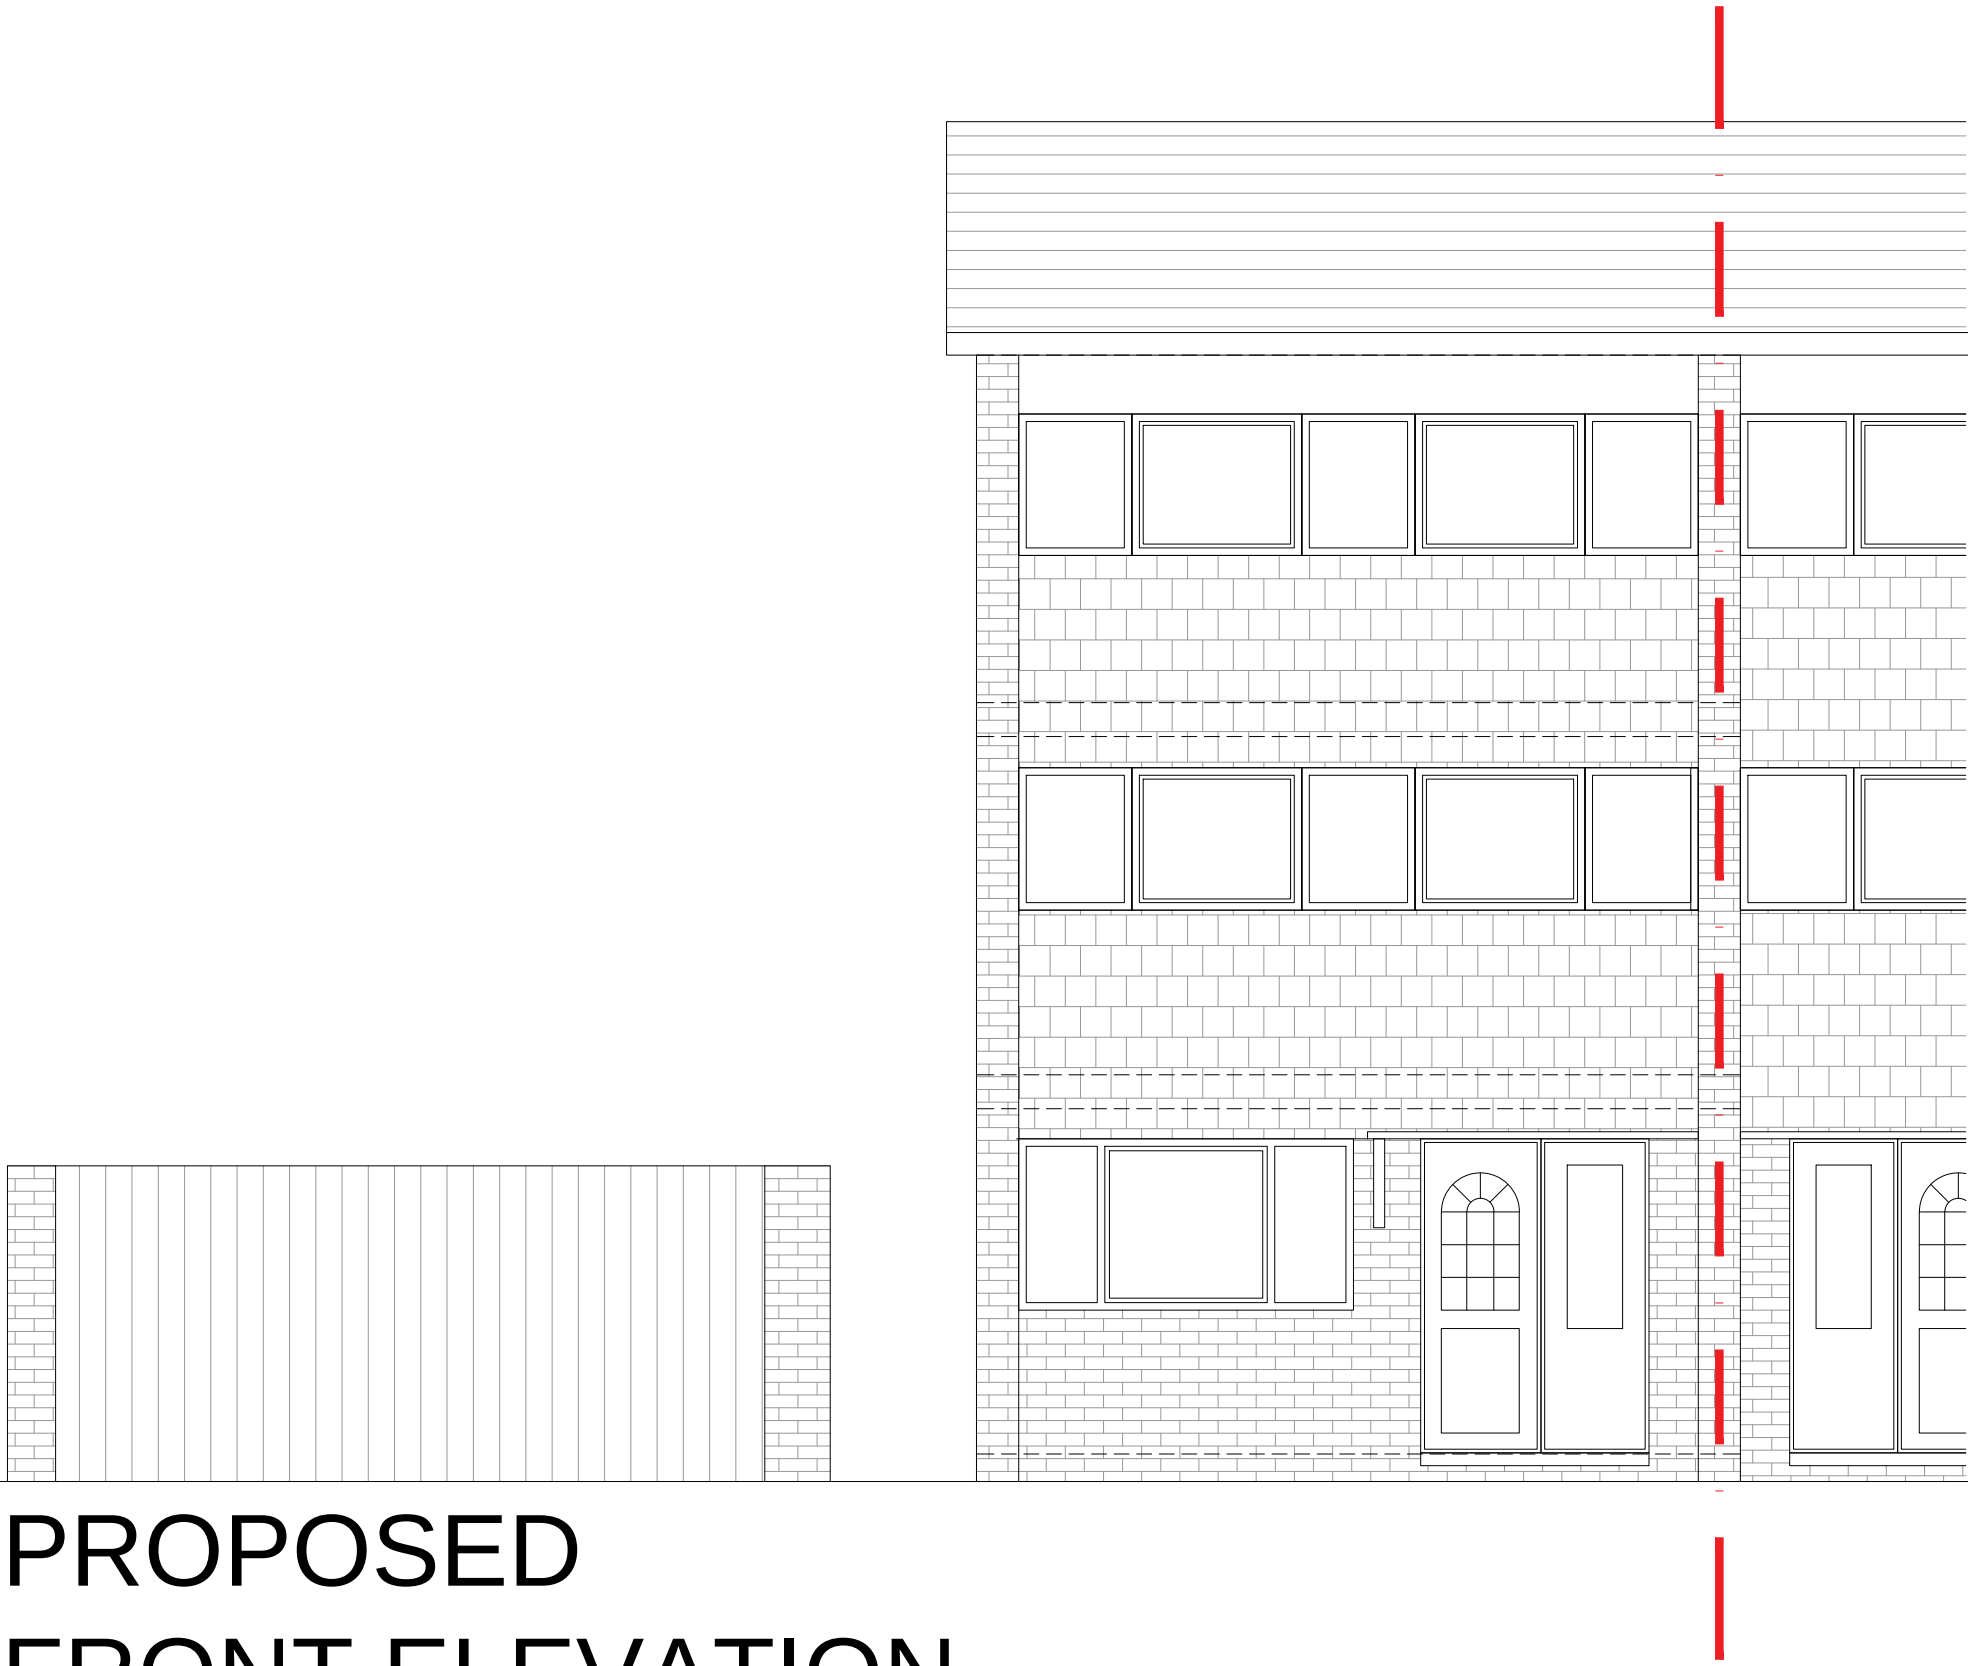

PROPOSED
FRONT ELEVATION

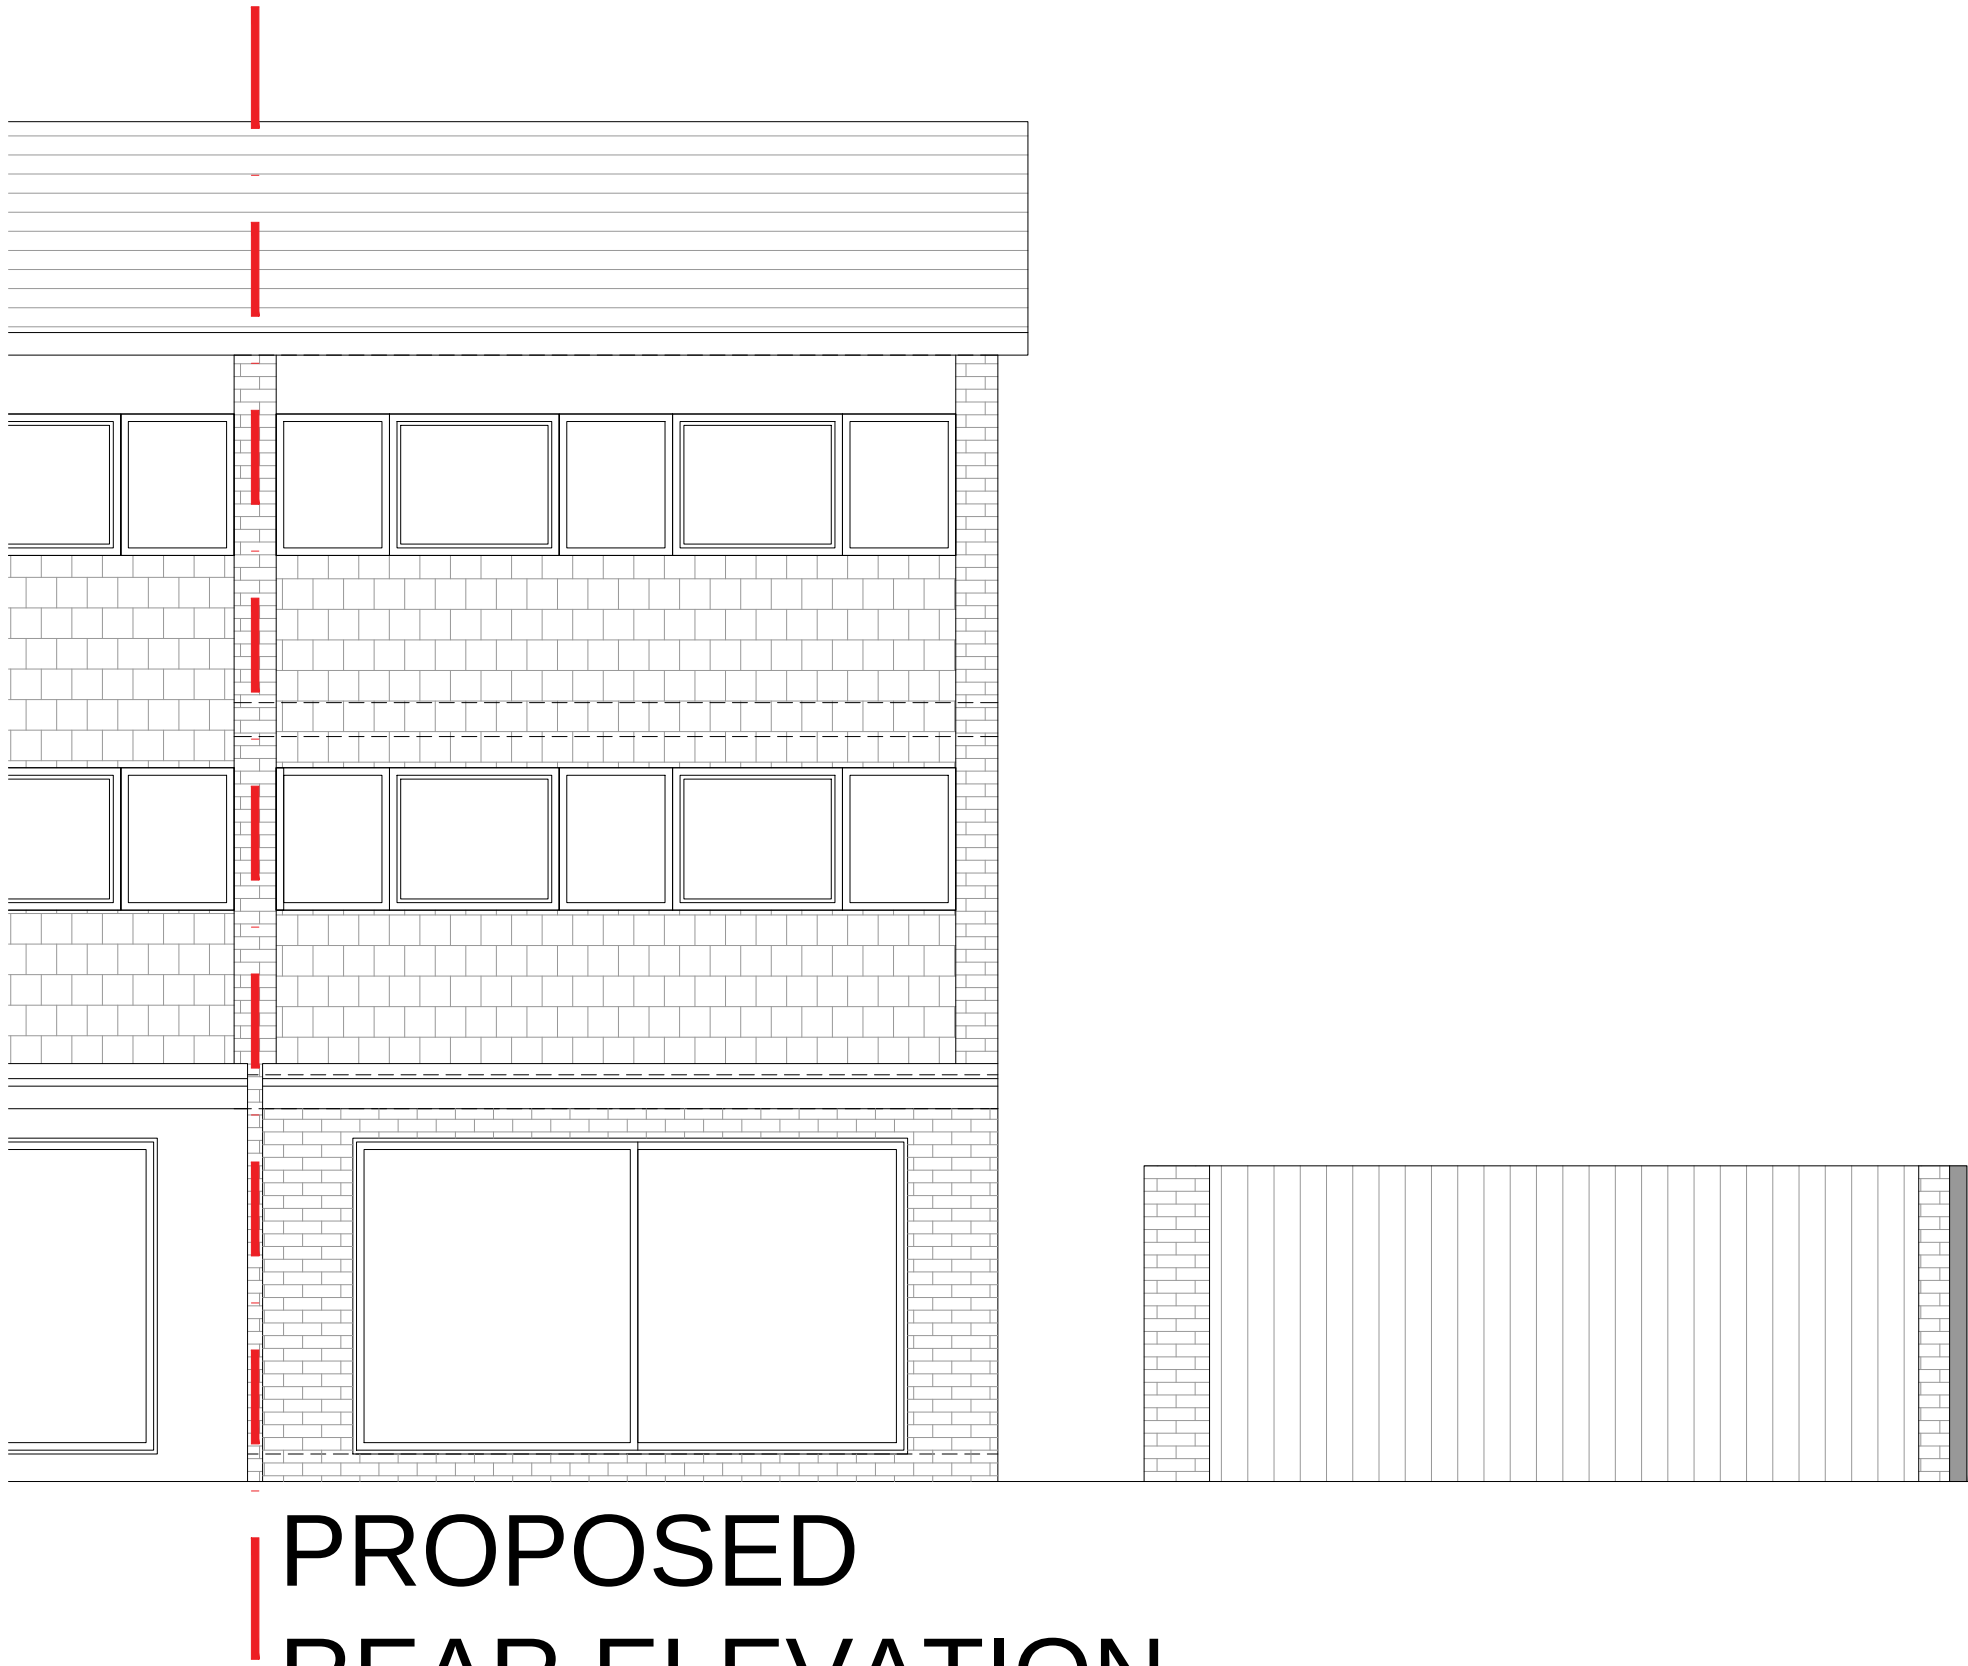

PROPOSED
REAR ELEVATION

PROJECT	DWG NO.	SCALE	DETAIL	19.07.2021							PROJECT NO.	PR Architecture Ltd. Chartered Architect 120, Pinner Road, Harrow, HA1 4JD. Tel: 0208 357 2304
36 COLERIDGE WAY, WEST DRAYTON, UB7 9HR	06	1:50 @ A2	PROPOSED ELEVATIONS	SUBMITTED TO PLANNING							21.32	
PLANNING												