




SCALE BAR
1:50

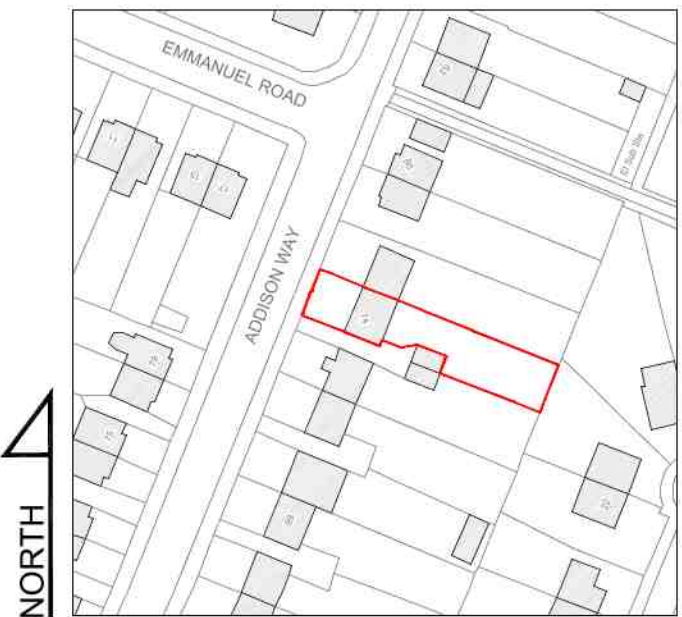

LOCATION PLAN
SCALE 1:1250




PROPOSED FRONT ELEVATION



PROPOSED SIDE ELEVATION



PROPOSED REAR ELEVATION

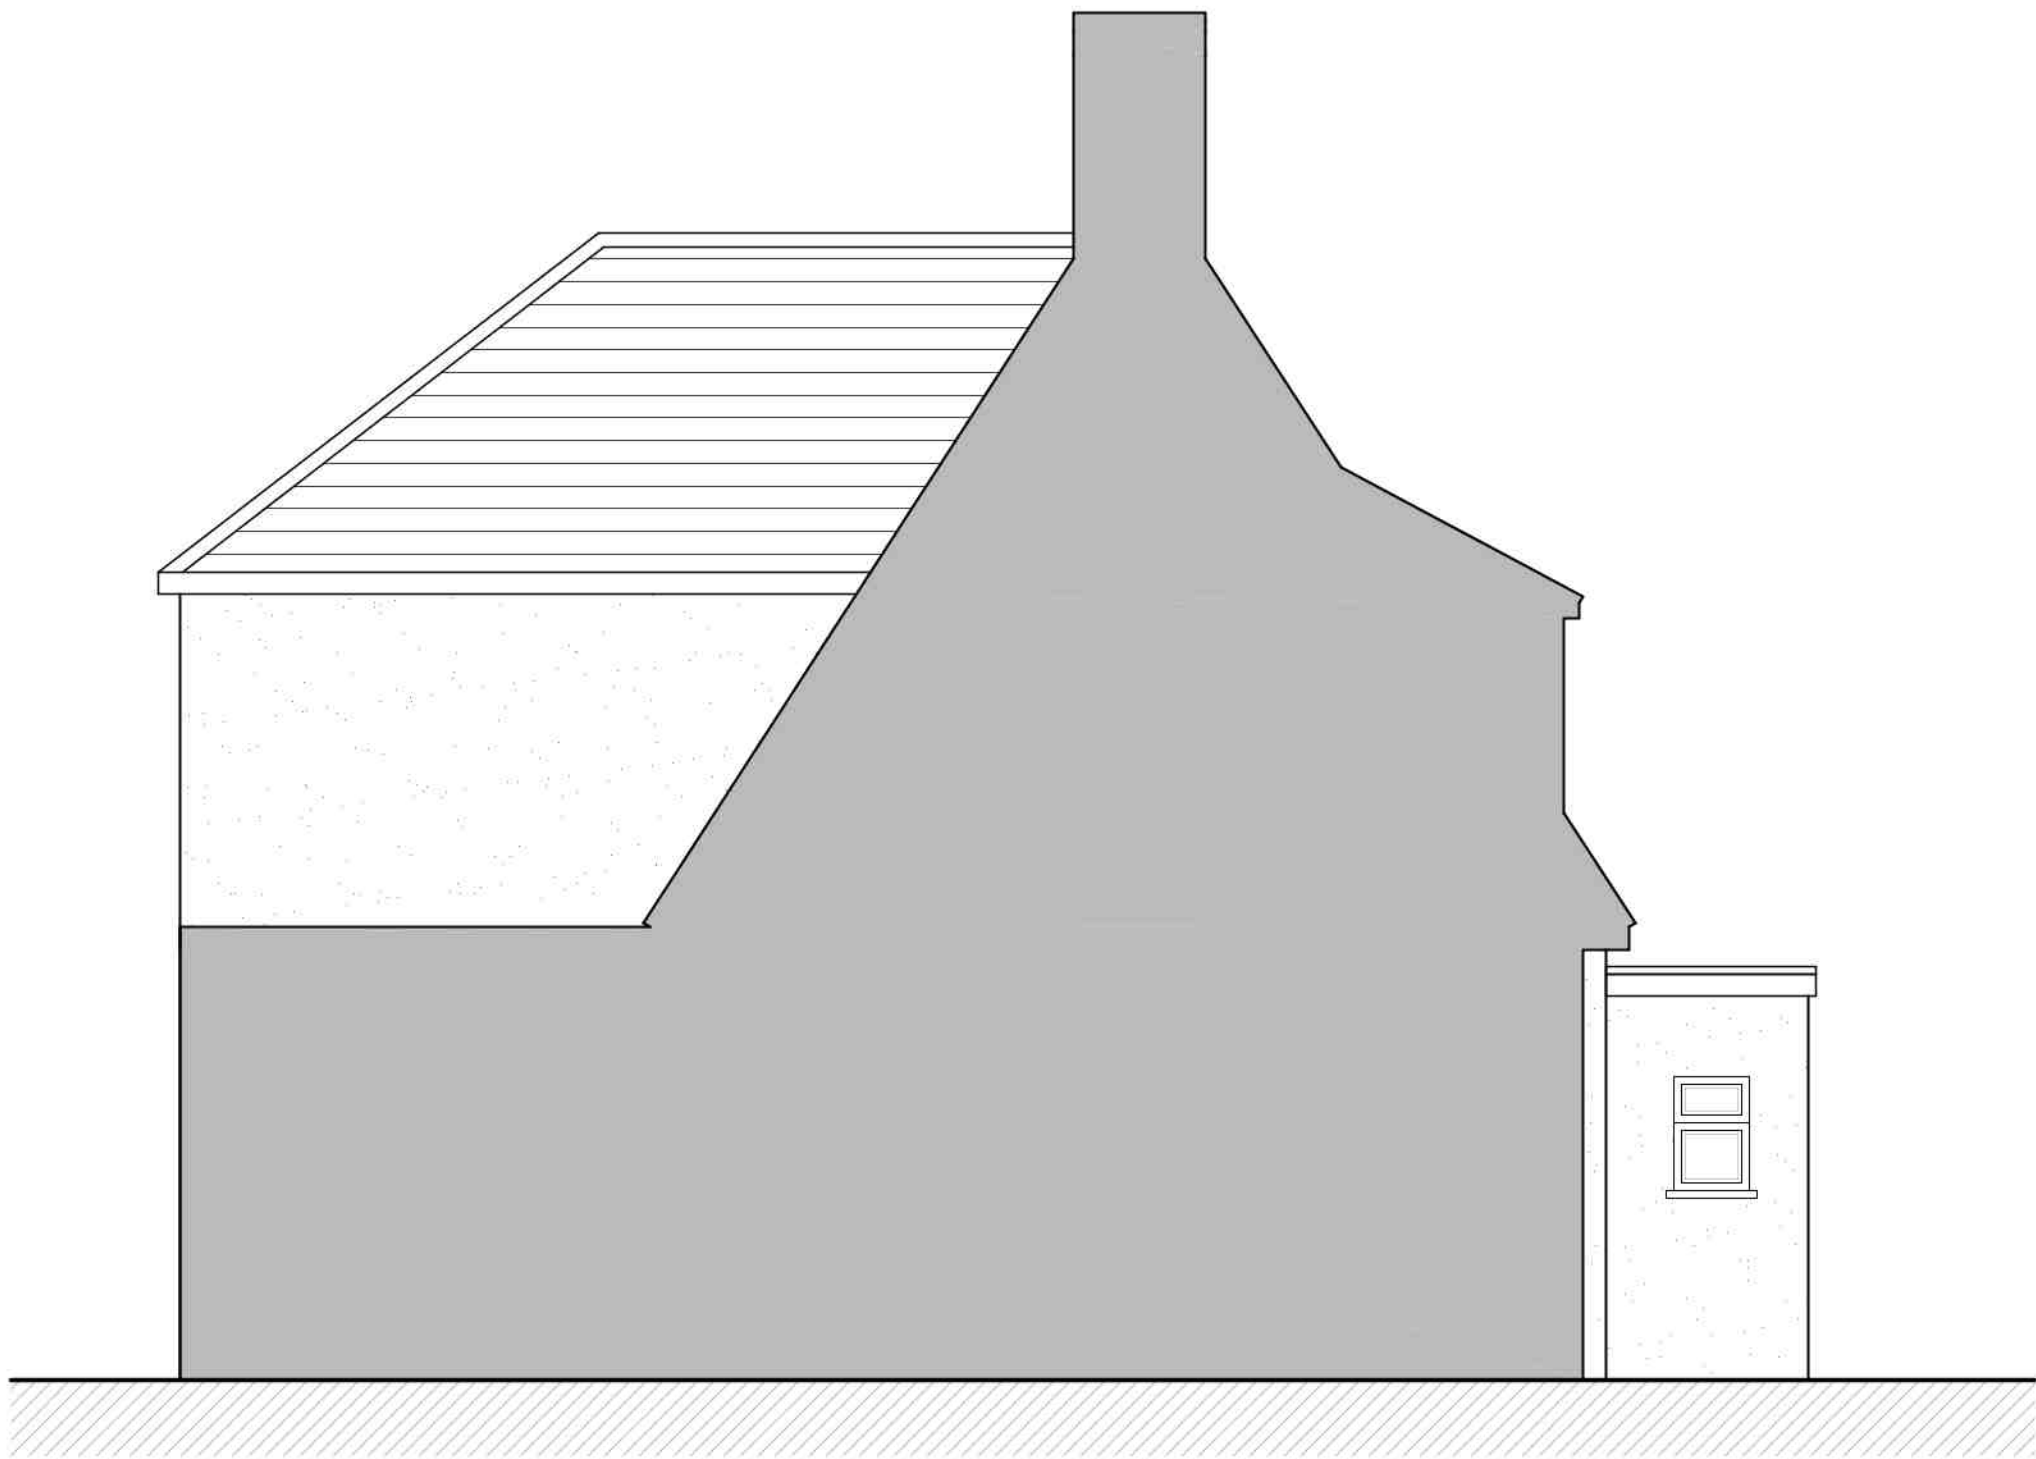

PROPOSED SIDE ELEVATION

A	11.10.19	AMENDED FOR VALIDATION	BR
Rev	Date	Description	Init.

Client

MRS A CHAUDHARY

Project Title
PROPOSED EXTENSIONS & ALTERATIONS TO
EXISTING DWELLING
74 ADDISON WAY, NORTHWOOD, HA6 1SZ
Drawing Title

PROPOSED ELEVATIONS

Card File	Sheet Size	Scale
P001	A1	1:50
Drawn by	Drawing Date	Approved by
BR	OCT.2019	-

Project No.	Drawing No.	Revision
0190	P401	A

BR ARCHITECTURE

This drawing is property of BR Architecture © and must not be copied or otherwise reproduced. All dimensions must be checked on site before commencing work. No dimensions to be scaled from this drawing. This drawing was produced using AutoCad 2010.

PLANNING ISSUE