
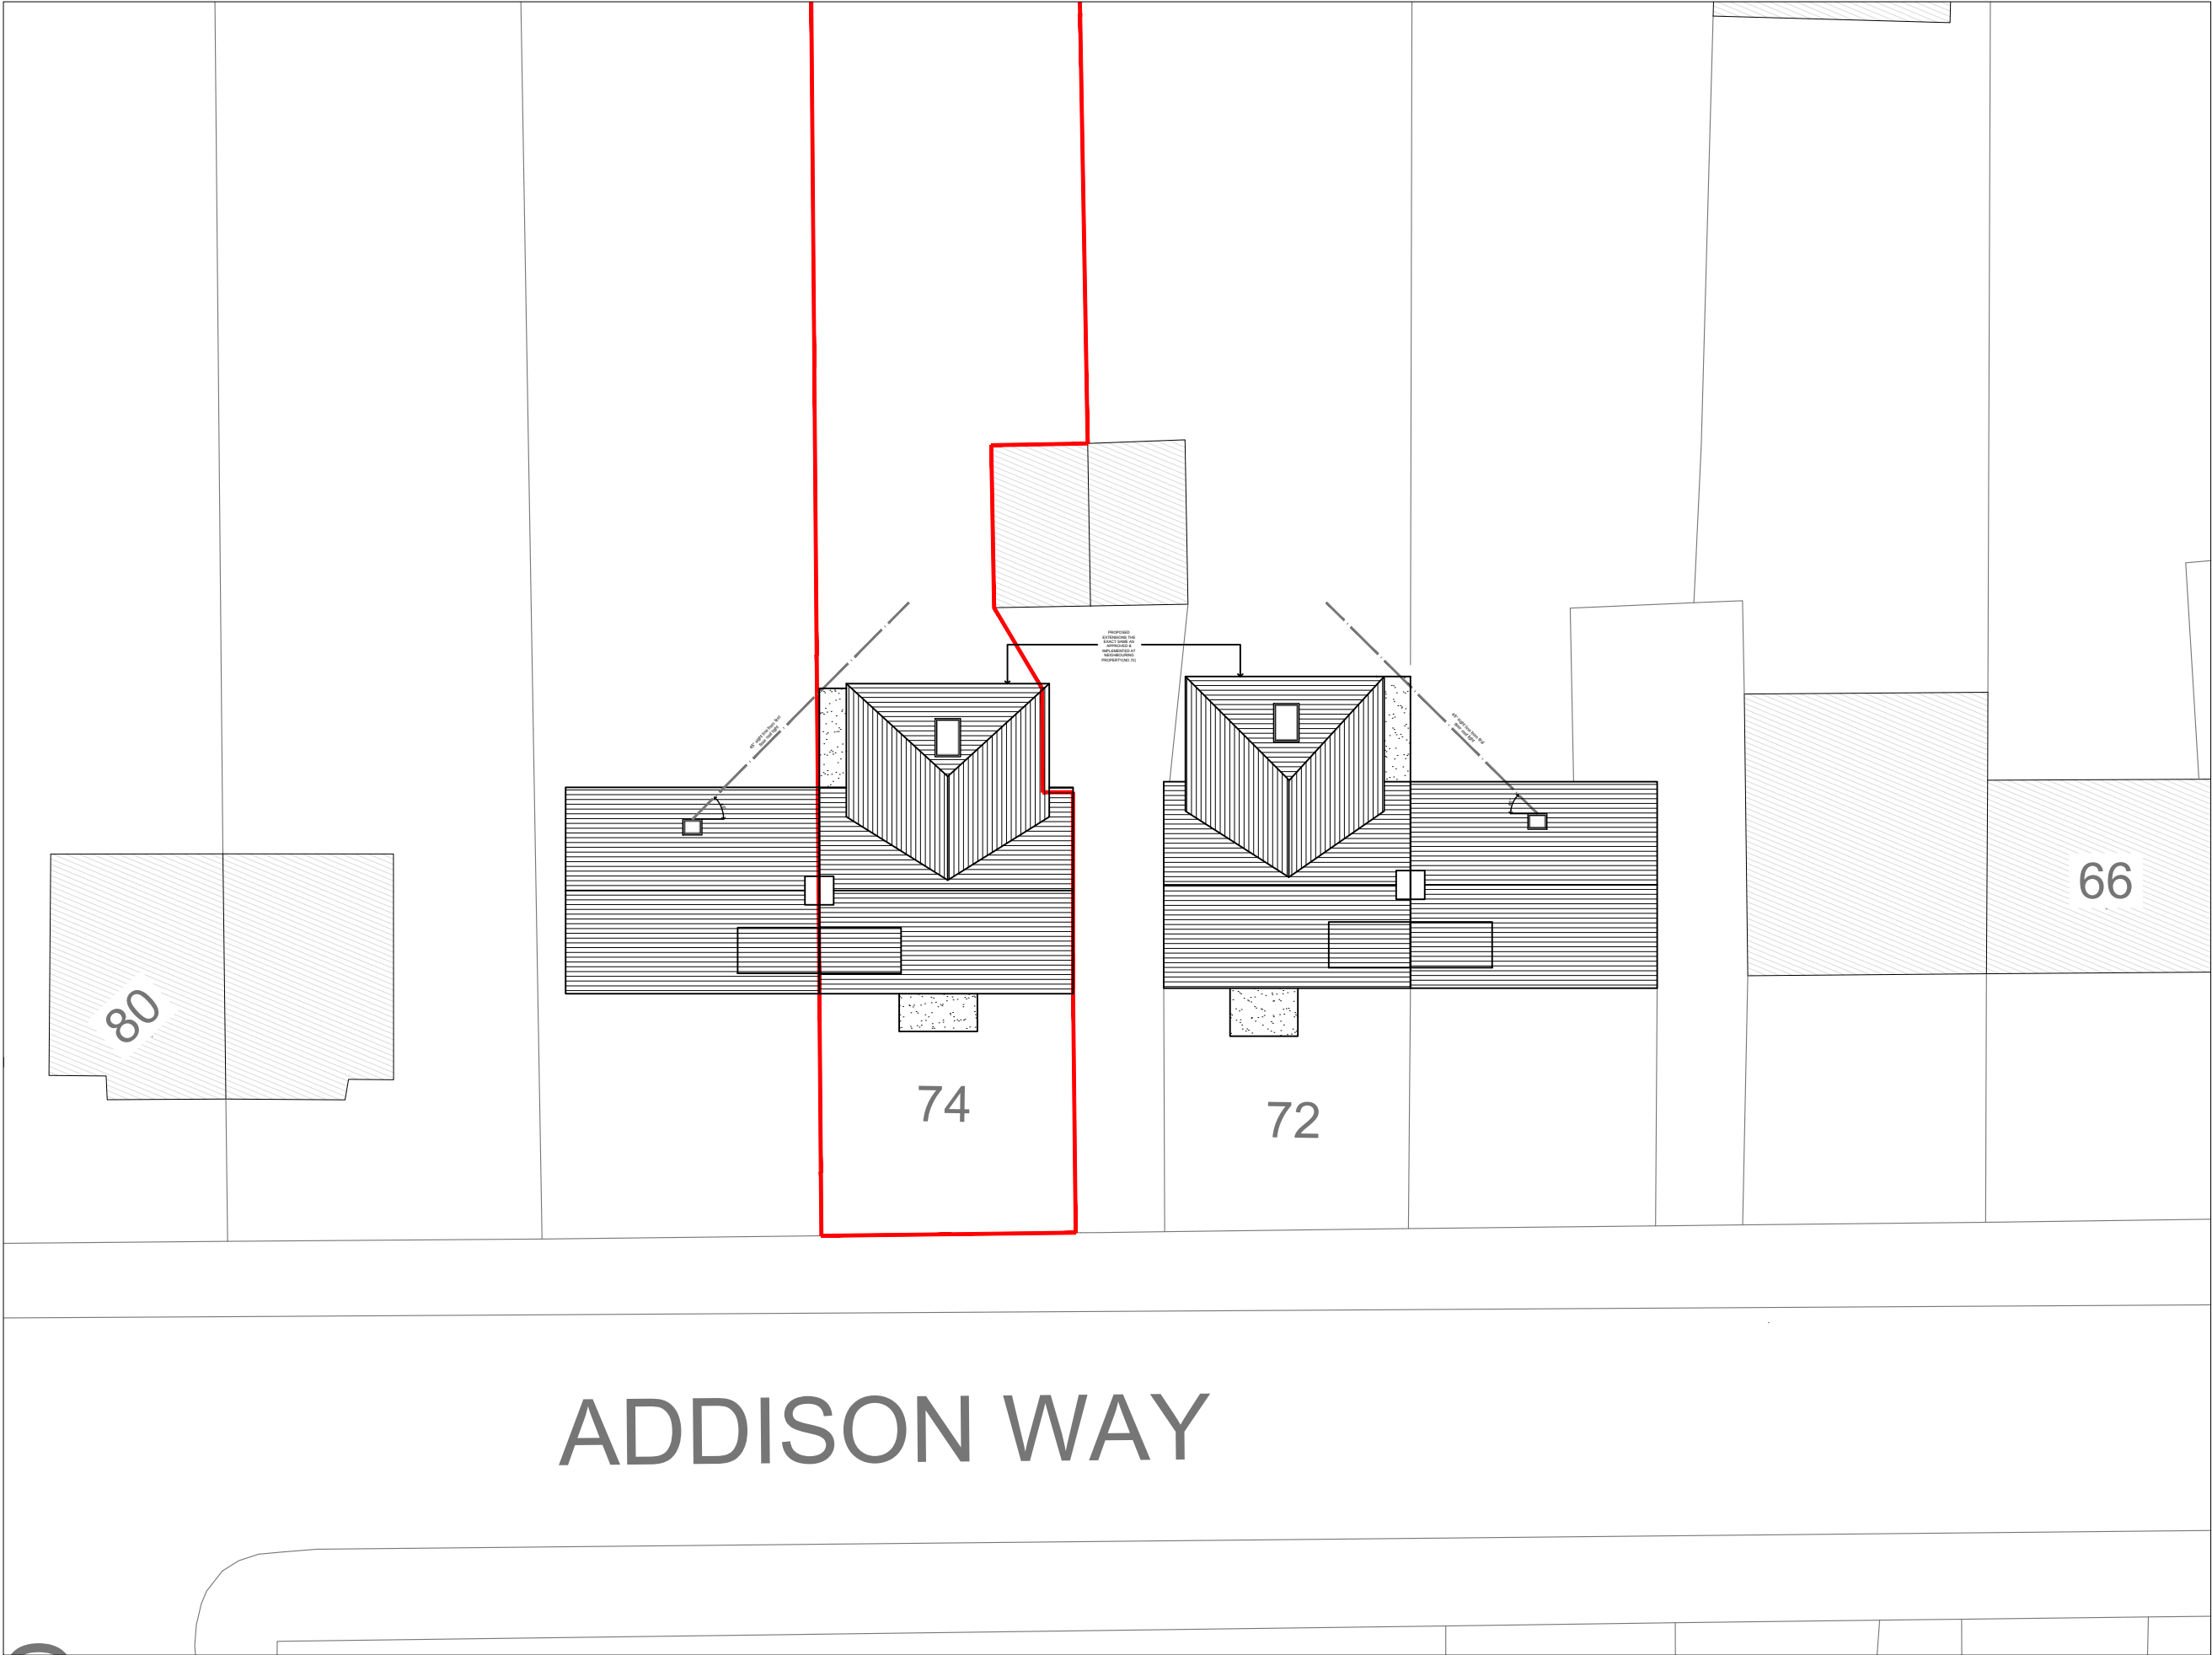


 

PROPOSED SITE PLAN
SCALE 1:200

-	-	-	-
Rev	Date	Description	Init.
Client			

MRS A CHAUDHARY

Project Title
PROPOSED EXTENSIONS & ALTERATIONS TO
EXISTING DWELLING
74 ADDISON WAY, NORTHWOOD, HA6 1SZ
Drawing Title

PROPOSED SITE PLAN		
Cad File	Sheet Size	Scale
P002	A3	1:200
Drawn by	Drawing Date	Approved by
BR	AUG 2020	-
Project No.	Drawing No.	Revision
0190	P105	-



This drawing is property of BR Architecture © and must not be
copied or otherwise reproduced. All dimensions must be checked
on site before commencing work. No dimensions to be scaled from
this drawing. This drawing was produced using AutoCad 2010.

PLANNING ISSUE