


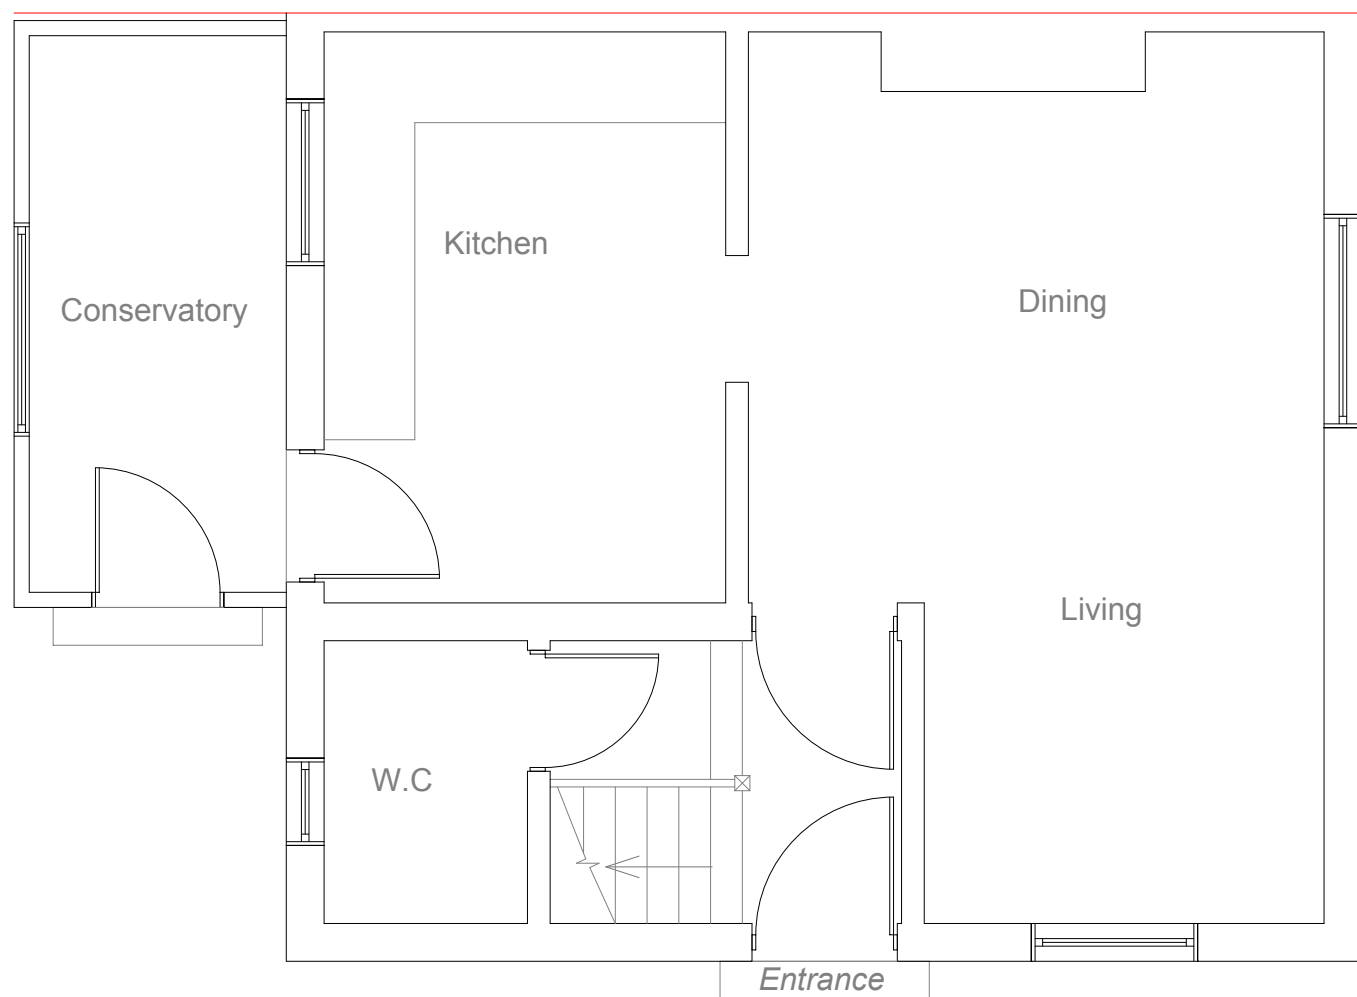

PROJECT

101 Castle Avenue
West Drayton
UB7 8LQ

TITLE

Existing Plans

SCALE

1:50@A3

REVISION

DATE

05.2021

DRAWING NO.


A2014 - 01

AVAN PLANS


M: 07465891589

info@avanplans.com

www.avanplans.com

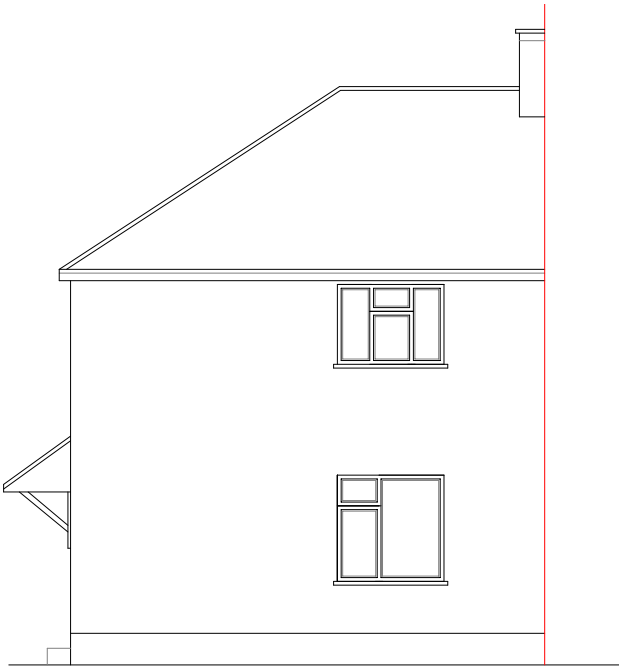

EXISTING
FRONT ELEVATION 1:100

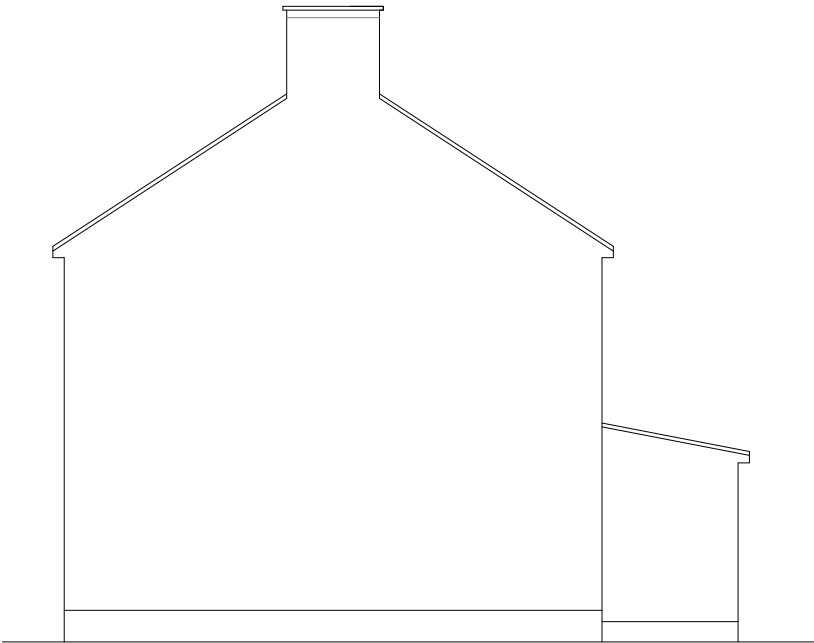

EXISTING
SIDE ELEVATION 1:100



EXISTING
REAR ELEVATION 1:100



EXISTING
SIDE ELEVATION 1:100


IMPORTANT GENERAL NOTE

ALL WORK TO COMPLY WITH CURRENT
BUILDING REGULATIONS AND CODES
OF PRACTICE.


DO NOT SCALE FROM DRAWINGS. ALL
DIMENSIONS TO BE CHECKED ON SITE
BEFORE THE START OF ANY WORK.

THE CONTRACTOR IS RESPONSIBLE
FOR ENSURING COMPLIANCE WITH
THE CDM REGULATIONS, AND
APPROPRIATE HEALTH & SAFETY ON
SITE.

PROPOSED EXTERNAL FINISH
MATERIALS TO MATCH EXISTING
EXTERNAL FINISH MATERIALS.

 

PROJECT 101 Castle Avenue West Drayton UB7 8LQ	TITLE Existing Elevations	REVISION	DATE 05.2021	AVAN PLANS • M: 07465891589 • info@avanplans.com • www.avanplans.com
	SCALE 1:100@A3		DRAWING NO. A2014 - 02	

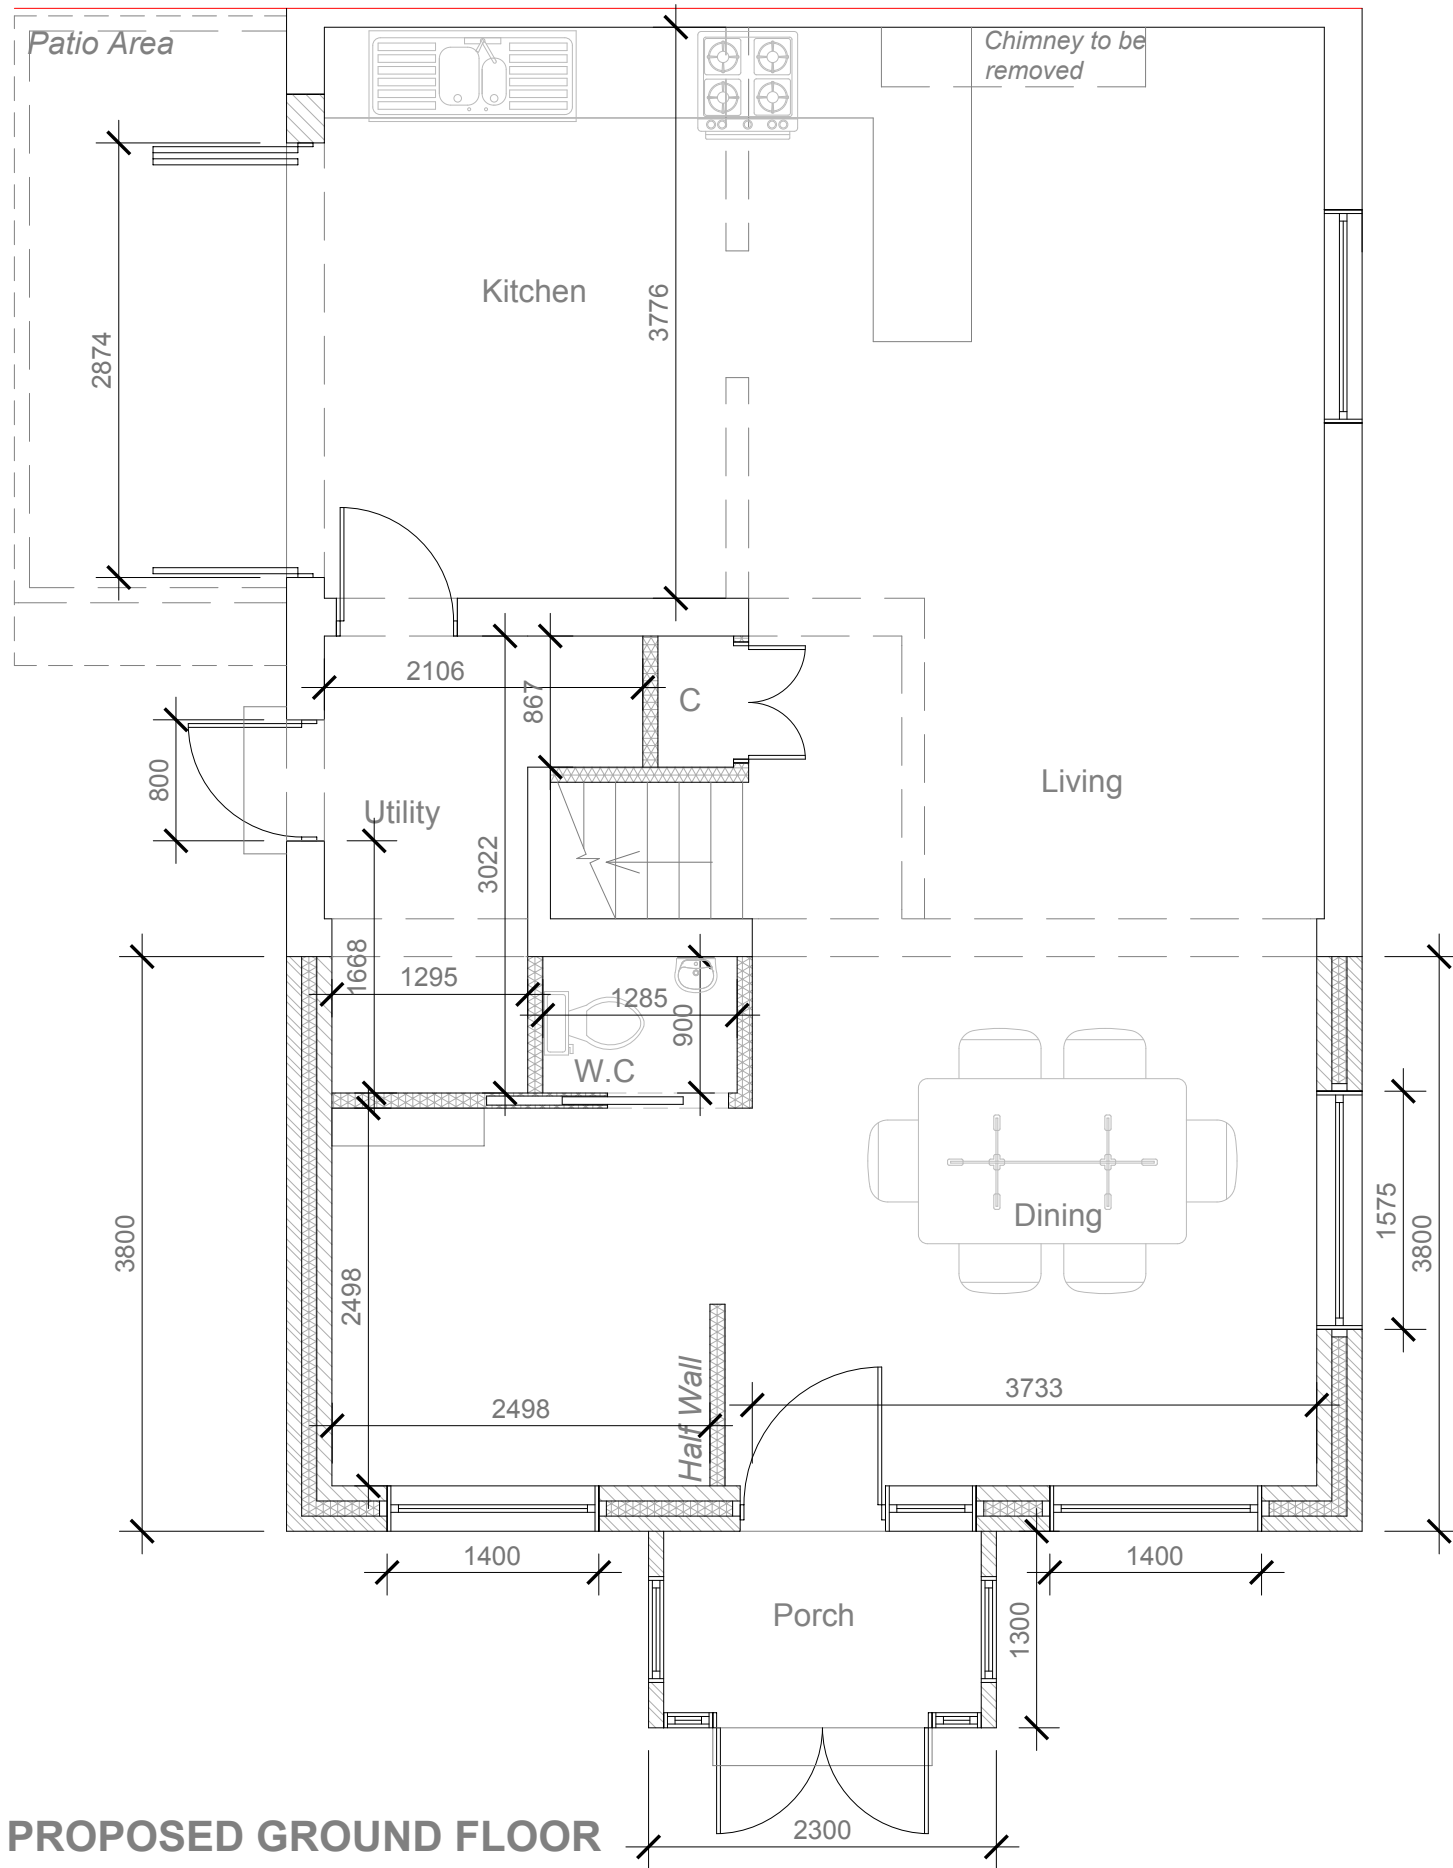

PROPOSED GROUND FLOOR
PLAN

IMPORTANT GENERAL NOTE

ALL WORK TO COMPLY WITH CURRENT
BUILDING REGULATIONS AND CODES OF
PRACTICE.

DO NOT SCALE FROM DRAWINGS. ALL
DIMENSIONS TO BE CHECKED ON SITE BEFORE
THE START OF ANY WORK.

THE CONTRACTOR IS RESPONSIBLE FOR
ENSURING COMPLIANCE WITH THE CDM
REGULATIONS, AND APPROPRIATE HEALTH &
SAFETY ON SITE.

PROPOSED EXTERNAL FINISH MATERIALS TO
MATCH EXISTING EXTERNAL FINISH
MATERIALS.

PROJECT 101 Castle Avenue West Drayton UB7 8LQ	TITLE Proposed Ground Floor Plan SCALE 1:50@A3	REVISION	DATE 05.2021	AVAN PLANS • M: 07465891589 • info@avanplans.com • www.avanplans.com
			DRAWING NO. A2014 - 03	

IMPORTANT GENERAL NOTE


ALL WORK TO COMPLY WITH CURRENT BUILDING REGULATIONS AND CODES OF PRACTICE.

DO NOT SCALE FROM DRAWINGS. ALL DIMENSIONS TO BE CHECKED ON SITE BEFORE THE START OF ANY WORK.


THE CONTRACTOR IS RESPONSIBLE FOR ENSURING COMPLIANCE WITH THE CDM REGULATIONS, AND APPROPRIATE HEALTH & SAFETY ON SITE.

PROPOSED EXTERNAL FINISH MATERIALS TO MATCH EXISTING EXTERNAL FINISH MATERIALS.

PROPOSED FIRST FLOOR
PLAN
1:50

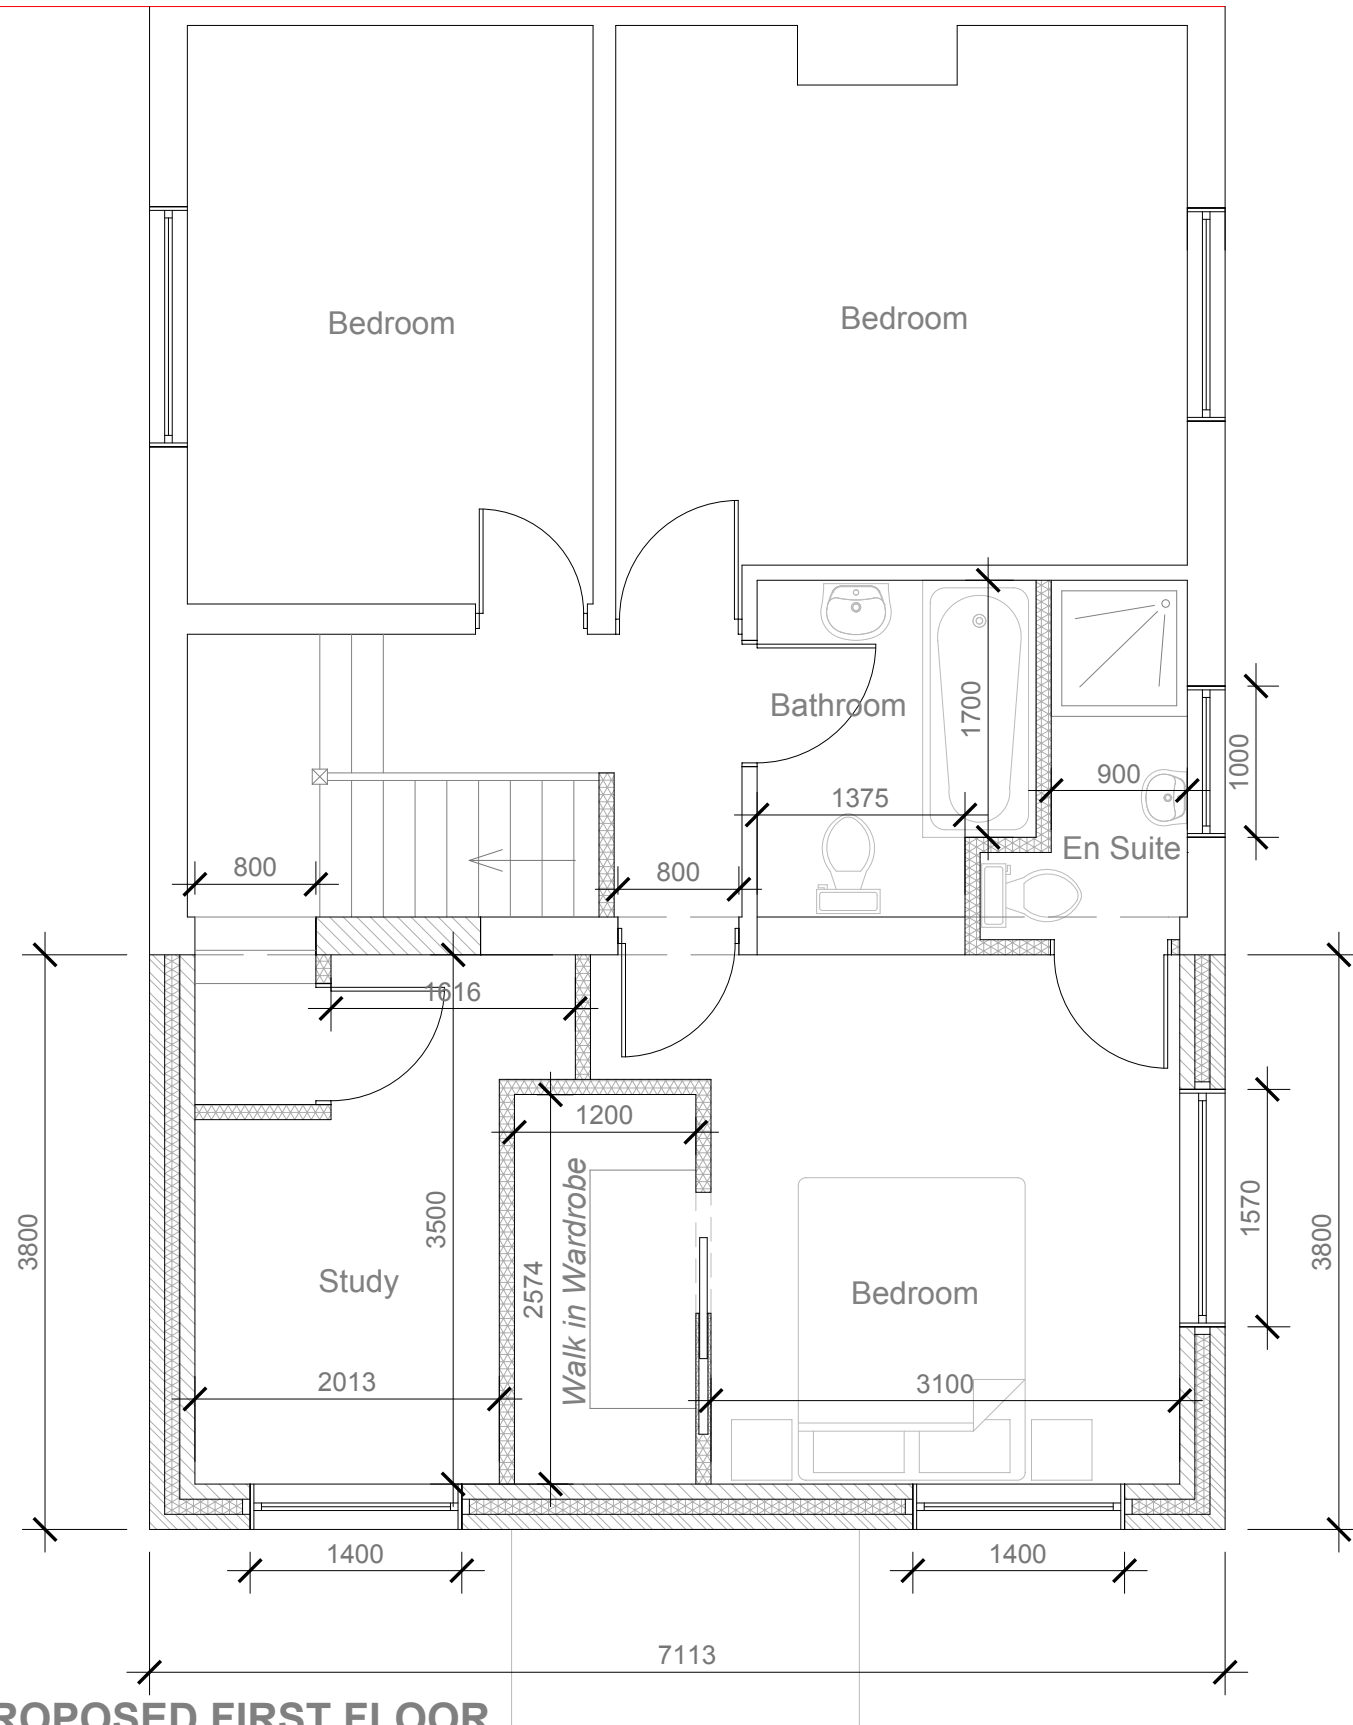

1:50

 

PROJECT

101 Castle Avenue
West Drayton
UB7 8LQ

TITLE

Proposed First Floor Plan

SCALE

1:50@A3

REVISION

DATE


05.2021

DRAWING NO.


A2014 - 04

AVAN PLANS

• M: 07465891589 • info@avanplans.com
• www.avanplans.com

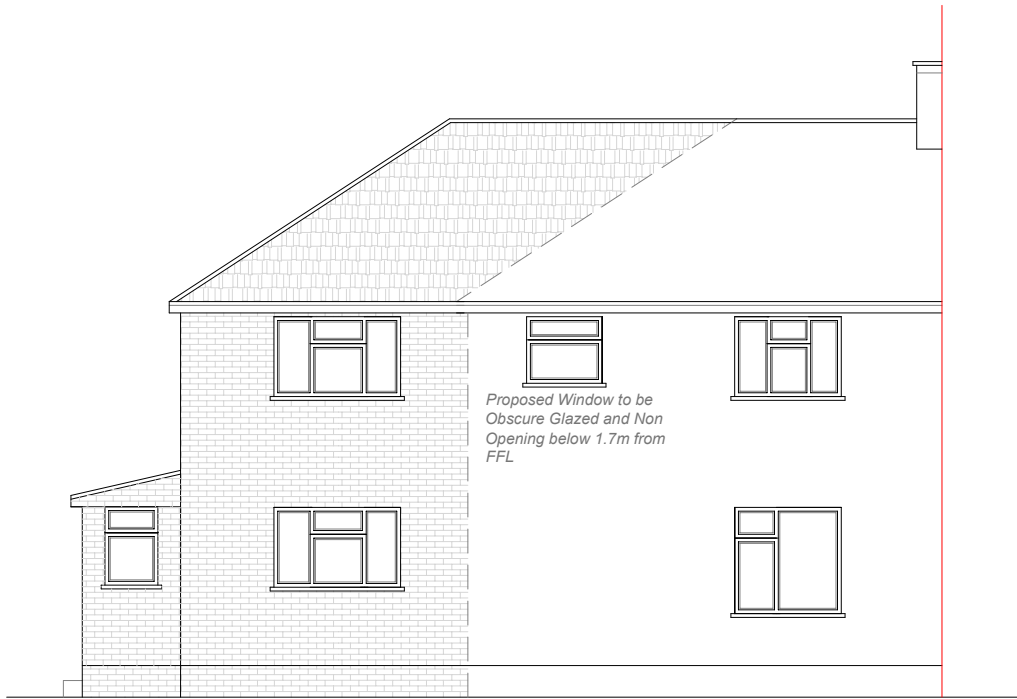

PROPOSED FRONT
ELEVATION 1:100

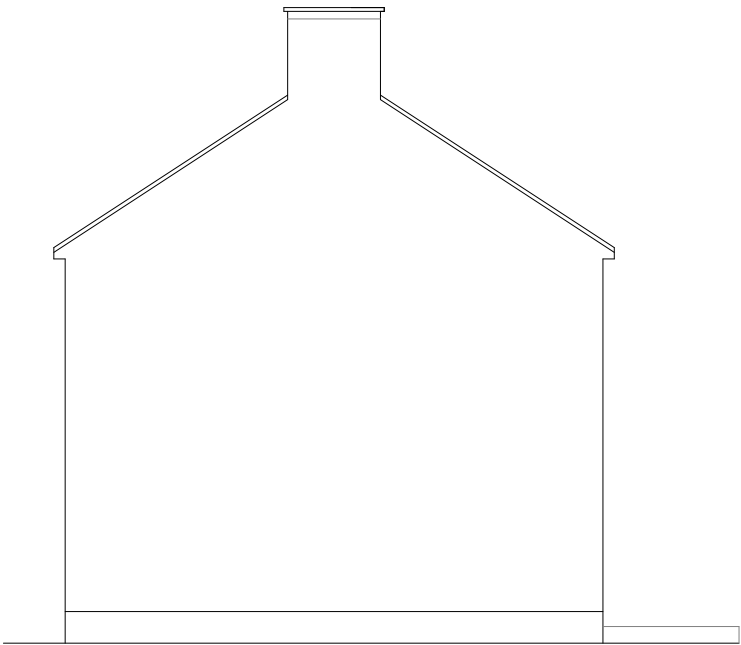

PROPOSED
SIDE ELEVATION 1:100



PROPOSED
REAR ELEVATION 1:100



PROPOSED
SIDE ELEVATION 1:100

IMPORTANT GENERAL NOTE


ALL WORK TO COMPLY WITH CURRENT
BUILDING REGULATIONS AND CODES OF
PRACTICE.

DO NOT SCALE FROM DRAWINGS. ALL
DIMENSIONS TO BE CHECKED ON SITE BEFORE
THE START OF ANY WORK.

THE CONTRACTOR IS RESPONSIBLE FOR
ENSURING COMPLIANCE WITH THE CDM
REGULATIONS, AND APPROPRIATE HEALTH &
SAFETY ON SITE.

PROPOSED EXTERNAL FINISH MATERIALS TO
MATCH EXISTING EXTERNAL FINISH
MATERIALS.

1:100

 

PROJECT

101 Castle Avenue
West Drayton
UB7 8LQ

TITLE

Proposed Elevations

SCALE

1:100@A3

REVISION

DATE

05.2021

DRAWING NO.

A2014 - 05

AVAN PLANS

• M: 07465891589 • info@avanplans.com
• www.avanplans.com