





Rear Elevation, *existing*




Rear Elevation, *proposed*

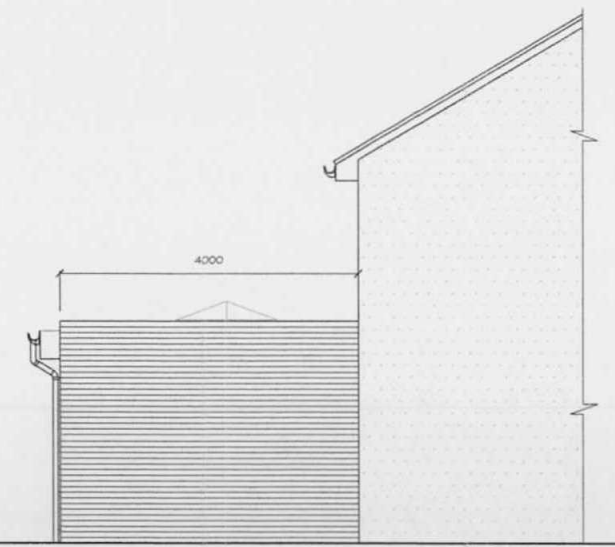

Side Elevation, *proposed*

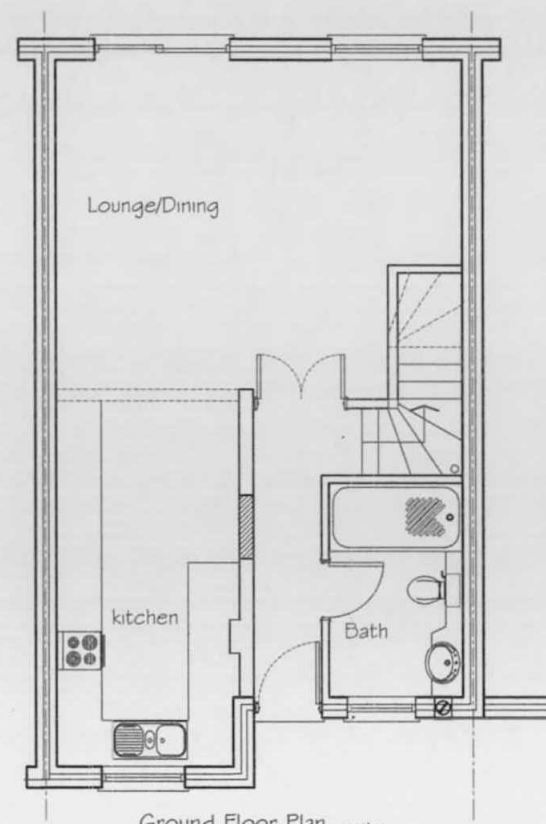

Ground Floor Plan, *existing*

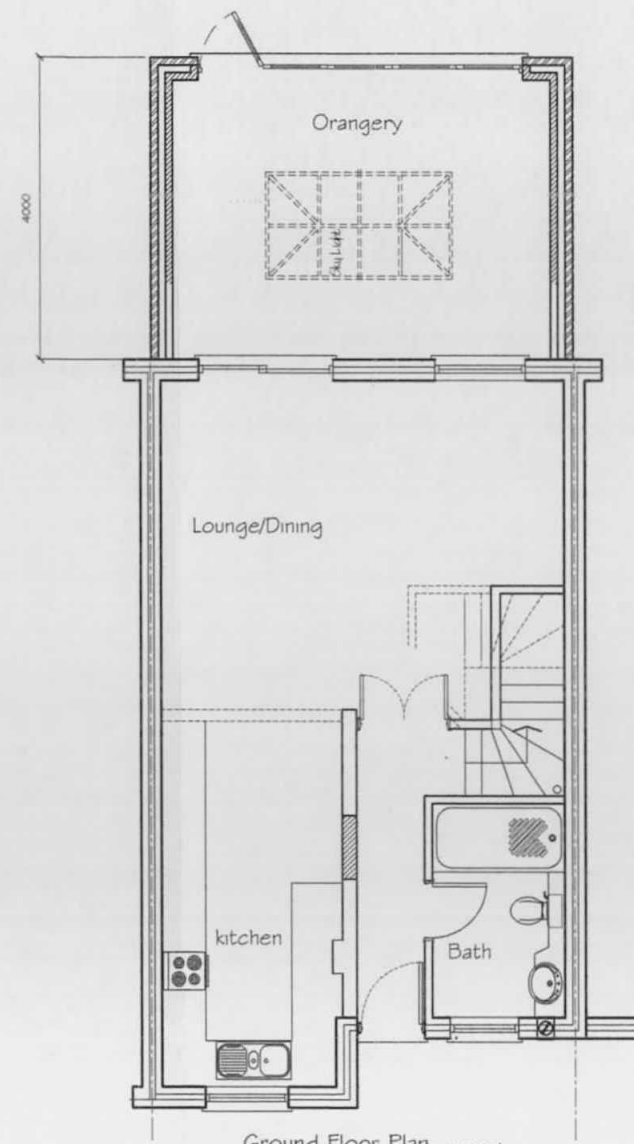

Ground Floor Plan, *proposed*

project:

17Chiltern Court Uxbridge UB8 3BJ

Ground Floor Plans & Elevations

A R Projects limited
architectural services
M 07971 878 910 E arprojects@gmail.com

drawn: RB
scale: 1:100
date: Oct. 2019

drawing no
PL-966-12

rev

81 Spring Grove Crescent, Hounslow Middx TW3 4DA