



EXISTING front elevation

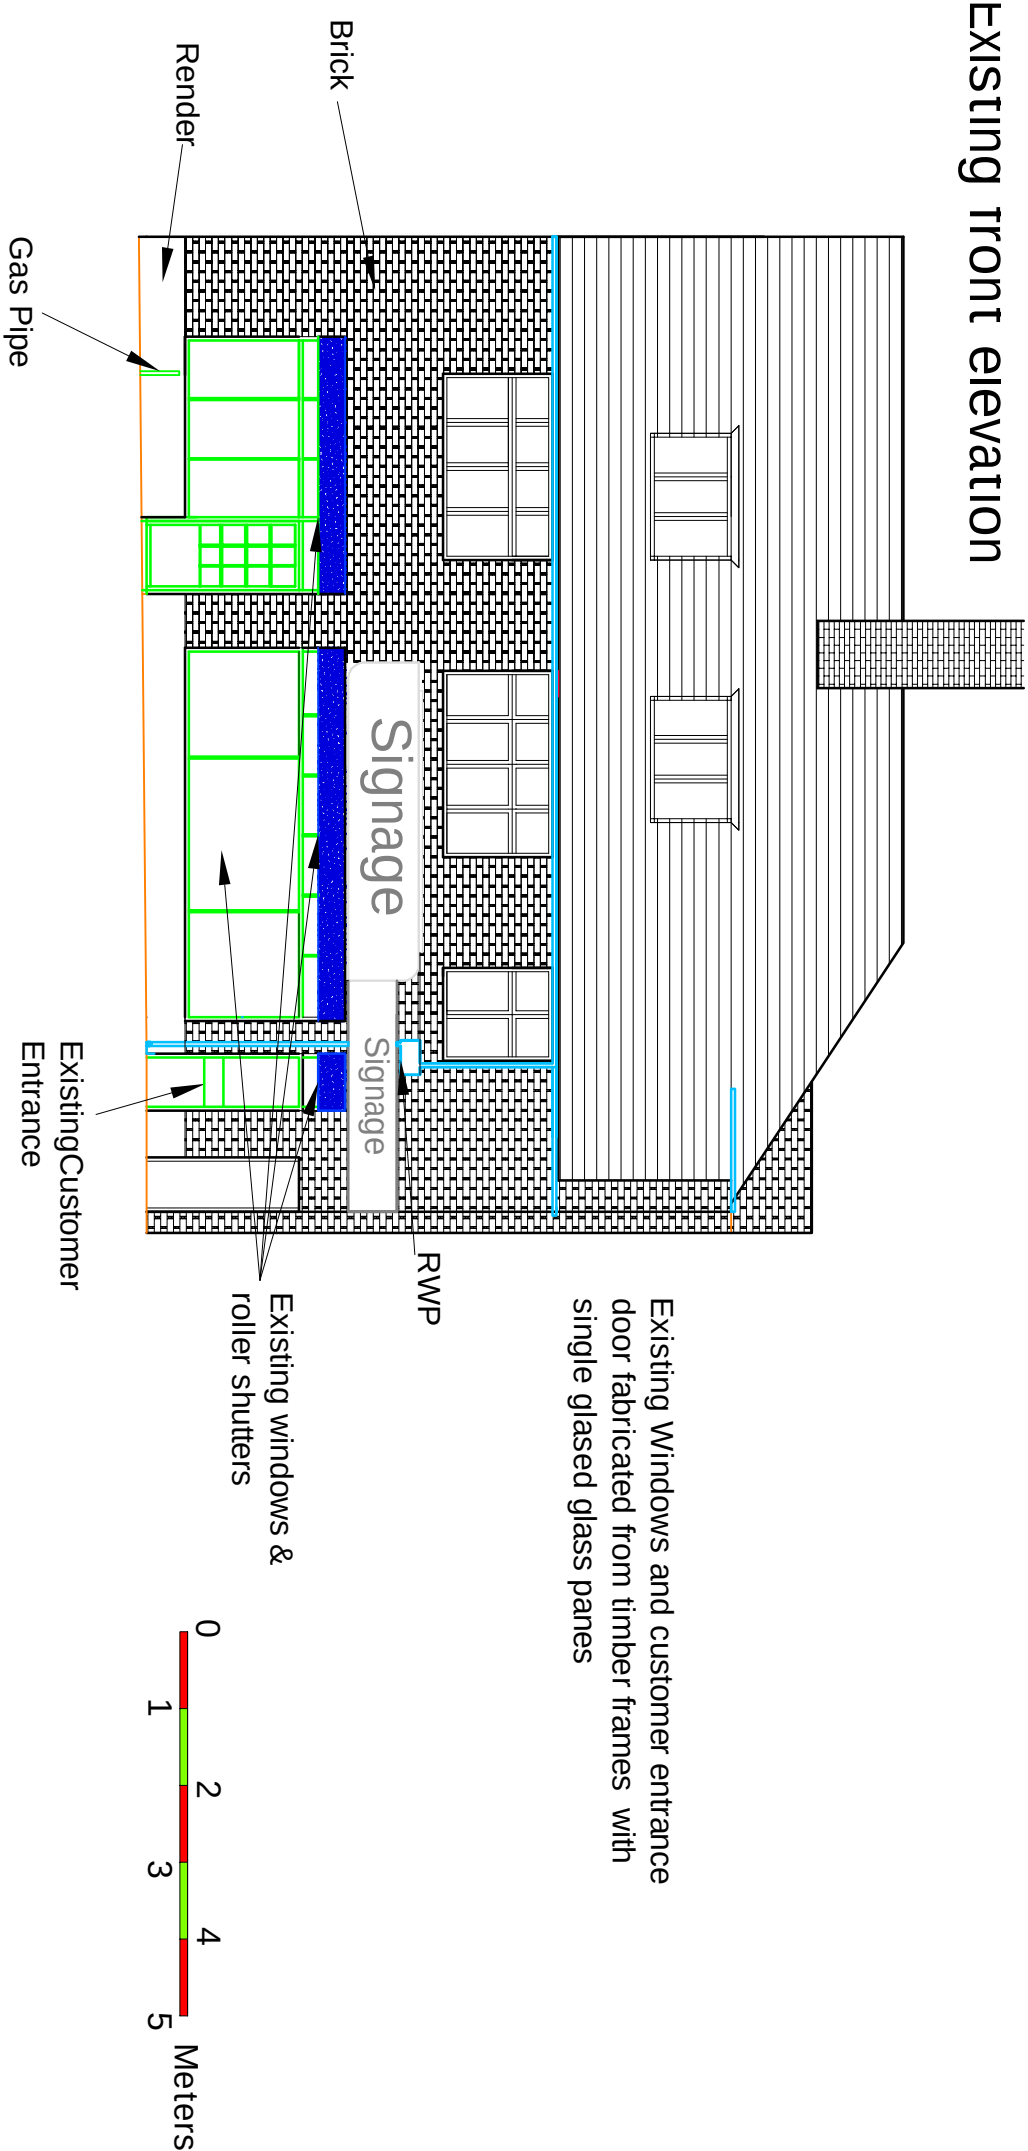

Existing Windows and customer entrance door fabricated from timber frames with single glazed glass panes

Existing side elevation

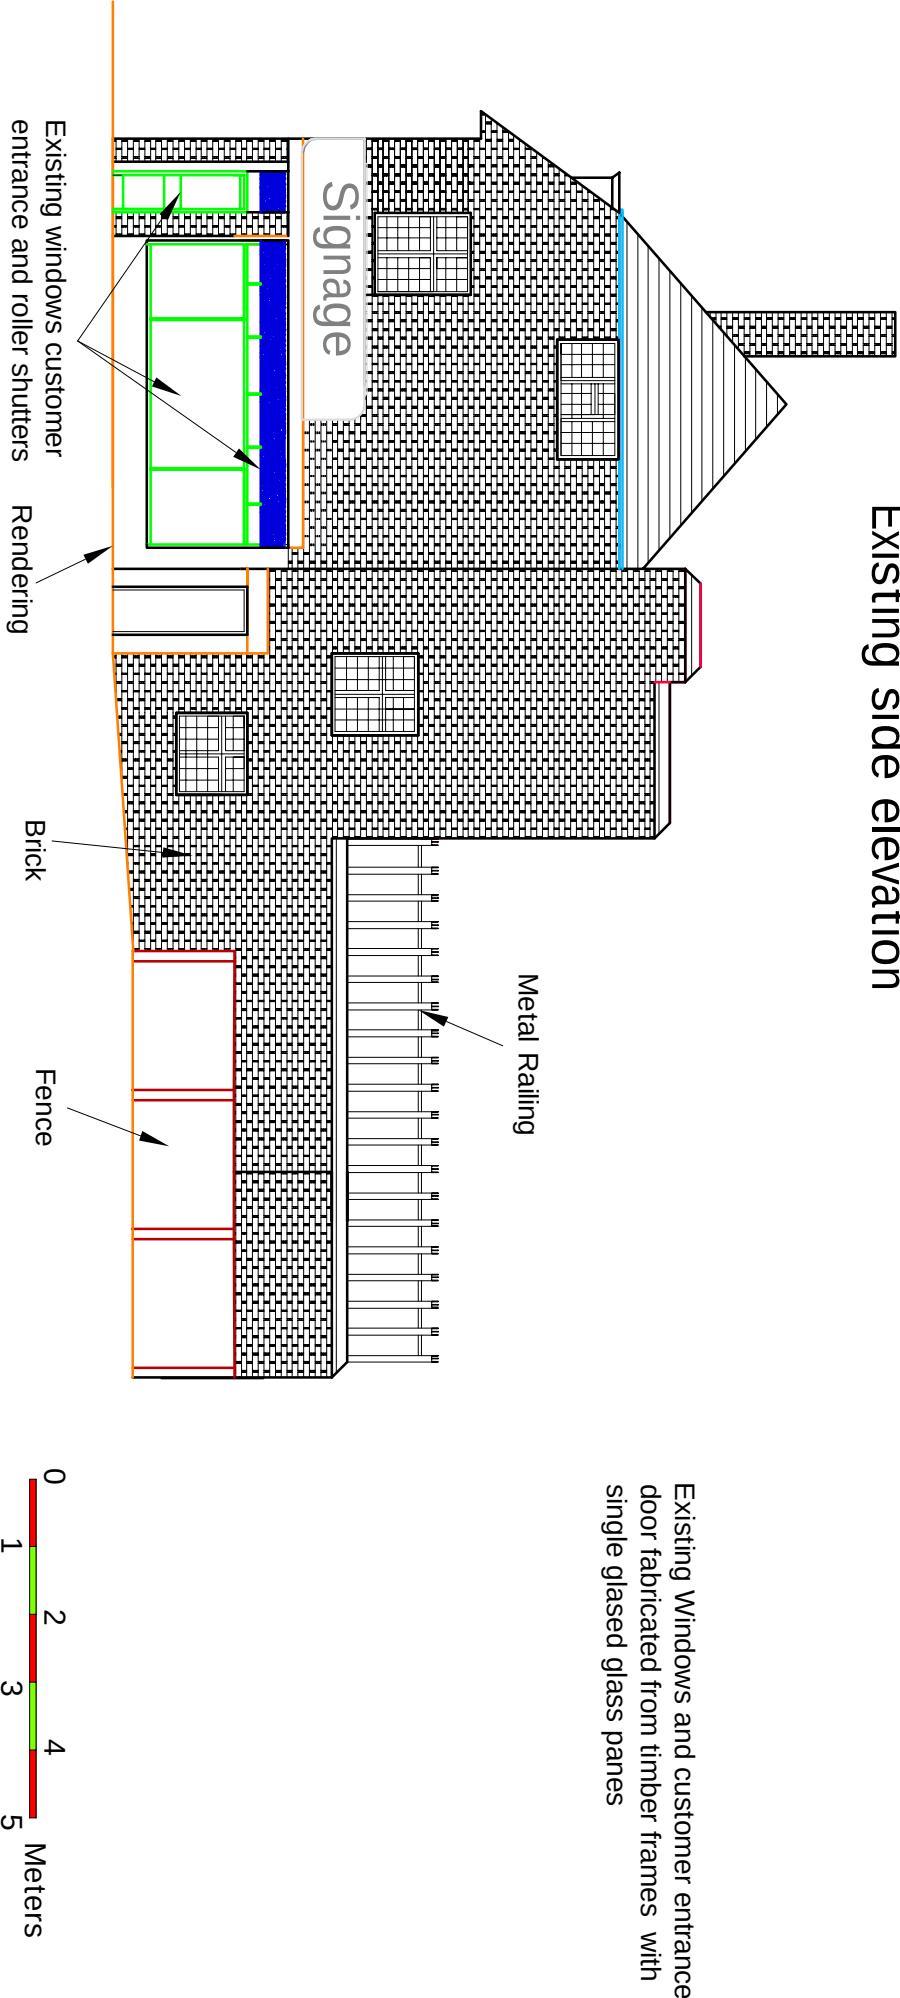

Existing Windows and customer entrance door fabricated from timber frames with single glazed glass panes

The Contractor is to check and verify all dimensions before any works commence.
The Contractor is to comply in all respects with current Building Legislation, British Standard Specifications and Building Regulations e.t.c

REVISIONS			
PROJECT		DESCRIPTION	
DDC UXBRIDGE 117-119 HILLINGDON HILL UXBRIDGE ROAD UXBRIDGE		Proposed Elevations Shutter Removed	
DATE	DRAWN BY	SCALE	JOB No
17/09/2020	PCCH	not to scale	



Manchester Road

Altrincham

Cheshire

WA14 5PG

Tel : 0161 968 3160

Fox : 0161 976 4943