



Proposed front elevation

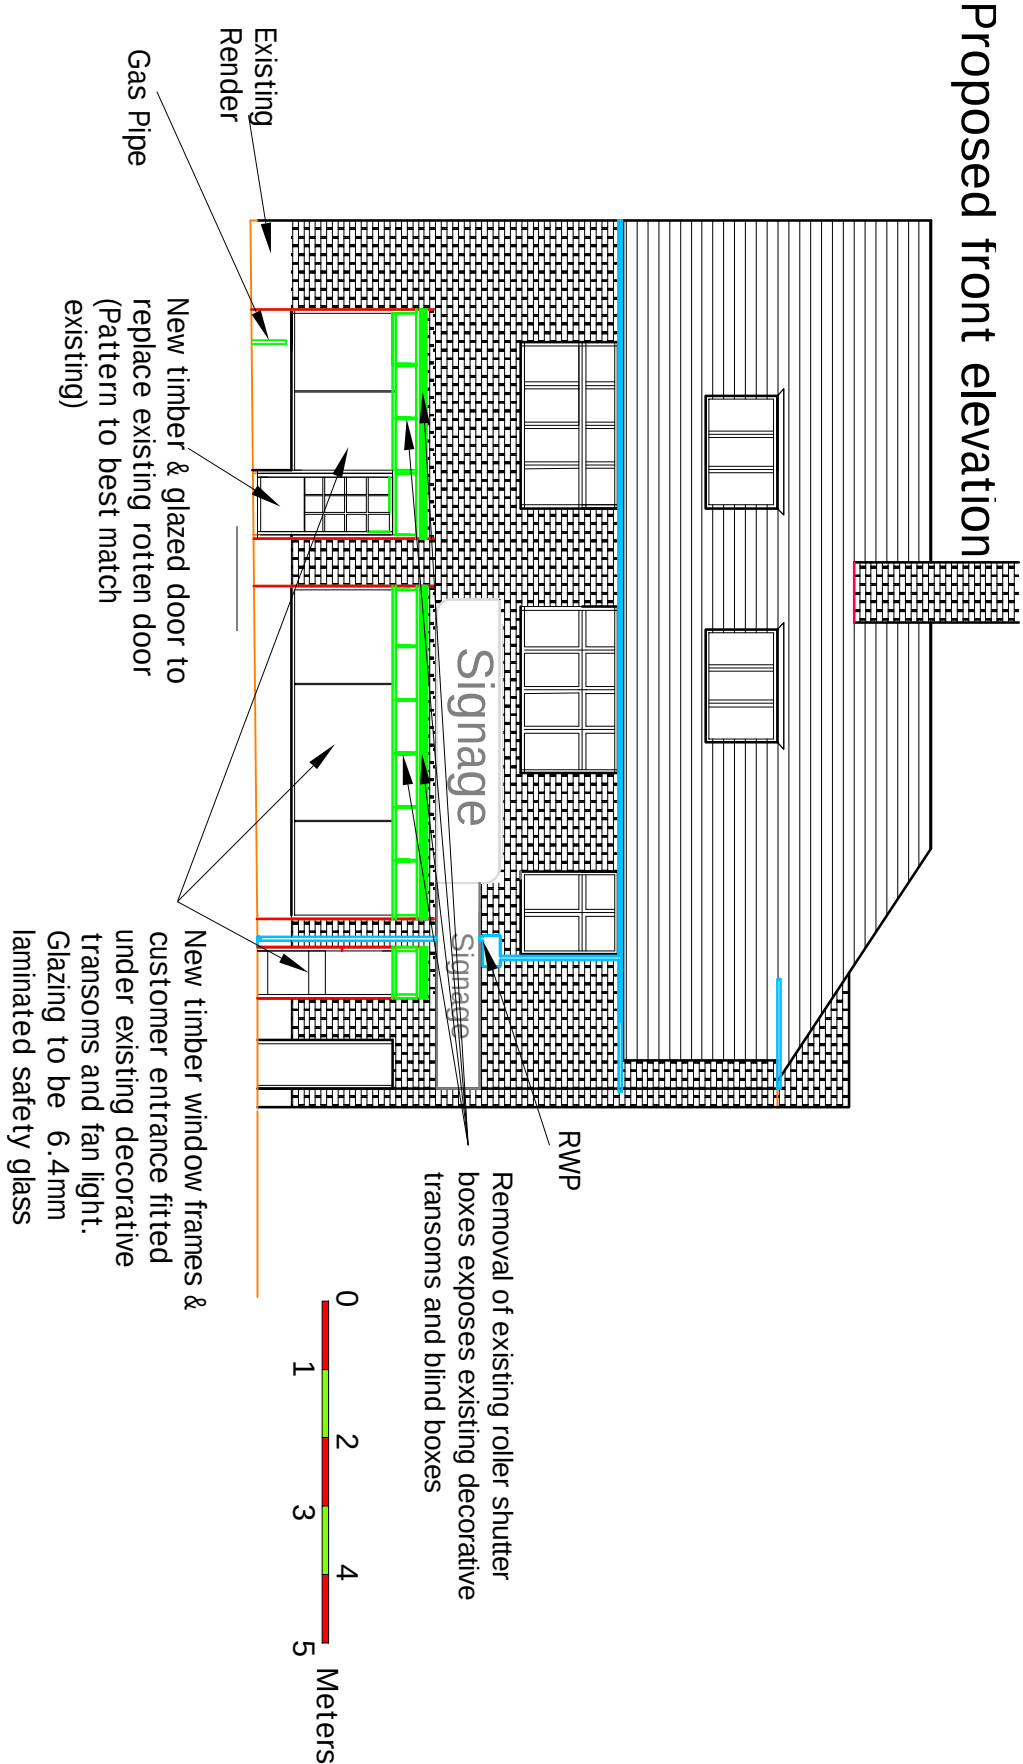

Proposed side elevation

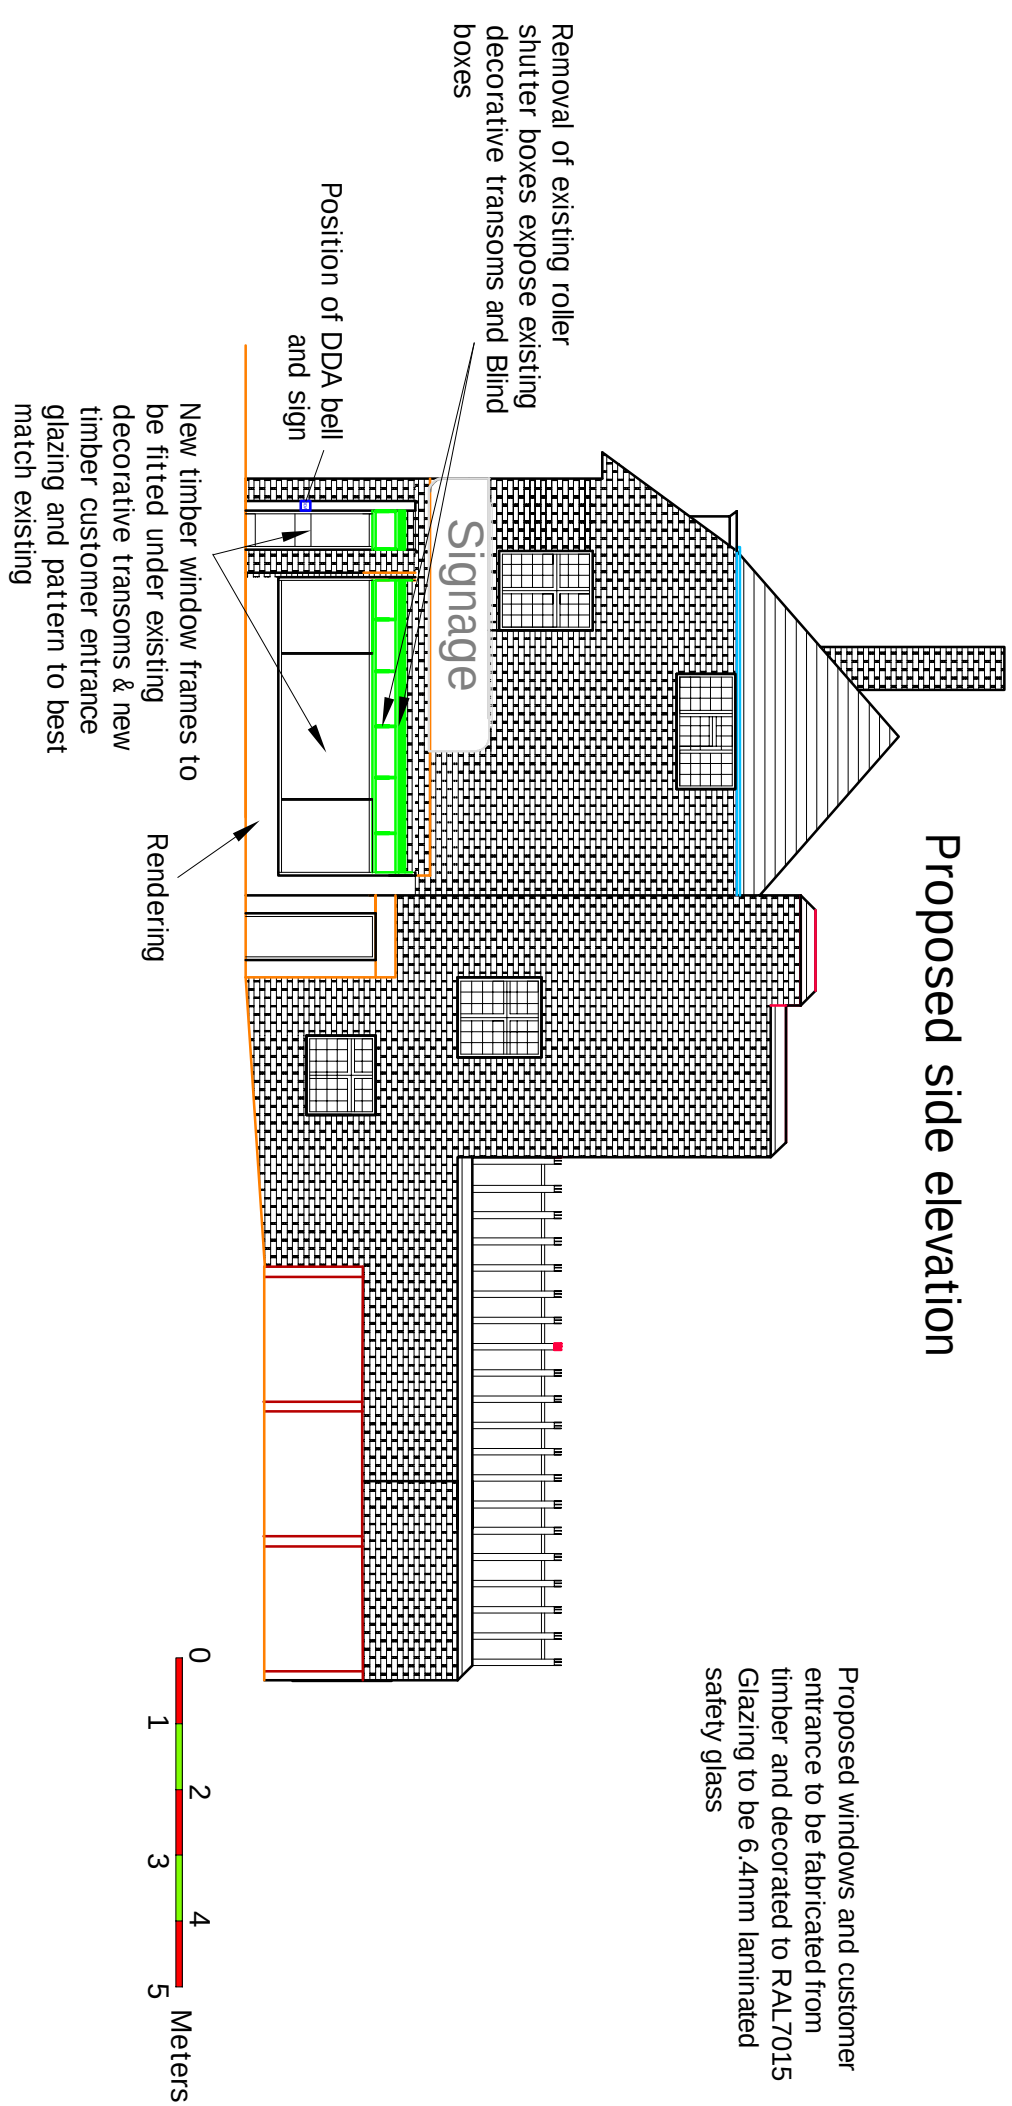

The Contractor is to check and verify all dimensions before any works commence.
The Contractor is to comply in all respects with current Building Legislation, British Standard Specifications and Building Regulations e.t.c

REVISIONS			
PROJECT			
DDC UXBRIDGE 117-119 HILLINGDON HILL UXBRIDGE ROAD UXBRIDGE		Proposed Elevations Shutter Removed	
DATE	DRAWN BY	SCALE	JOB No
17/09/2020	PCCH	not to scale	

**Dulux**
Decorator Centres

Manchester Road
Altrincham
Cheshire
WA14 5PG
Tel : 0161 968 3160
Fox : 0161 976 4943