






EXISTING REAR (NORTH EAST) ELEVATION

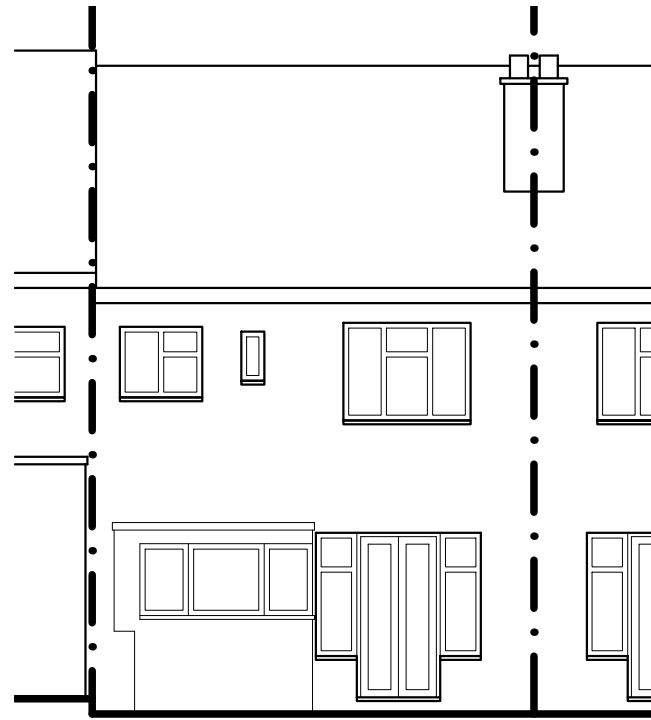


SCALE BAR 1:50

 


SCALE BAR 1:100

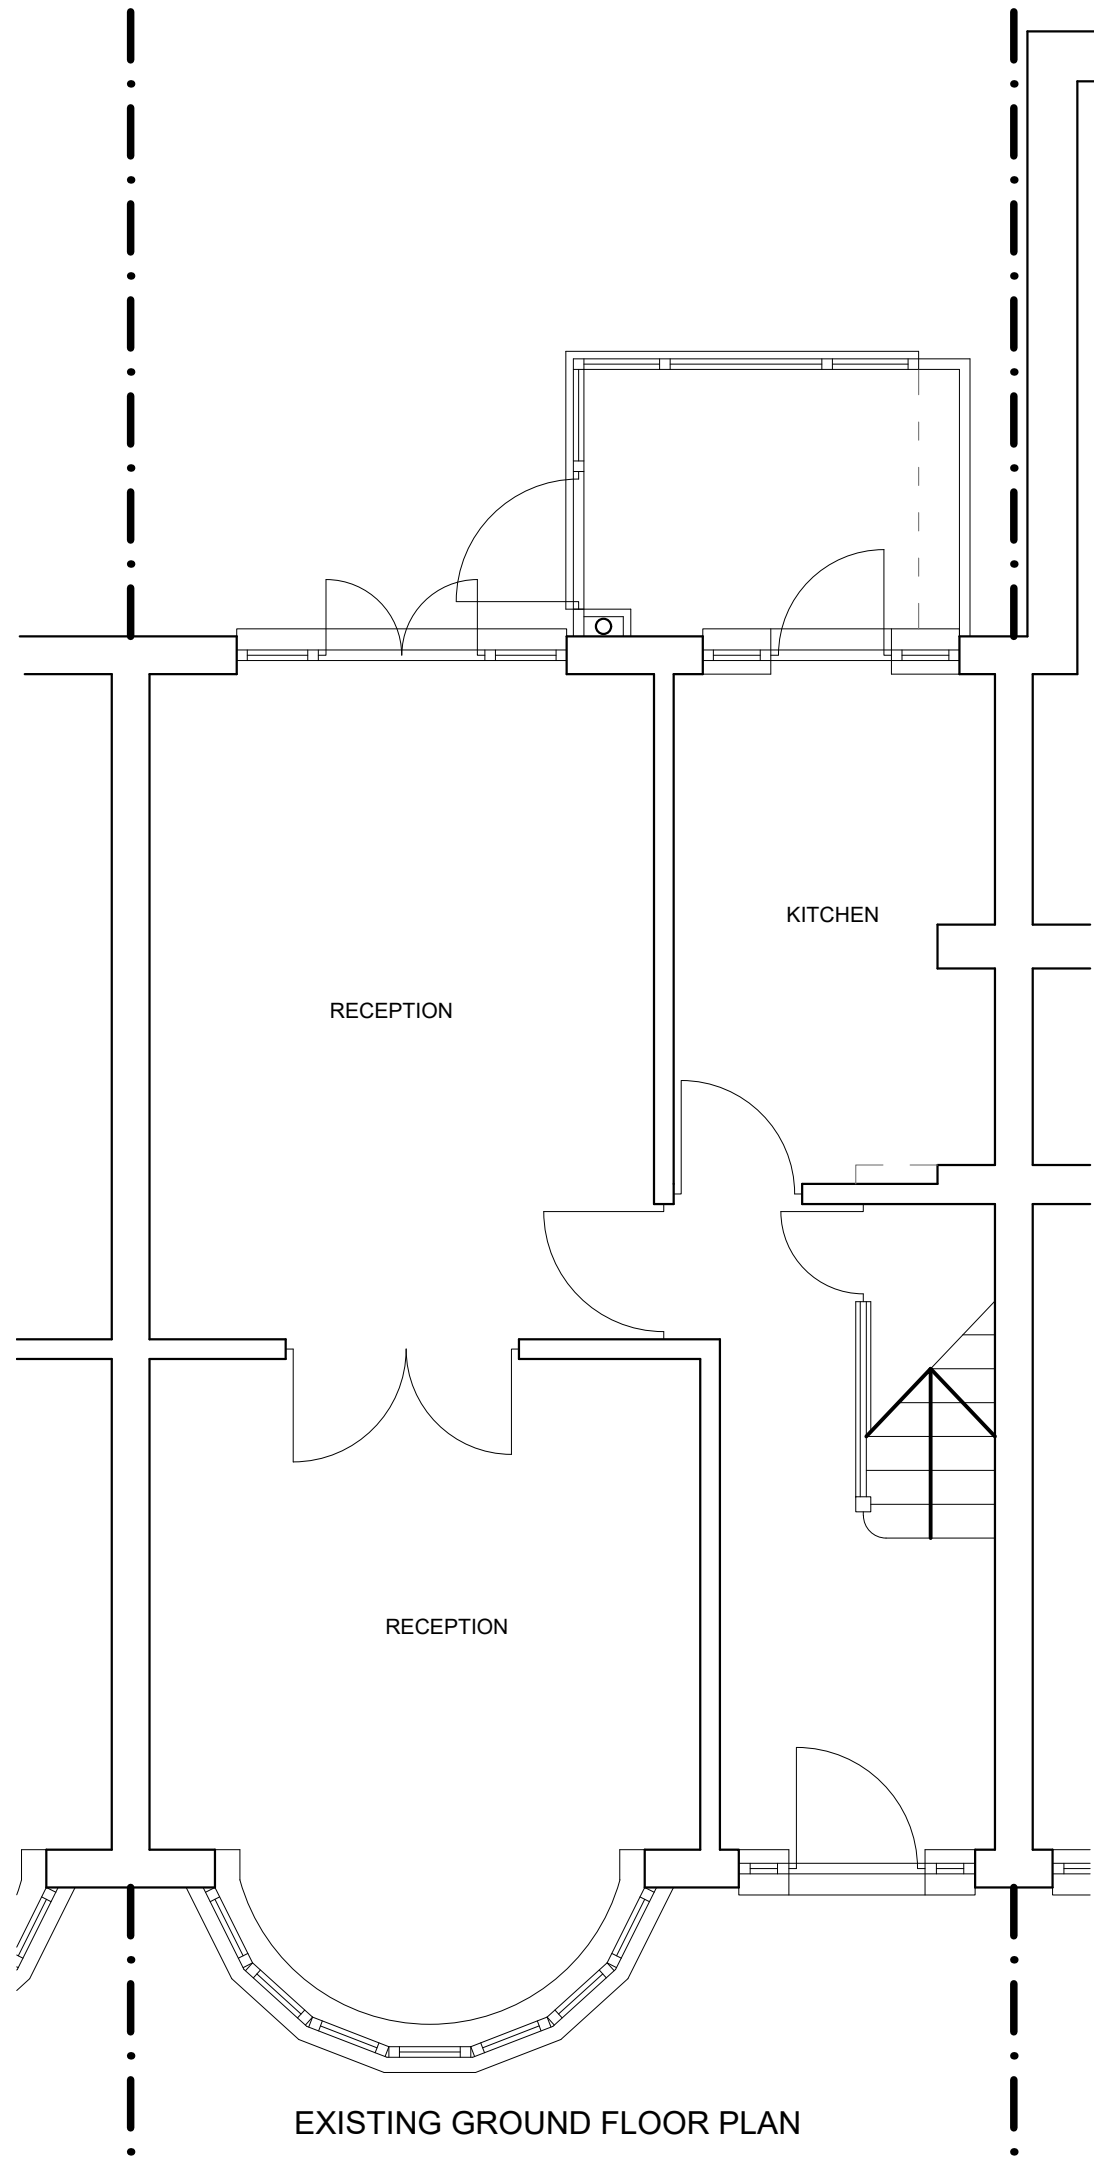

EXISTING GROUND FLOOR PLAN

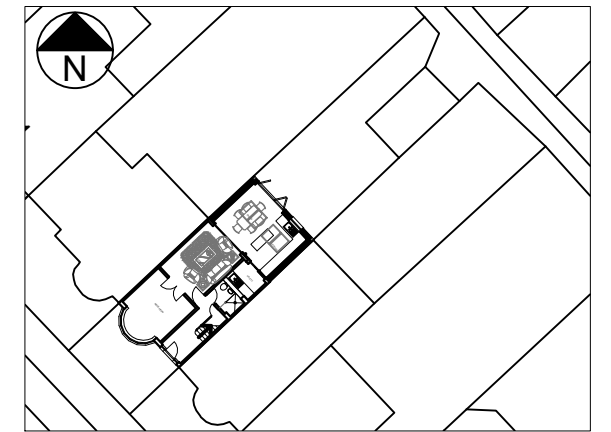

BLOCK PLAN (1:500)

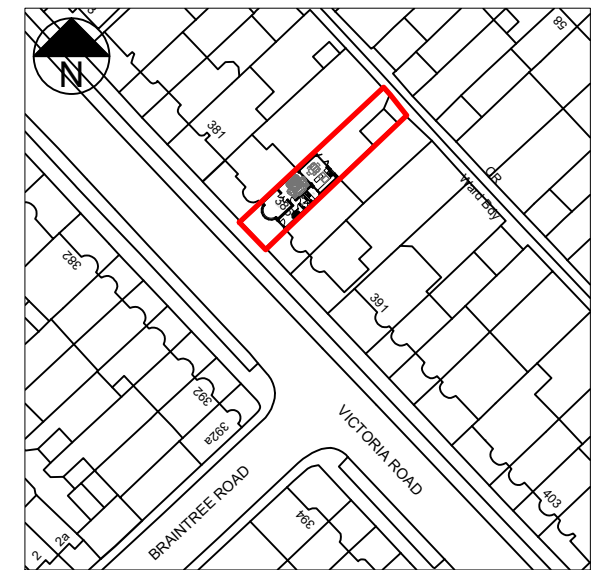

LOCATION PLAN (1:1250)

T R Harris Design & Surveying Services
559 Rayners lane, Pinner, Middlesex HA5 5HP
www.trharrisdesign.co.uk Tel: 07957 619812


PROJECT

385 Victoria Road
RUISLIP
HA4 0EF


TITLE

Existing Plans & Elevations


SCALE	1:50 & 1:100 @ A3	DRAWING NO.
DATE	July 2021	21/385VR/01

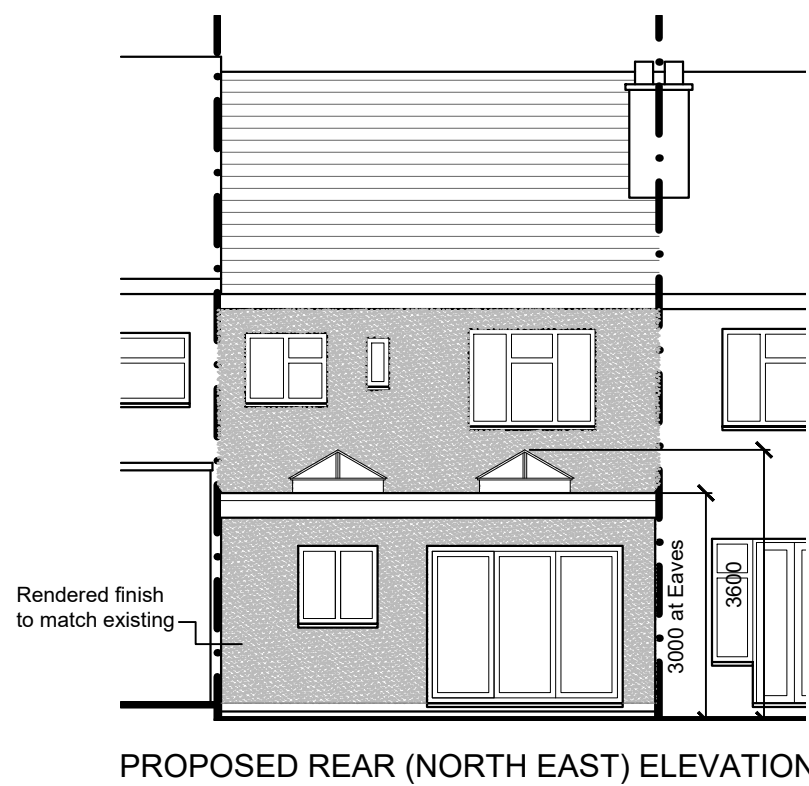


PROPOSED REAR (NORTH EAST) ELEVATION

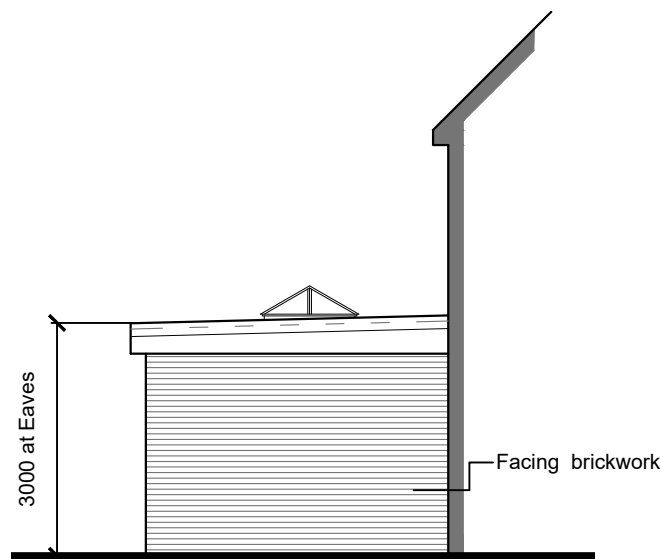

PROPOSED REAR (NORTH WEST) ELEVATION

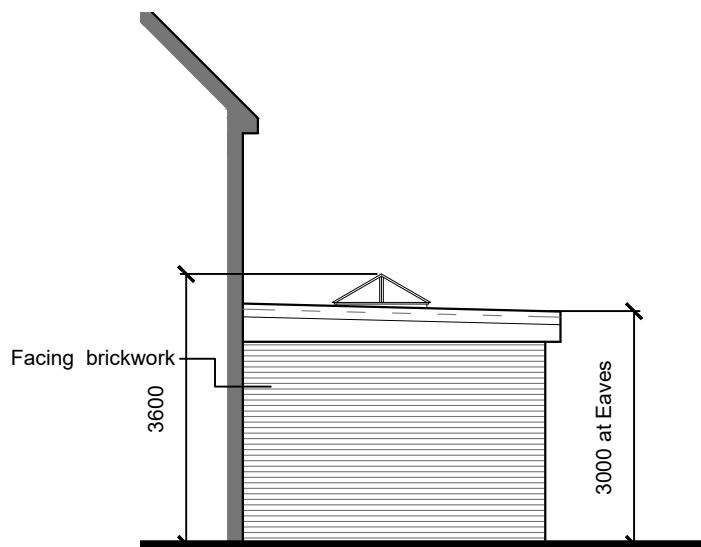

PROPOSED REAR (SOUTH EAST) ELEVATION

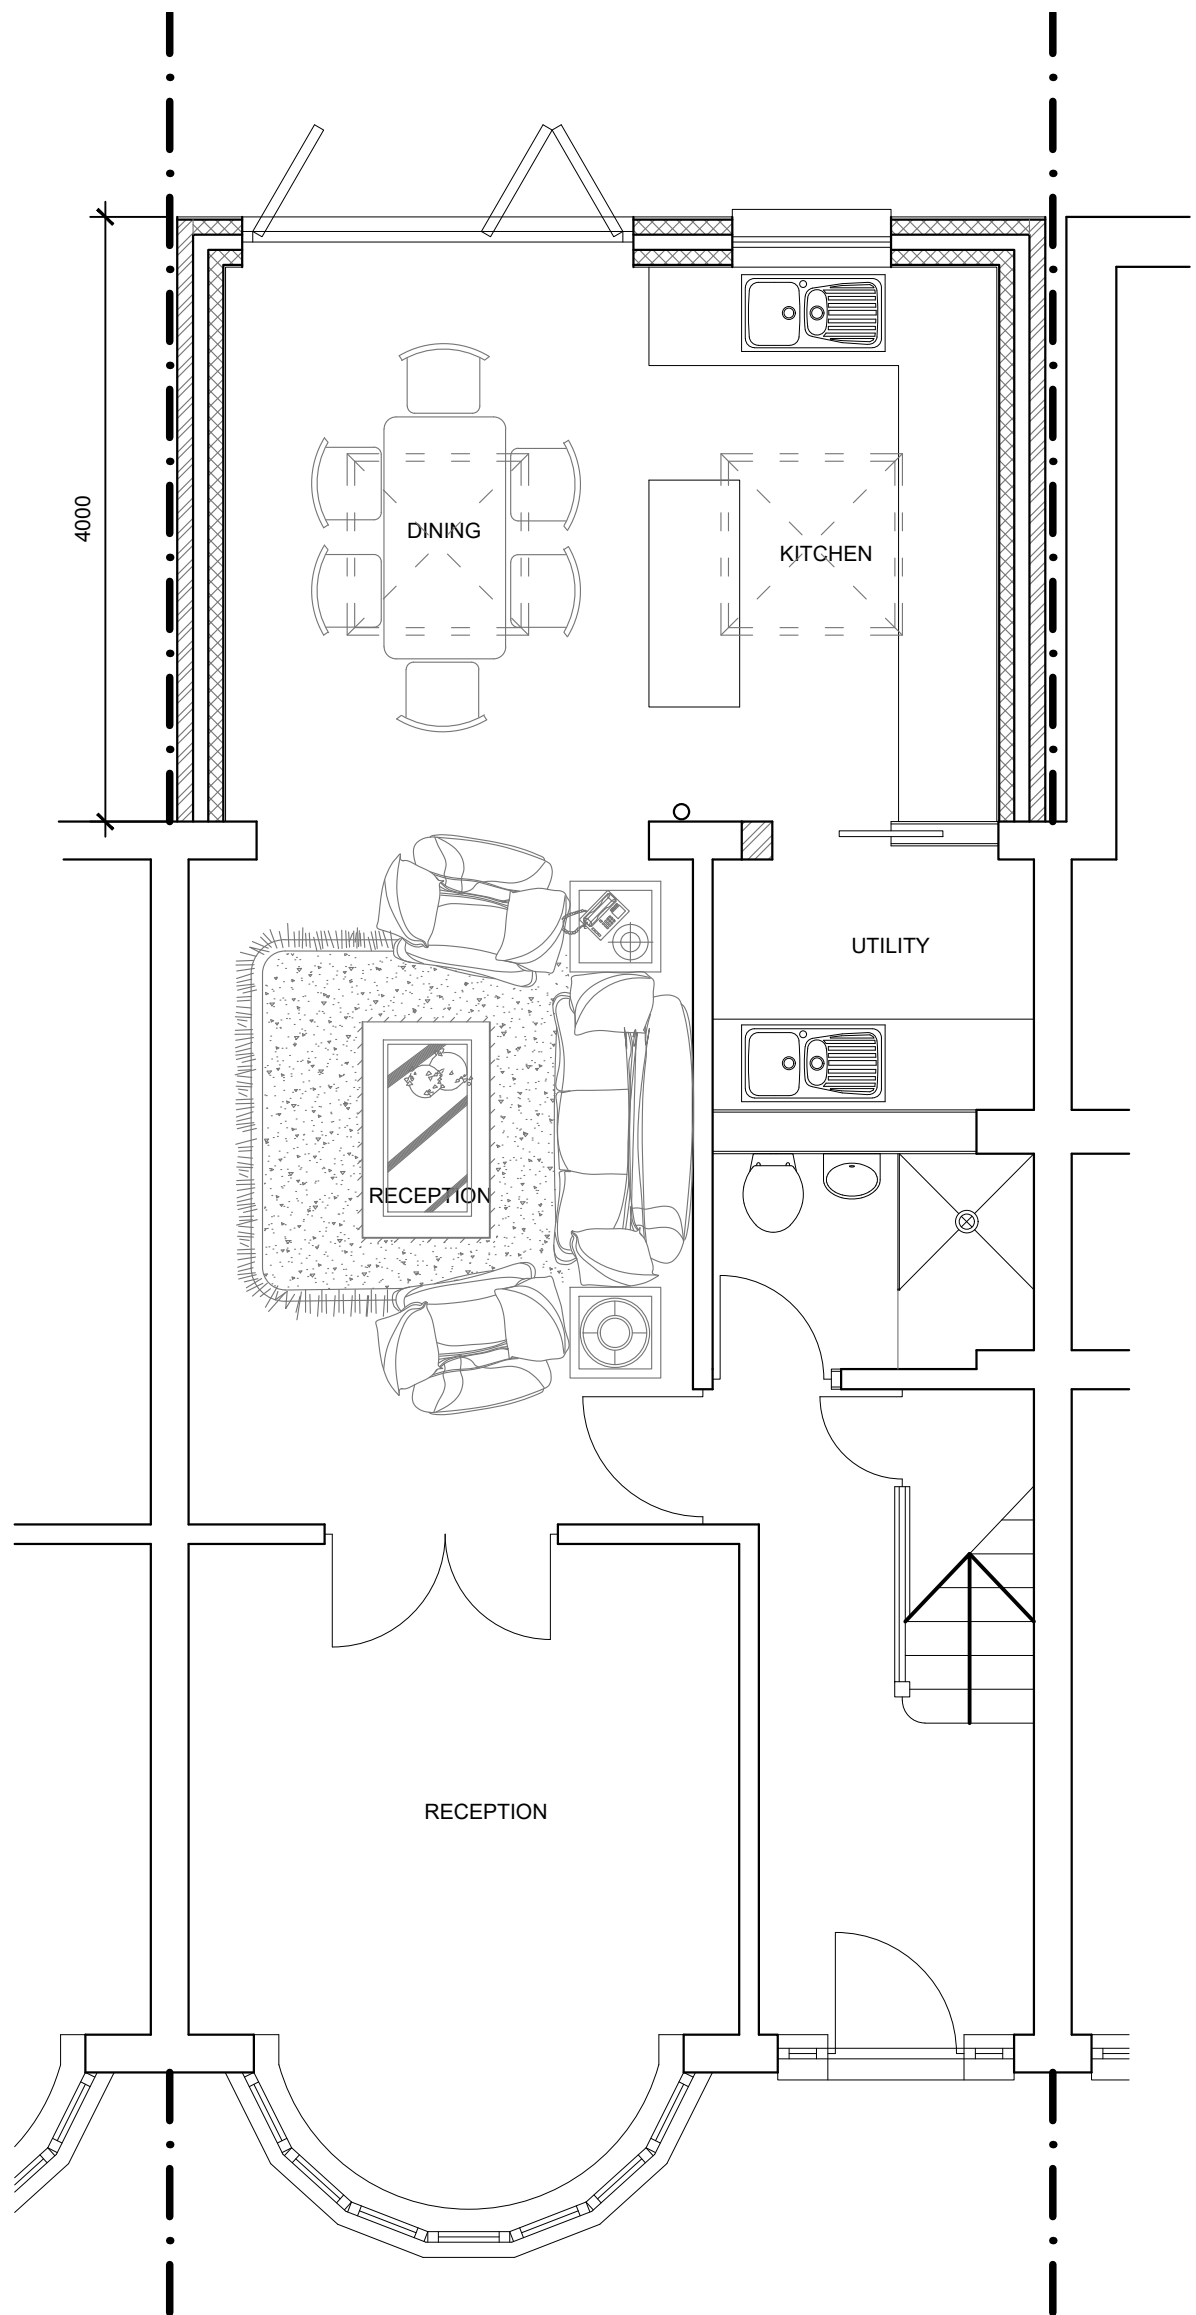

PROPOSED GROUND FLOOR PLAN

T R Harris Design & Surveying Services
559 Rayners lane, Pinner, Middlesex HA5 5HP
www.trharrisdesign.co.uk Tel: 07957 619812

PROJECT

385 Victoria Road
RUISLIP
HA4 0EF

TITLE

Proposed Plans & Elevations

0 5 10

SCALE BAR 1:100

0 5

SCALE BAR 1:50

SCALE	1:50 & 1:100 @ A2	DRAWING NO.
DATE	July 2021	21/385VR/02