


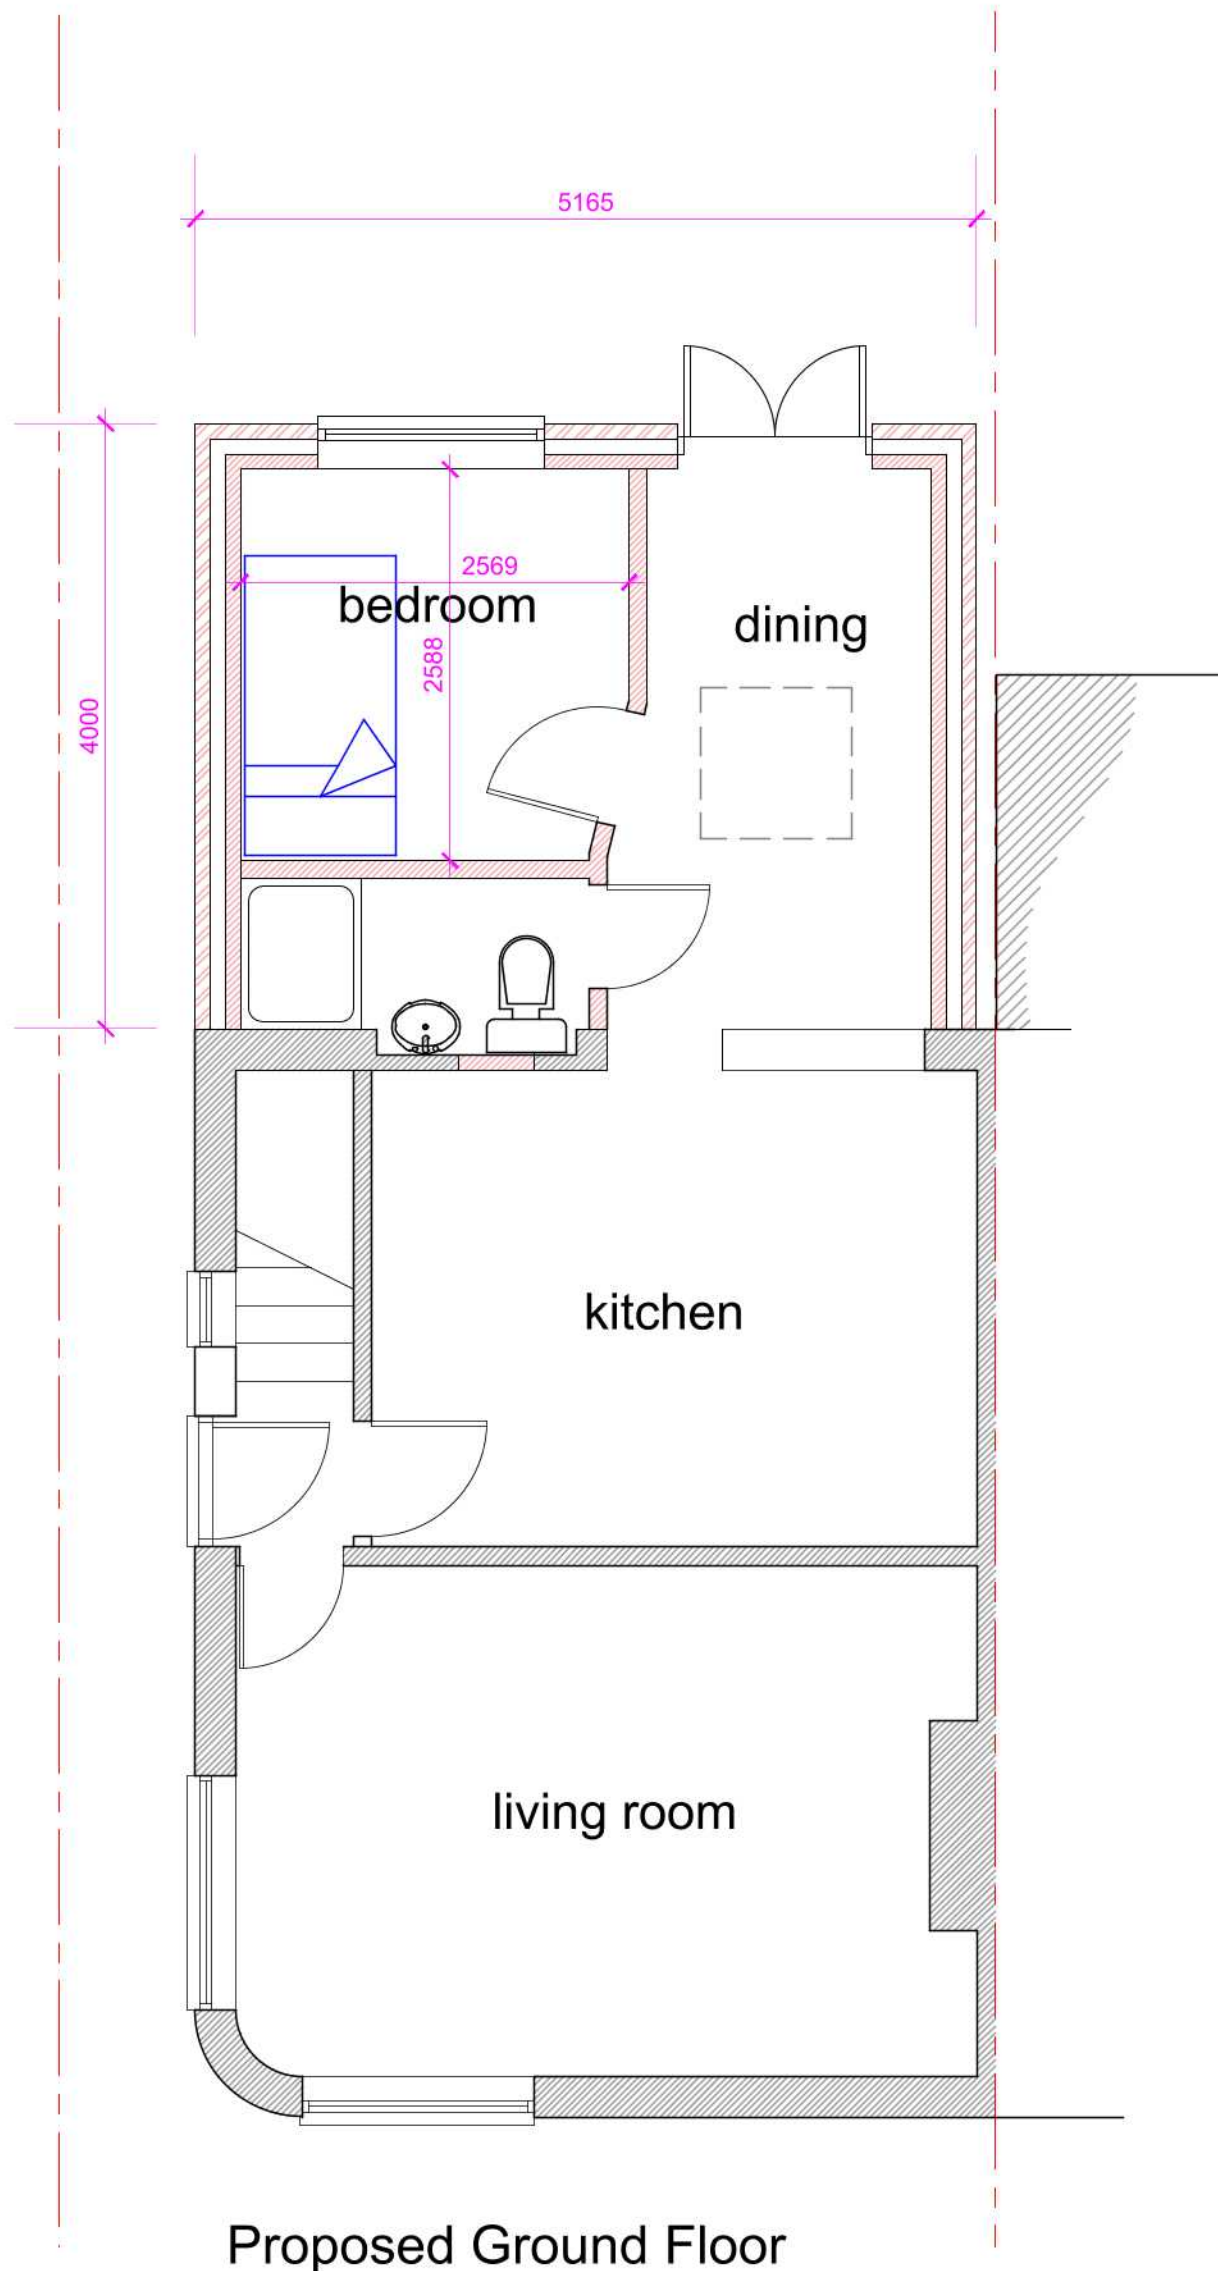

Project
36 Marvell Avenue, Hayes
Proposed Extension


Title
Proposed Ground Floor

Scale 1:50 @ A3 Date Sept 2019

Roger Davis Design

79 Bell Chase, Yeovil, Somerset, BA20 2FF
tel : 01935 706648 07531 683621
rogerdavis577@gmail .com

Drawing No 2019/31/01

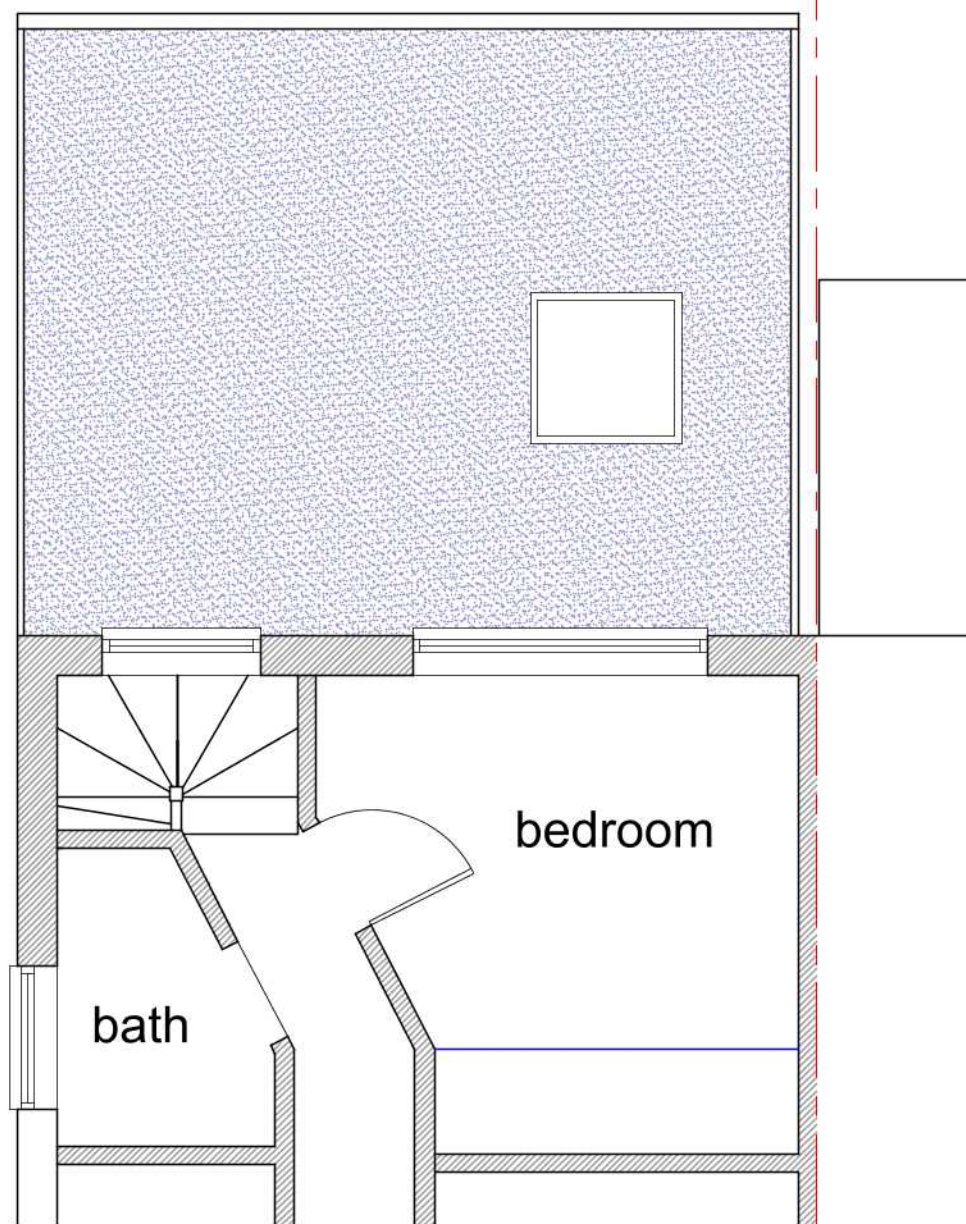

Extension Roof


Project
36 Marvell Avenue, Hayes
Proposed Extension

Title
Extension Roof

Scale 1:50 @ A3 Date Sept 2019

Roger Davis Design
79 Bell Chase, Yeovil, Somerset, BA20 2FF
tel : 01935 706648 07531 683621
rogerdavis577@gmail .com


Drawing No 2019/31/02

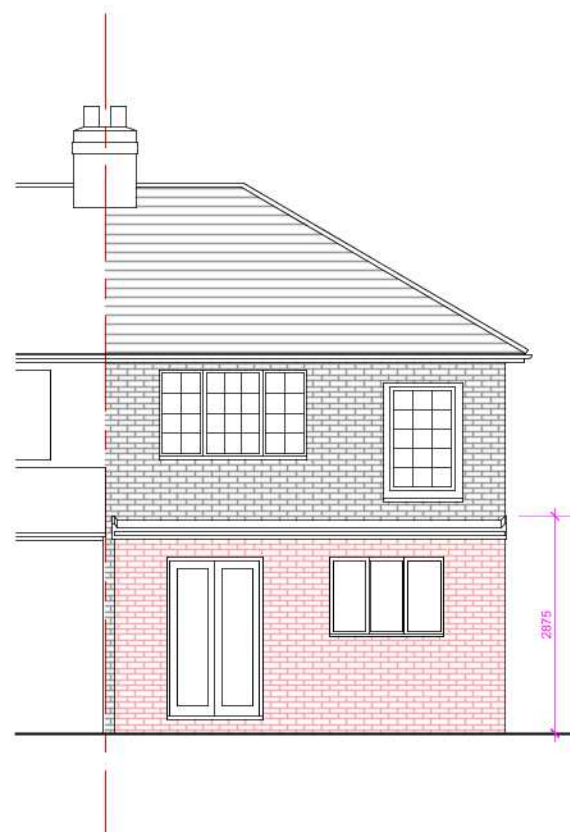


Proposed NE Elevation



Proposed NW Elevation

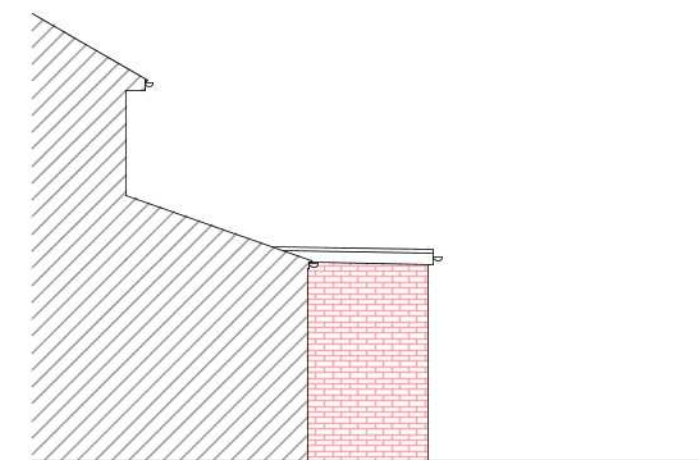

Proposed SE Elevation

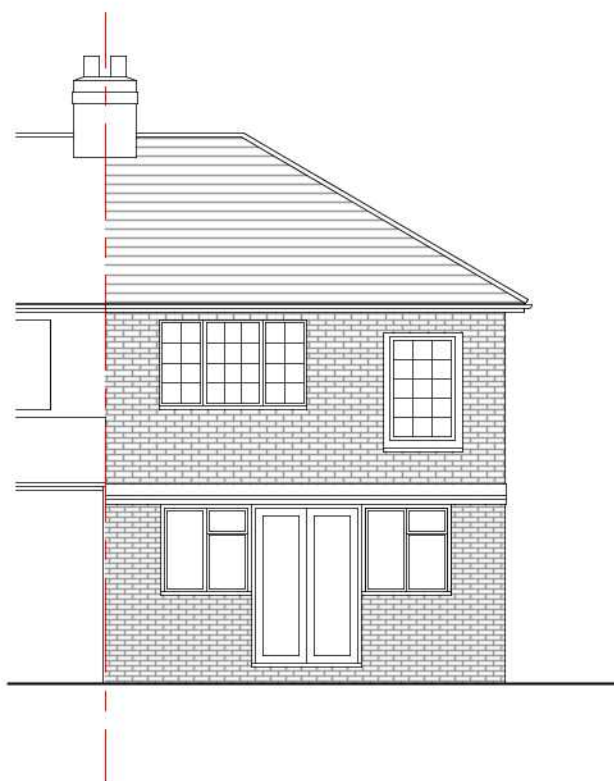

Existing NE Elevation



Existing NW Elevation


Project
36 Marvell Avenue, Hayes
Proposed Extension

Title
Elevation Proposed and Existing


Scale 1:100 @ A3 Date Sept 2019

Roger Davis Design
79 Bell Chase, Yeovil, Somerset, BA20 2FF
tel : 01935 706648 07531 683621
rogerdavis577@gmail .com

Drawing No 2019/31/03

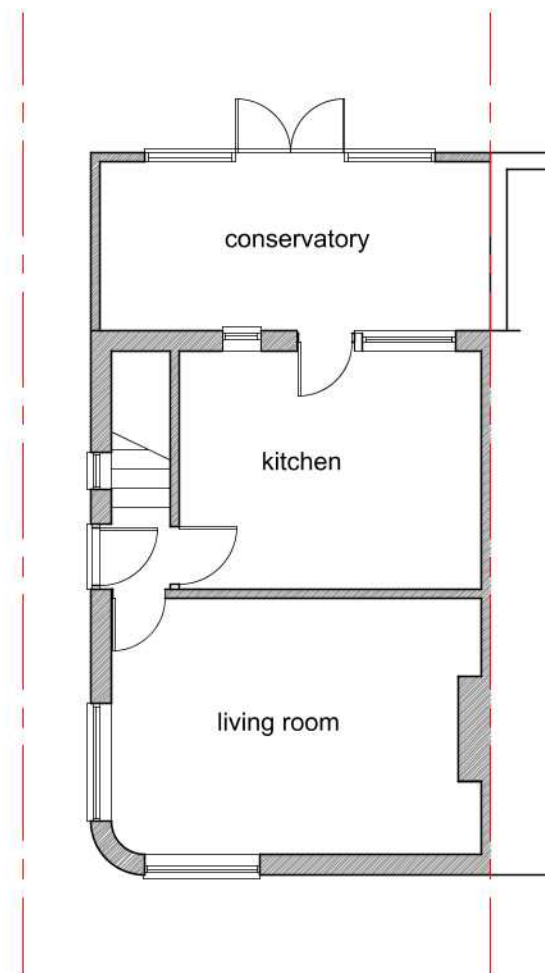

Existing Ground Floor

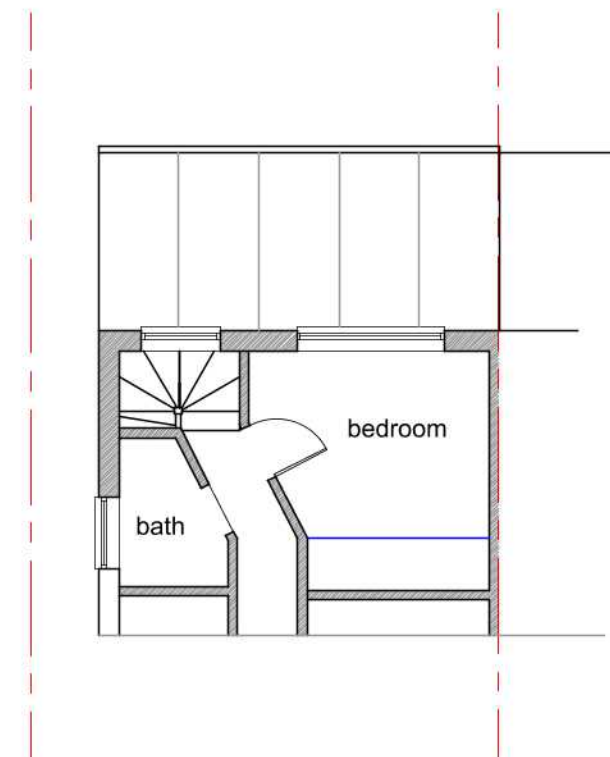

Part Existing First Floor


Project
36 Marvell Avenue, Hayes
Proposed Extension

Title
Existing Floor Plans


Scale 1:100 @ A3 Date Sept 2019

Roger Davis Design
79 Bell Chase, Yeovil, Somerset, BA20 2FF
tel : 01935 706648 07531 683621
rogerdavis577@gmail .com

Drawing No 2019/31/04

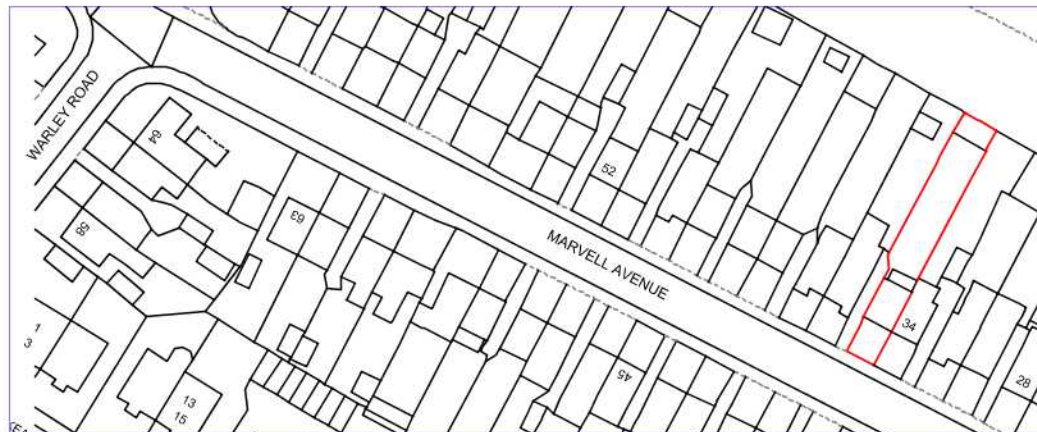

Location Plan 1:1250

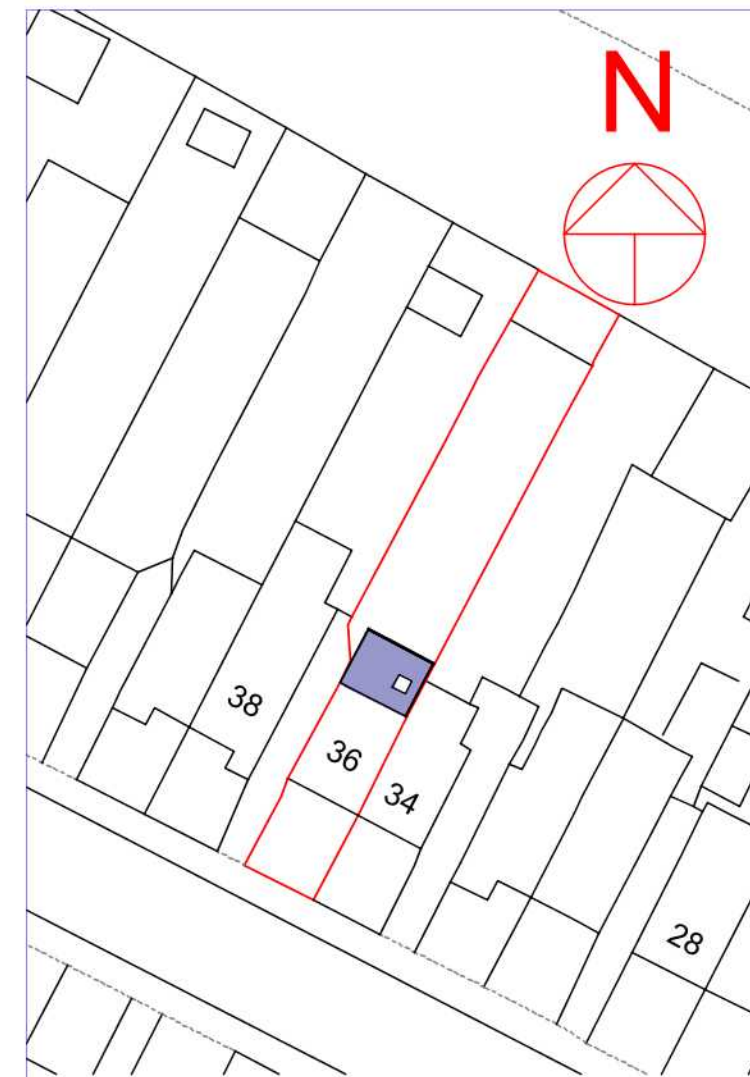

Site Plan 1: 500

Project
36 Marvell Avenue, Hayes
Proposed Extension

Title
Location and Site Plan

Scale 1:500/1250 @ A3 Date Sept 2019

Roger Davis Design
79 Bell Chase, Yeovil, Somerset, BA20 2FF
tel : 01935 706648 07531 683621
rogerdavis577@gmail .com

Drawing No 2019/31/05