




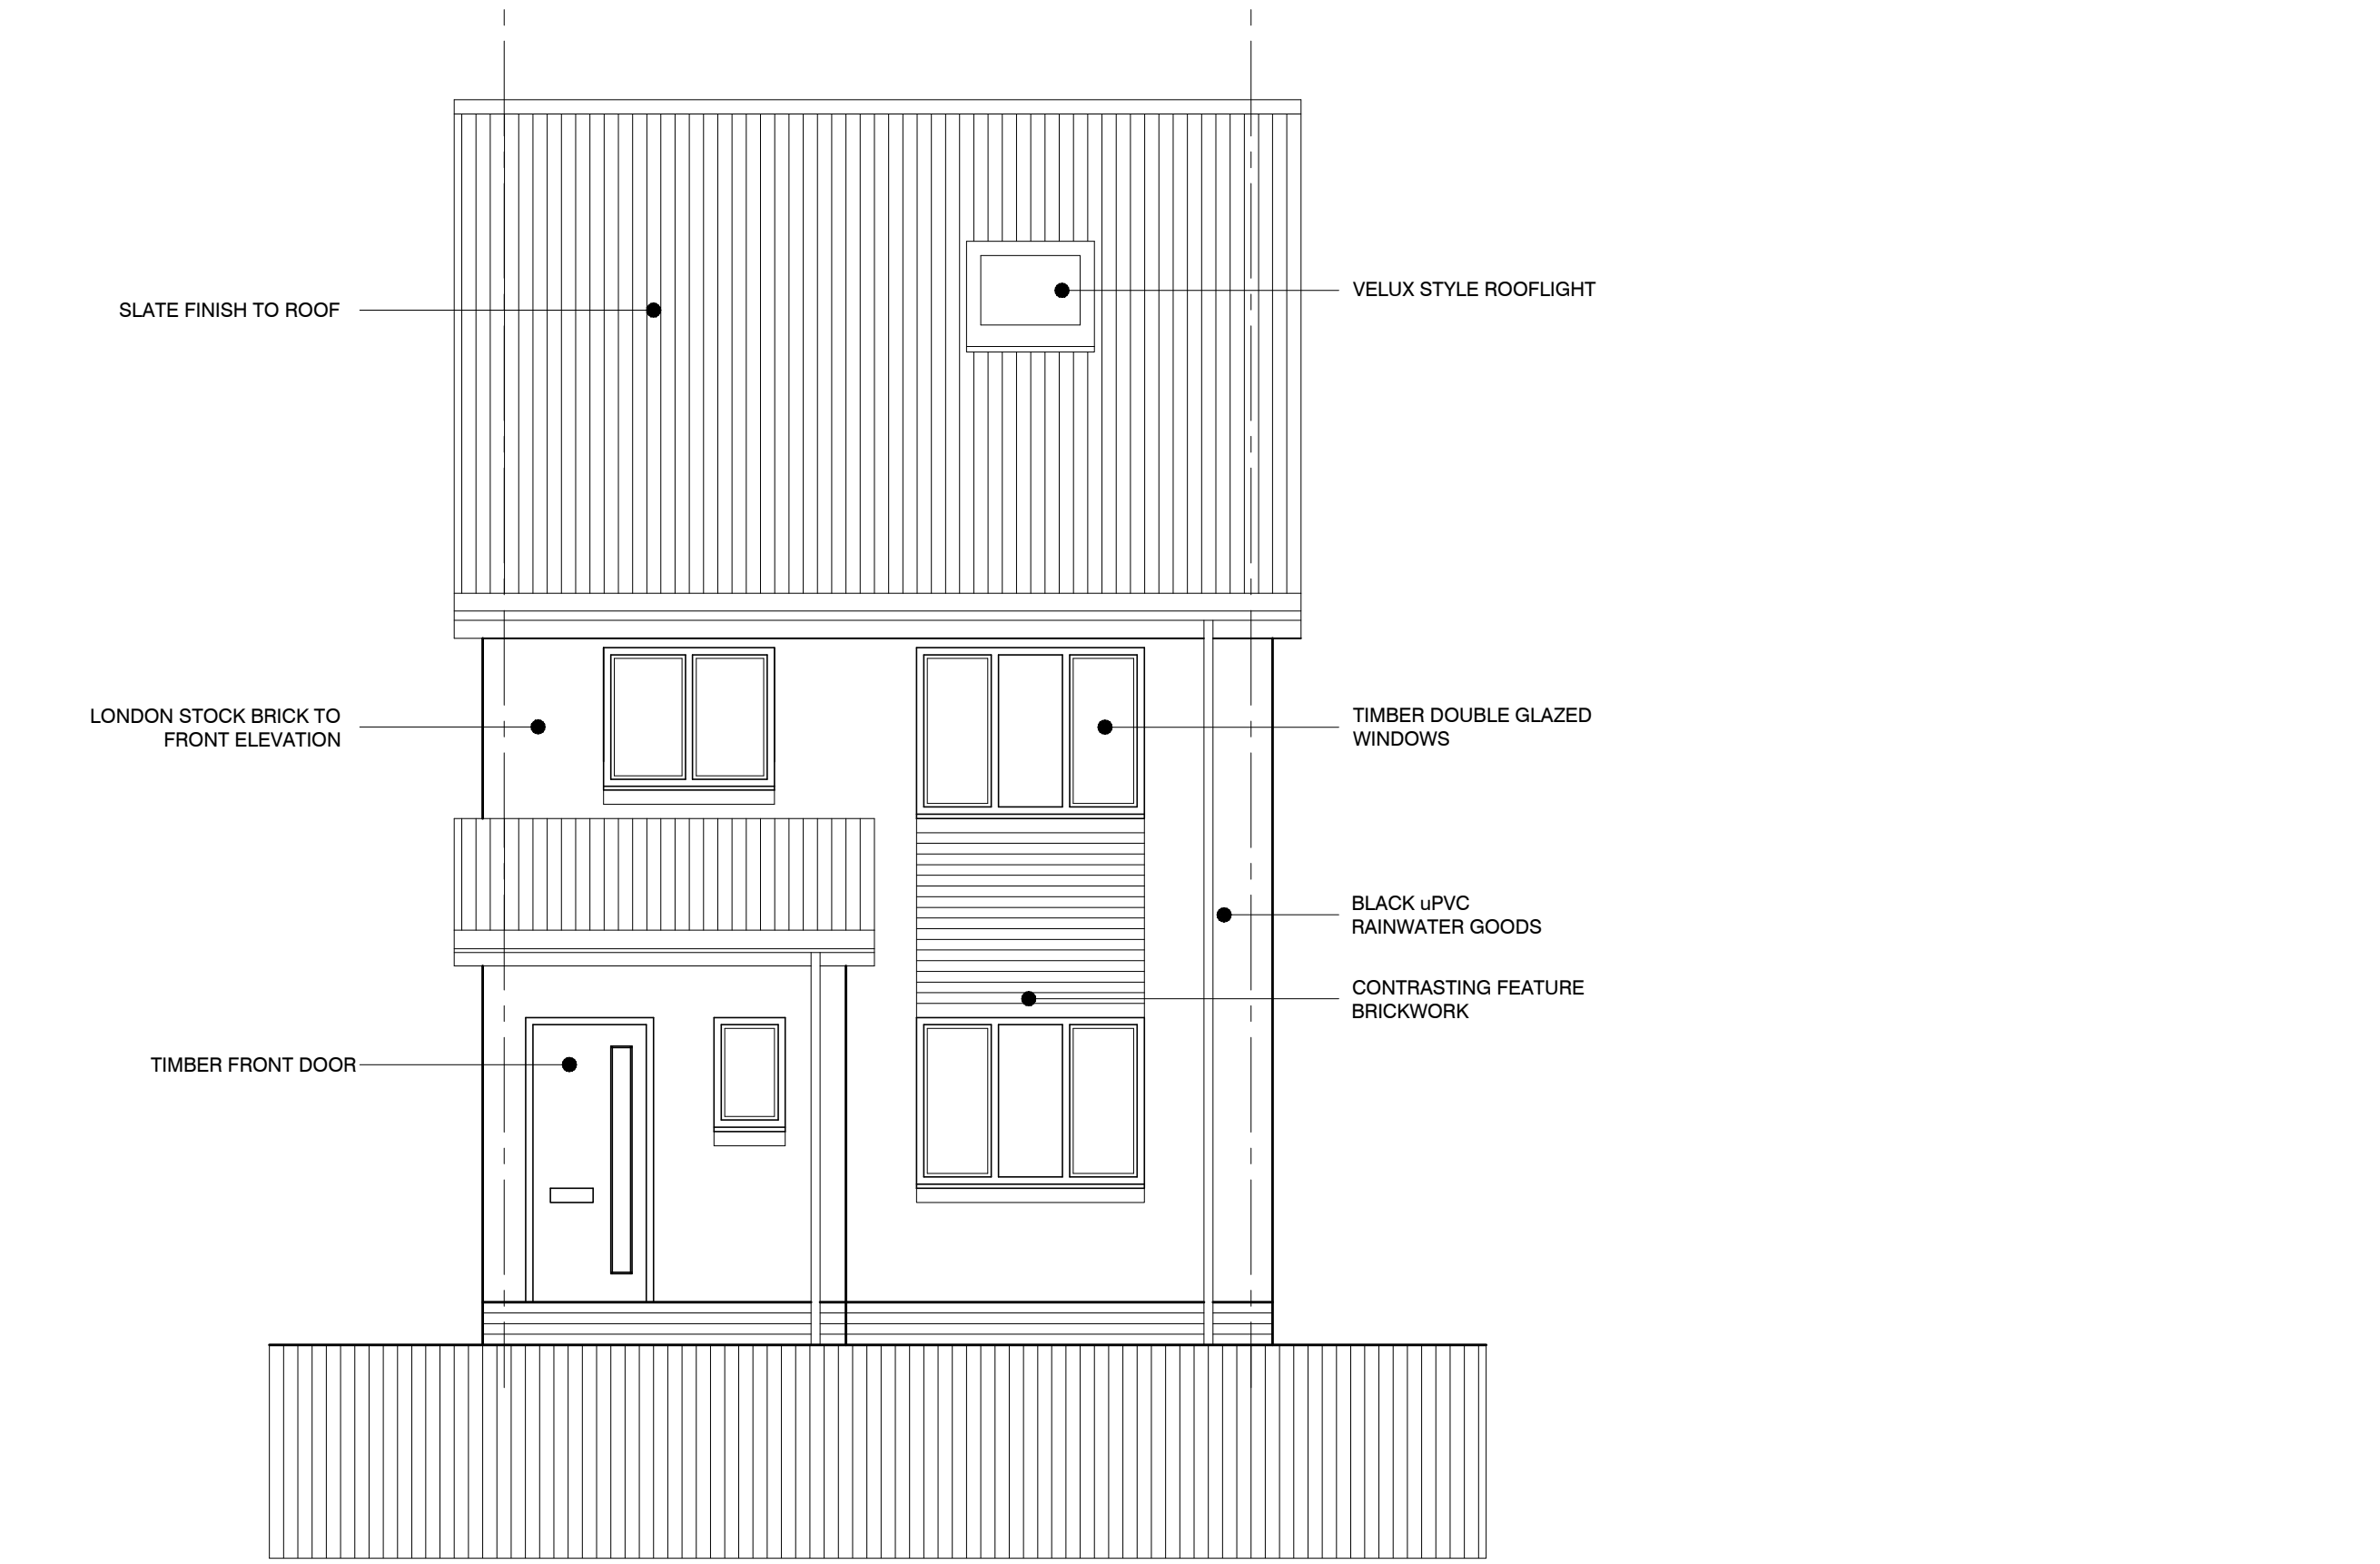


FRONT ELEVATION

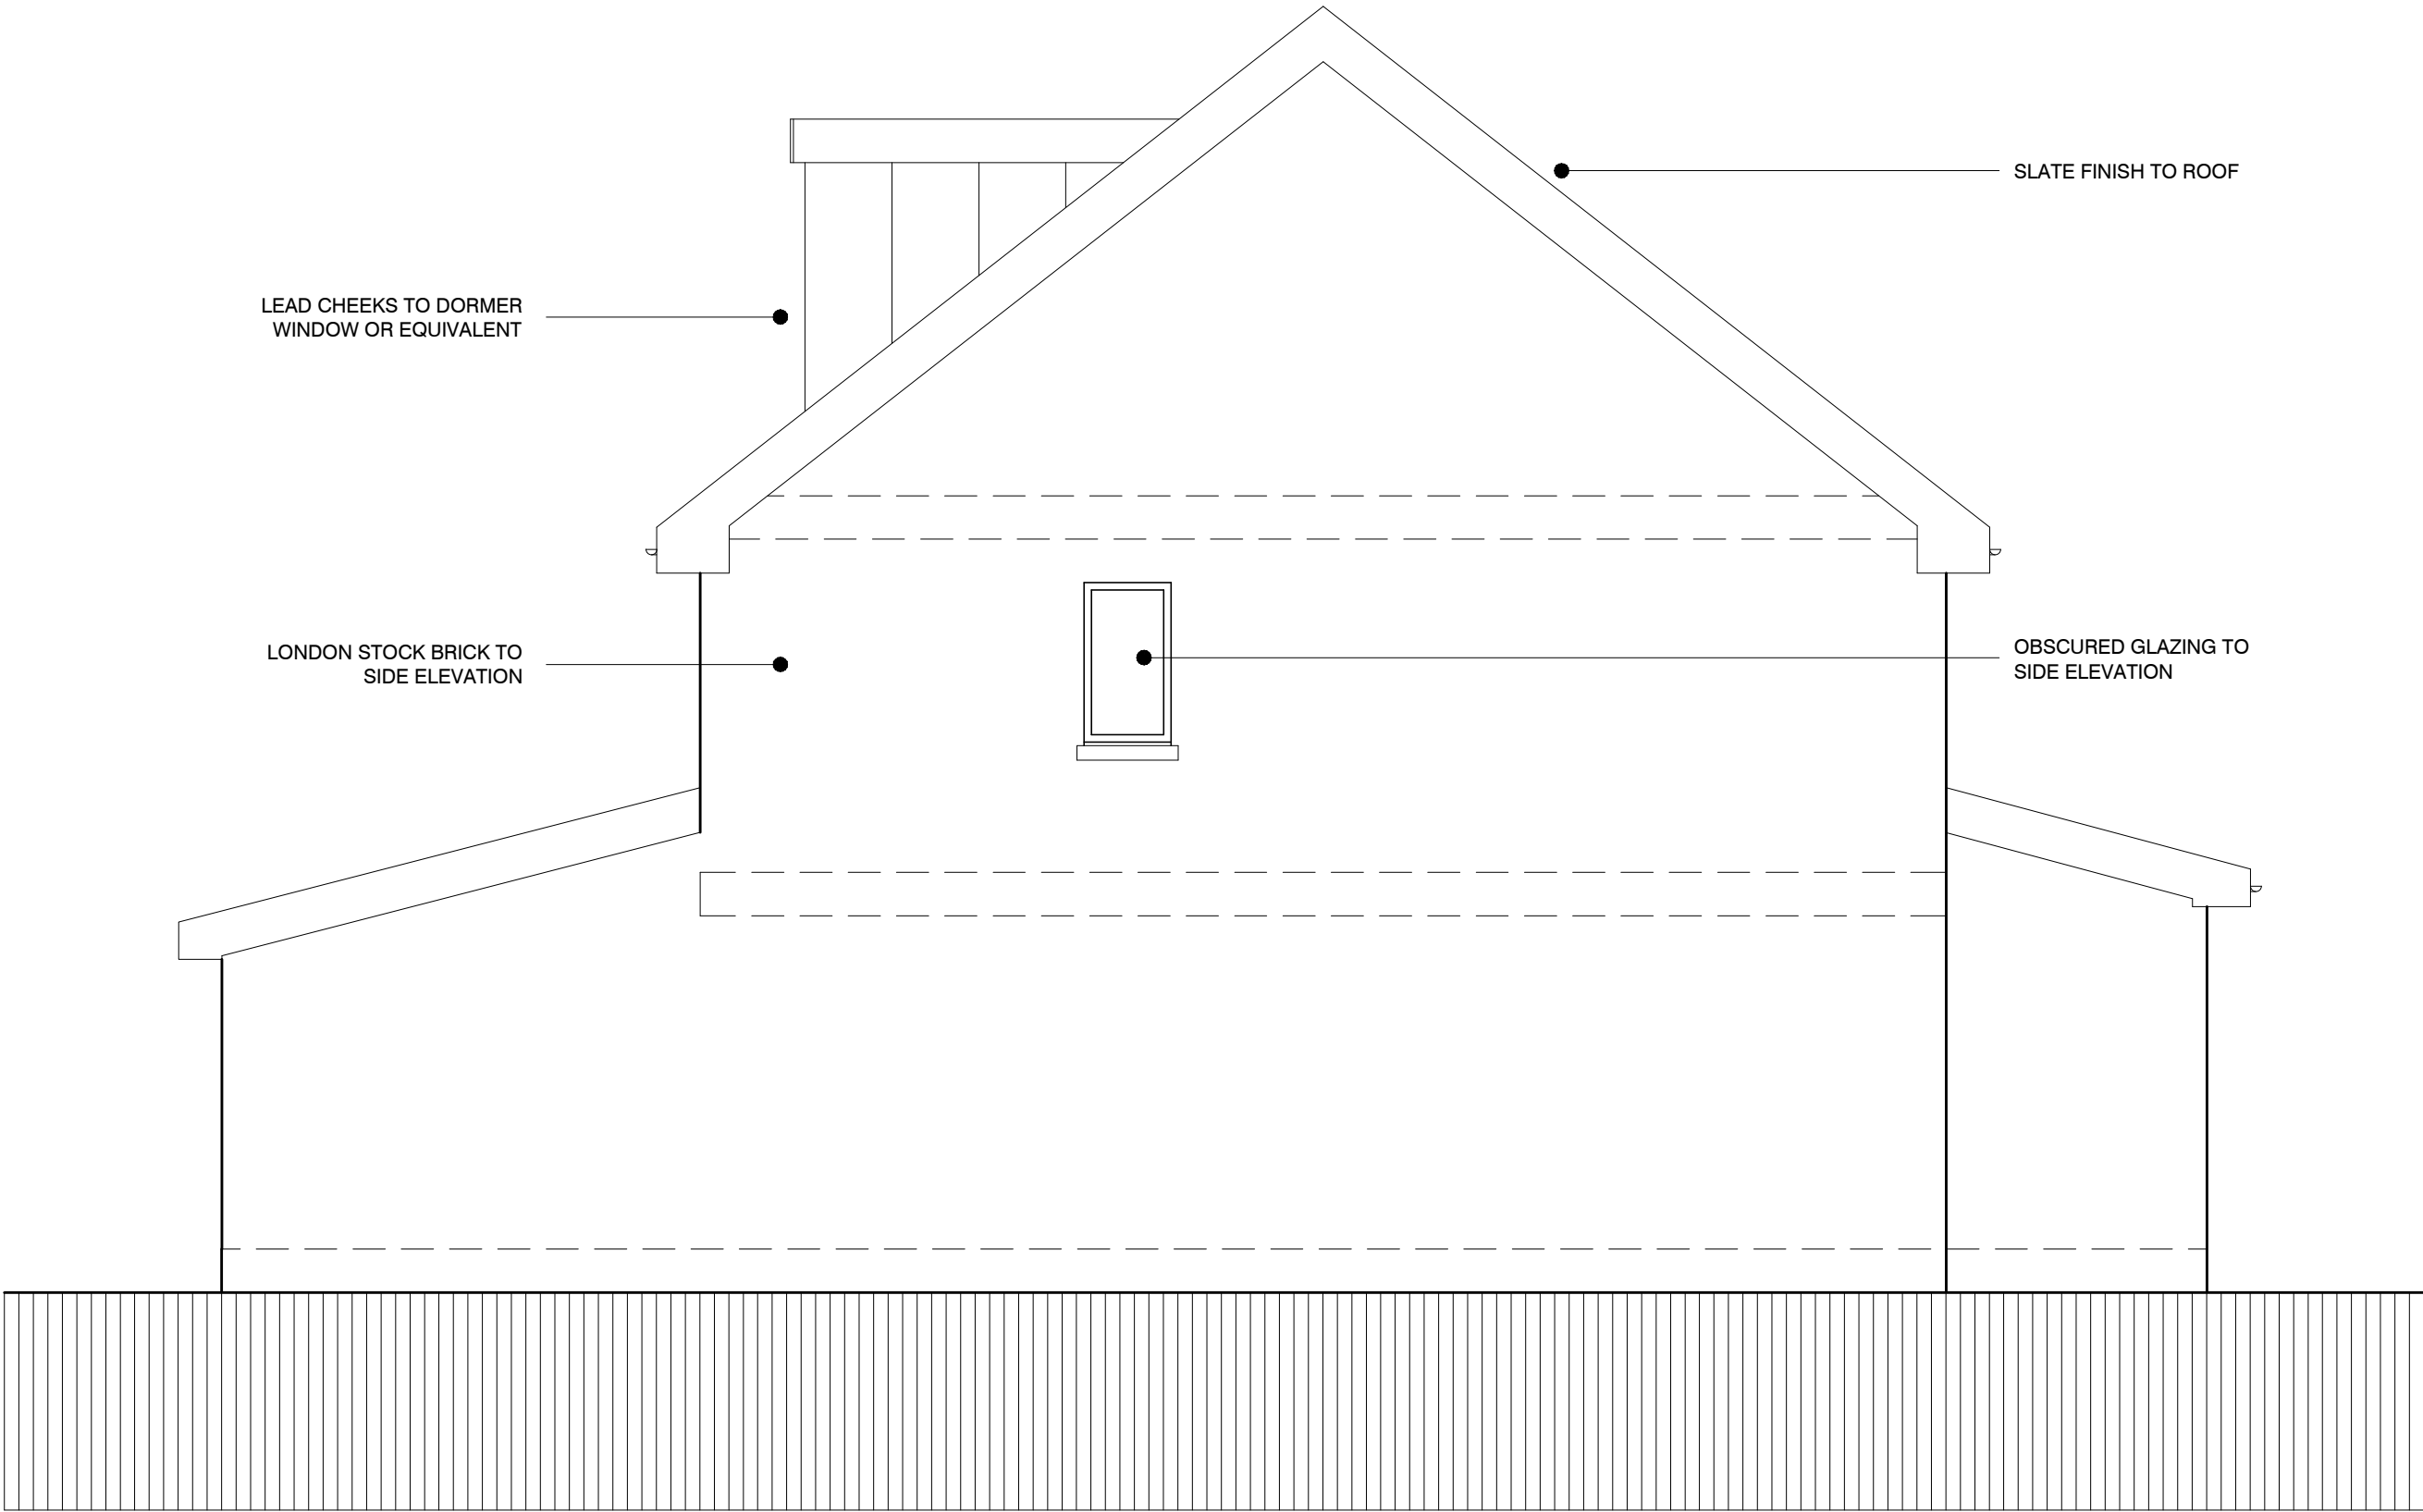


SIDE ELEVATION

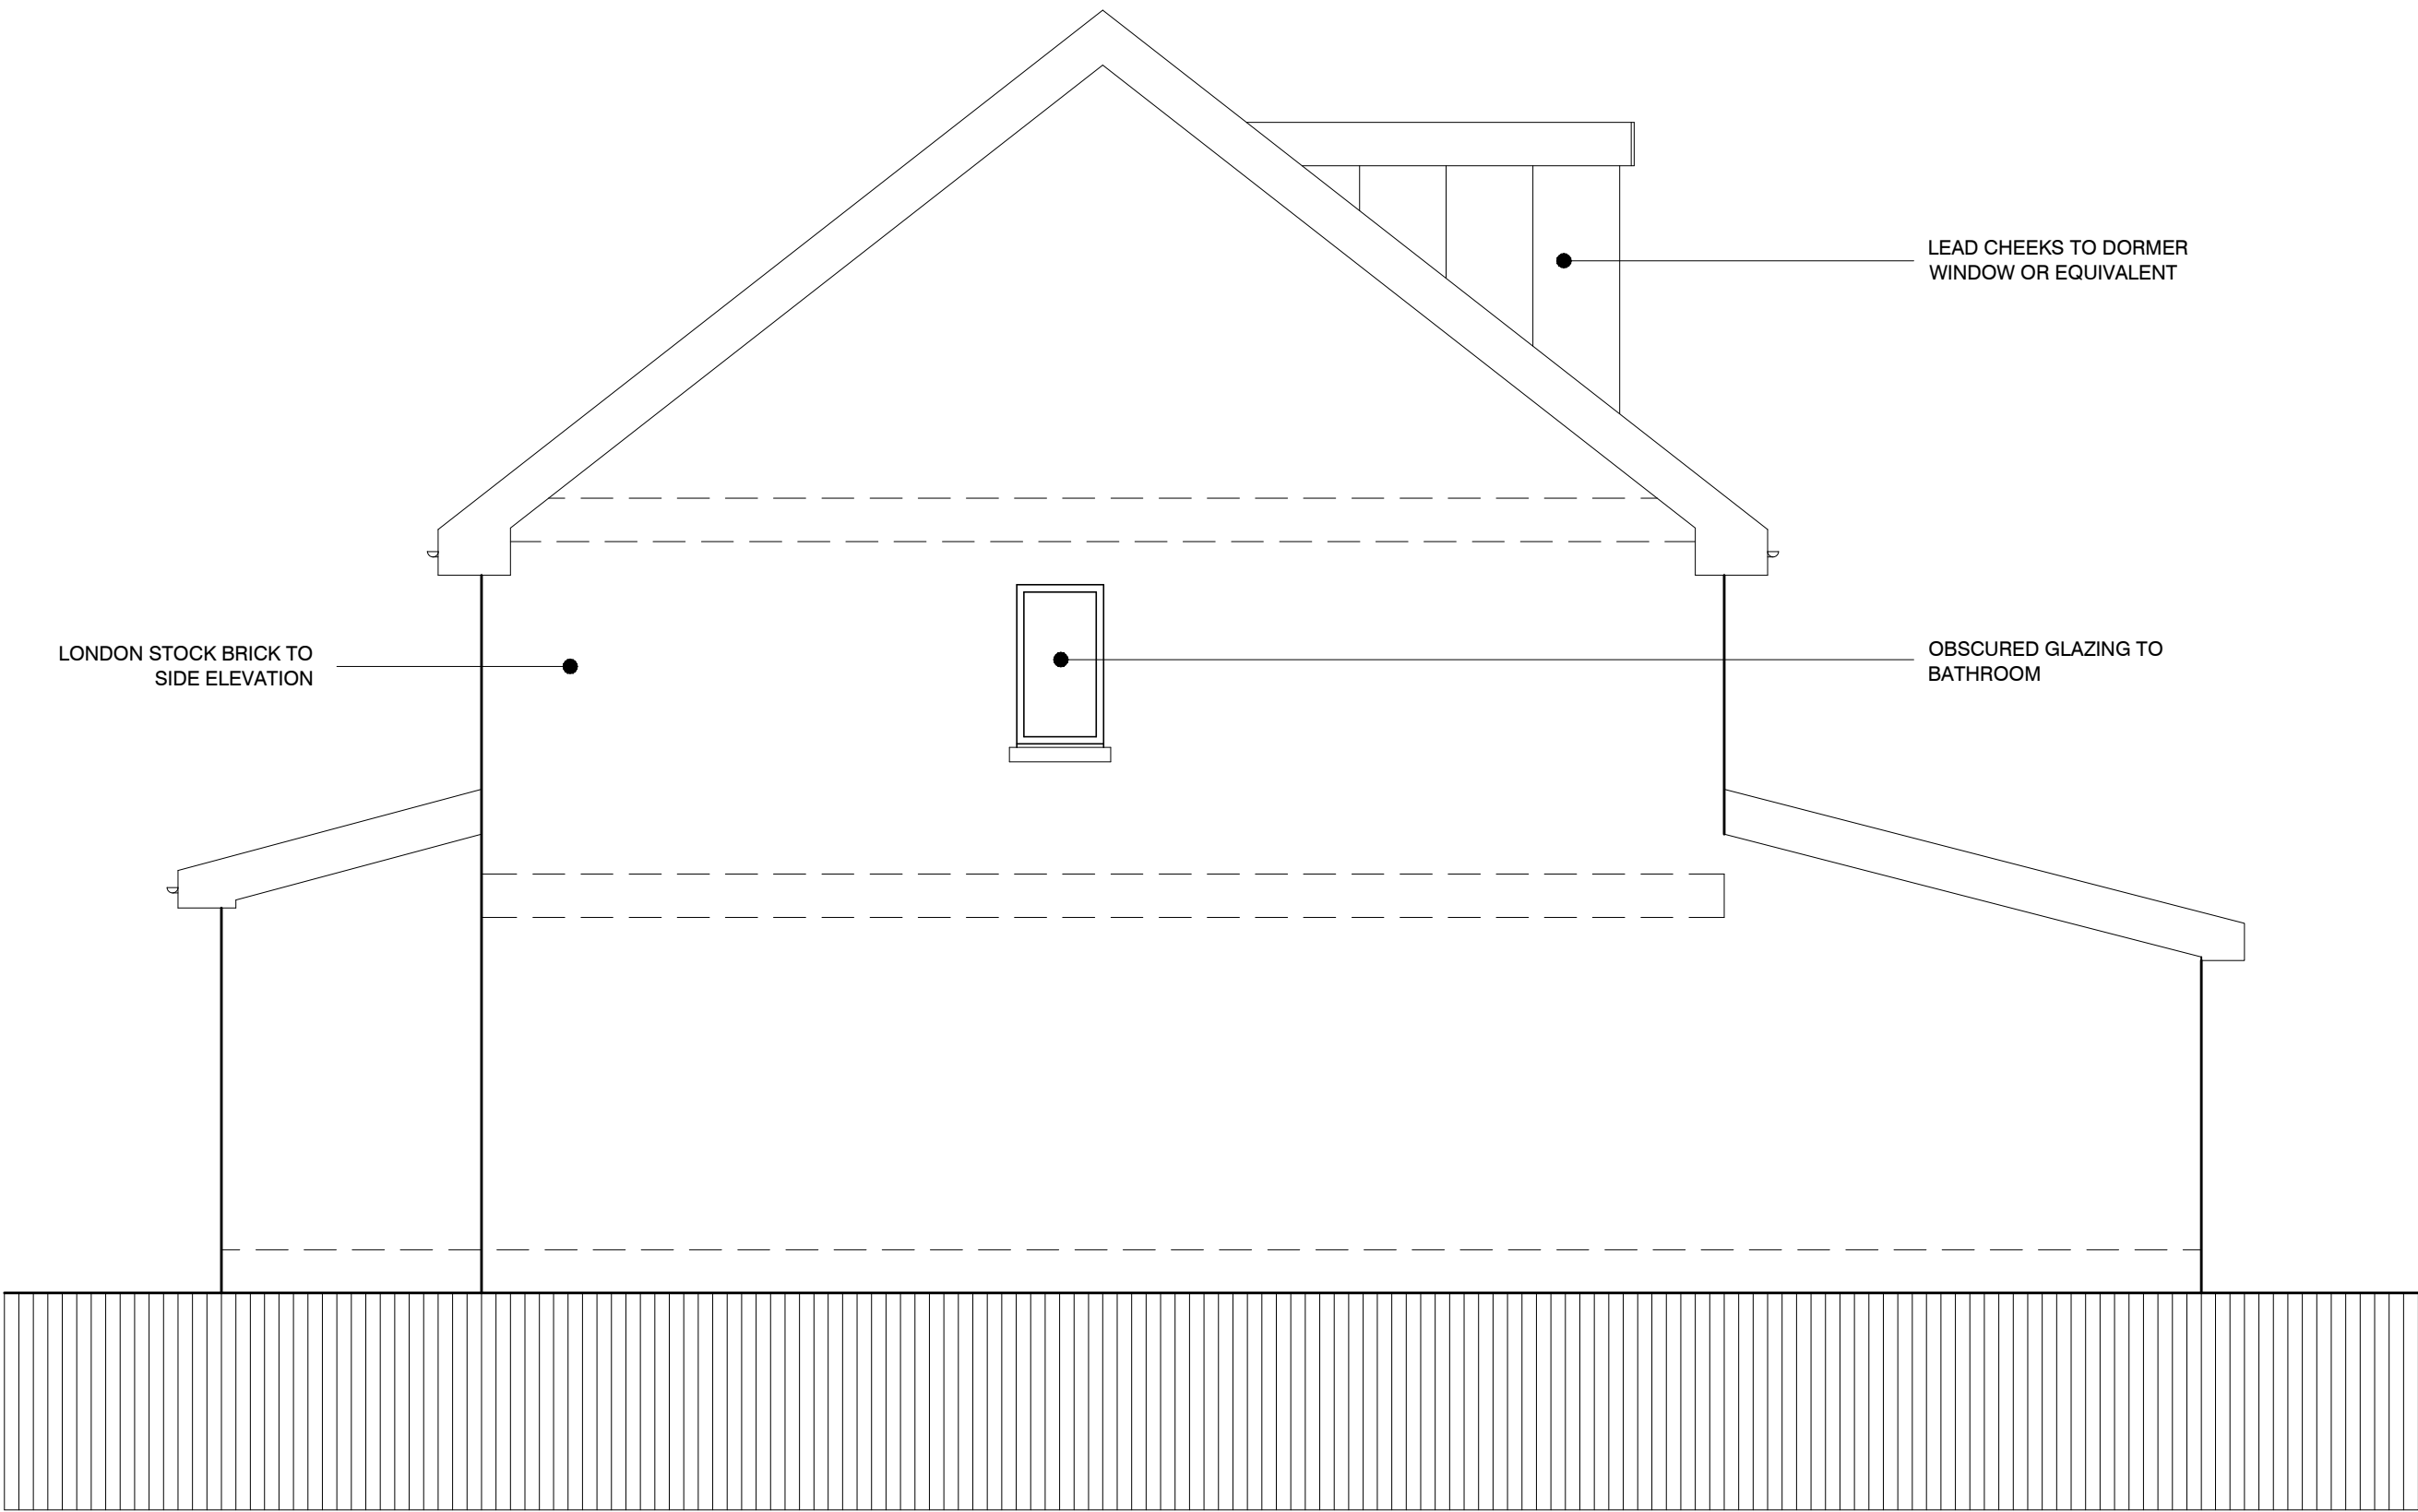

SIDE ELEVATION

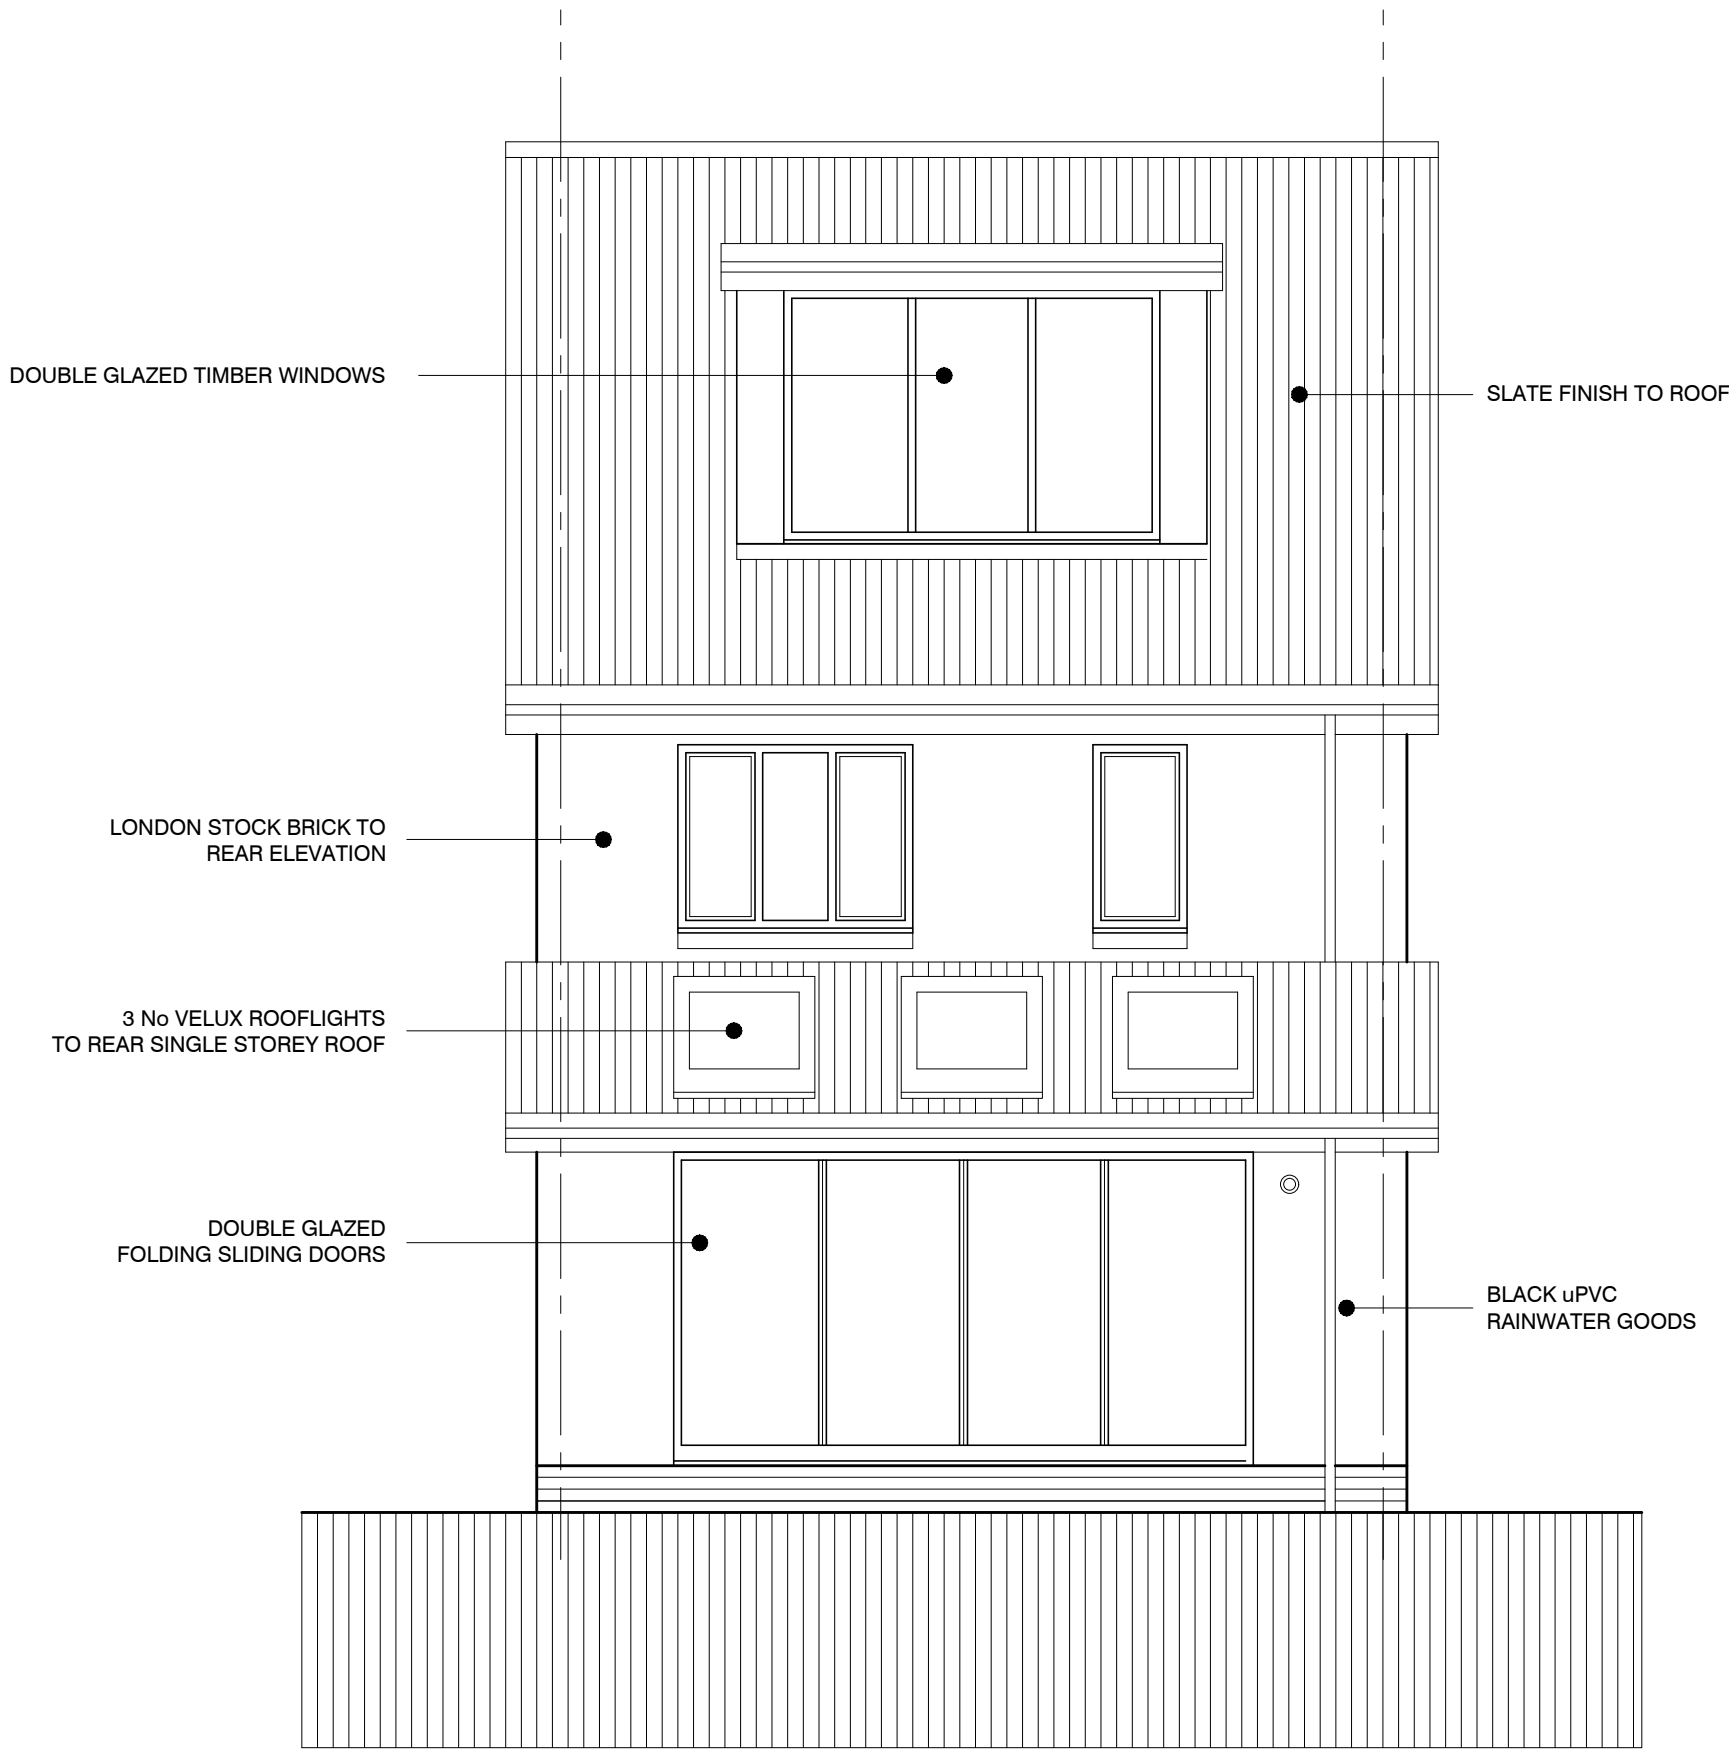

REAR ELEVATION TO GARDEN

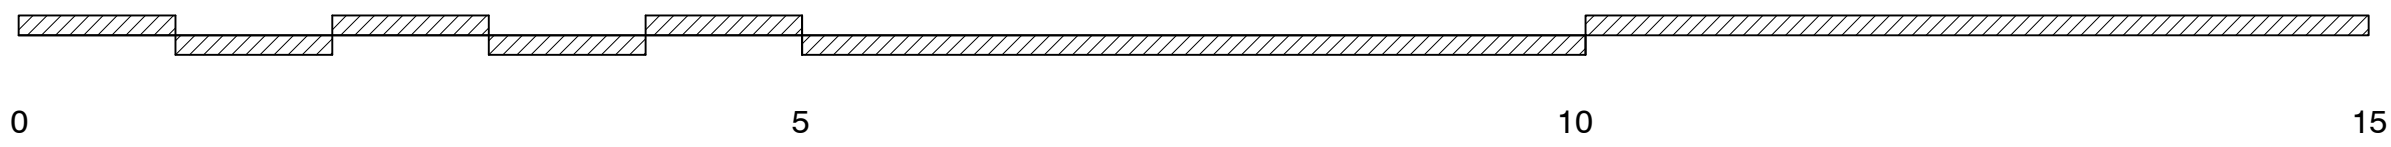

NOTES				
1. This drawing is copyright of the Architect				
-	-	-	-	-
rev.	date		dm	aud
drawing status				

CONNOLLY ARCHITECTS				
7 Albion Buildings, 1 Back Hill, Clerkenwell, London EC1R 5EN				
T: 020 7168 0101 F: 087 0751 8552 damian@connolly-architects.co.uk				
project	LAND AT 23 - 25 LITTLE RD, HAYES	drawn	audited	scale
dwg title	PROPOSED ELEVATIONS	DWC	—	1:50 - A1 / 1:100 - A3
job no.	19 01	dig no.	P 02	date
				10 19
FILE:		XREF's:		