

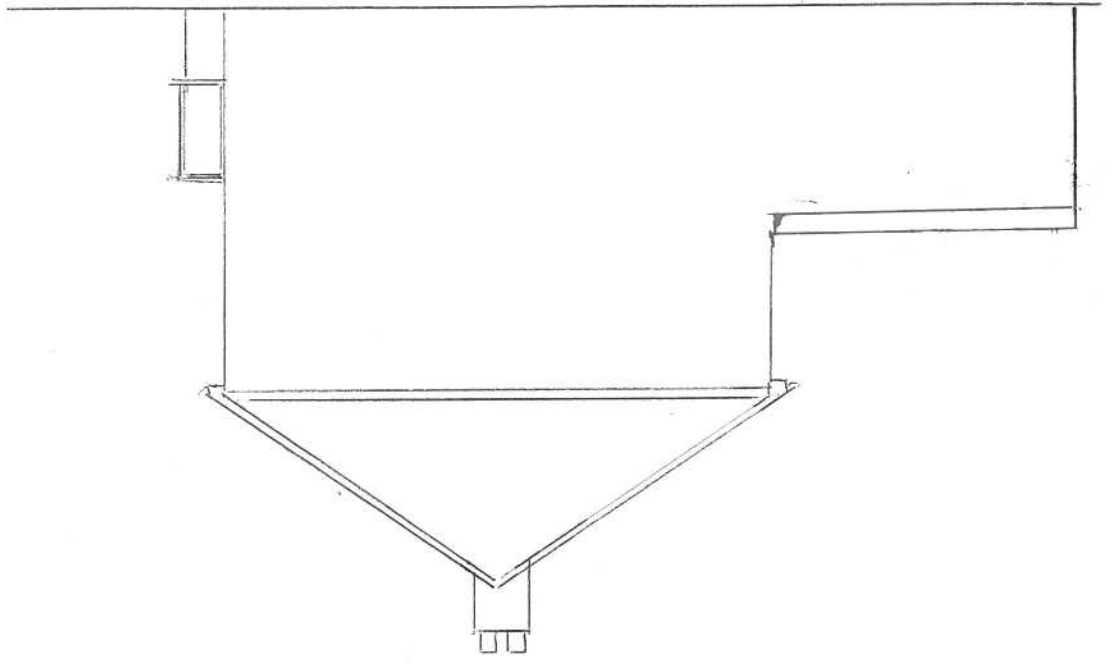


AGENT	DEV JUTTA 07956-959412
COMPANY	PLANNED CONSTRUCTION LIMITED.
ADDRESS	24, GRIFFIN CLOSE HAYES UB3 2RU.
PROJECT	PROPOSED SINGLE STOREY REAR EXTENSION
LOCATION	39, DICKENS AVE, UXBIDGE UB8 3DL
CLIENT	MR JOSE GERRAGE
TITLE	PROPOSED PLANS & ELEVATIONS
DATE	10/OCT/2019
SCALE	1:50 & 1:100 & A3
DRAWING NO	041710-19


PROPOSED SIDE ELEVATION.

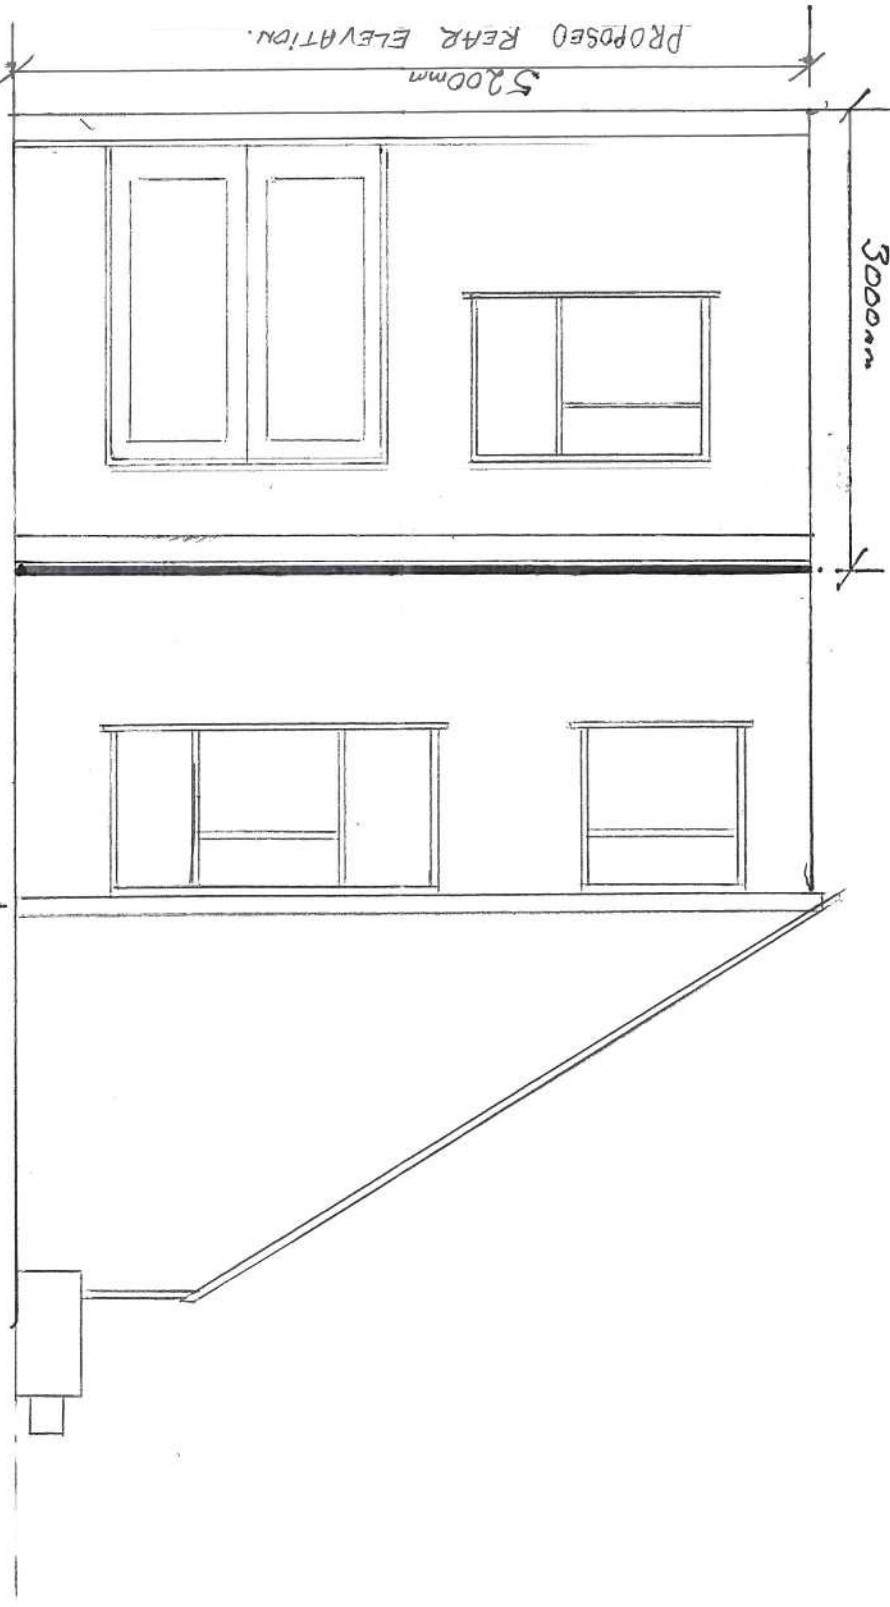

Proposed Side Elevation

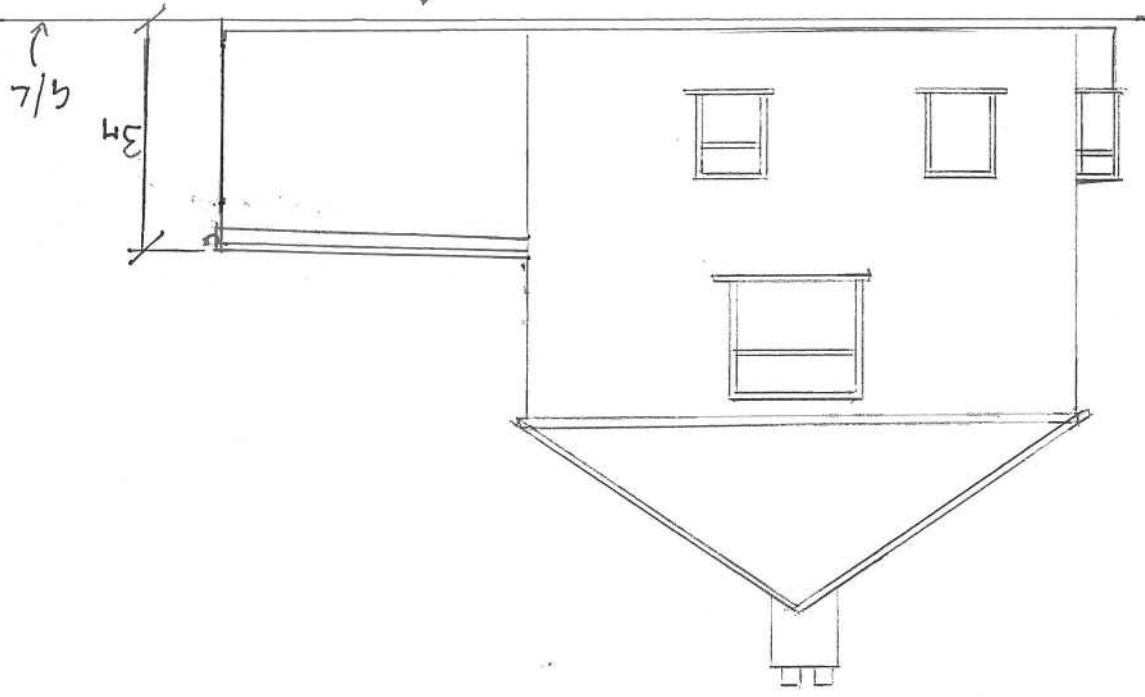

PROPOSED REAR ELEVATION.

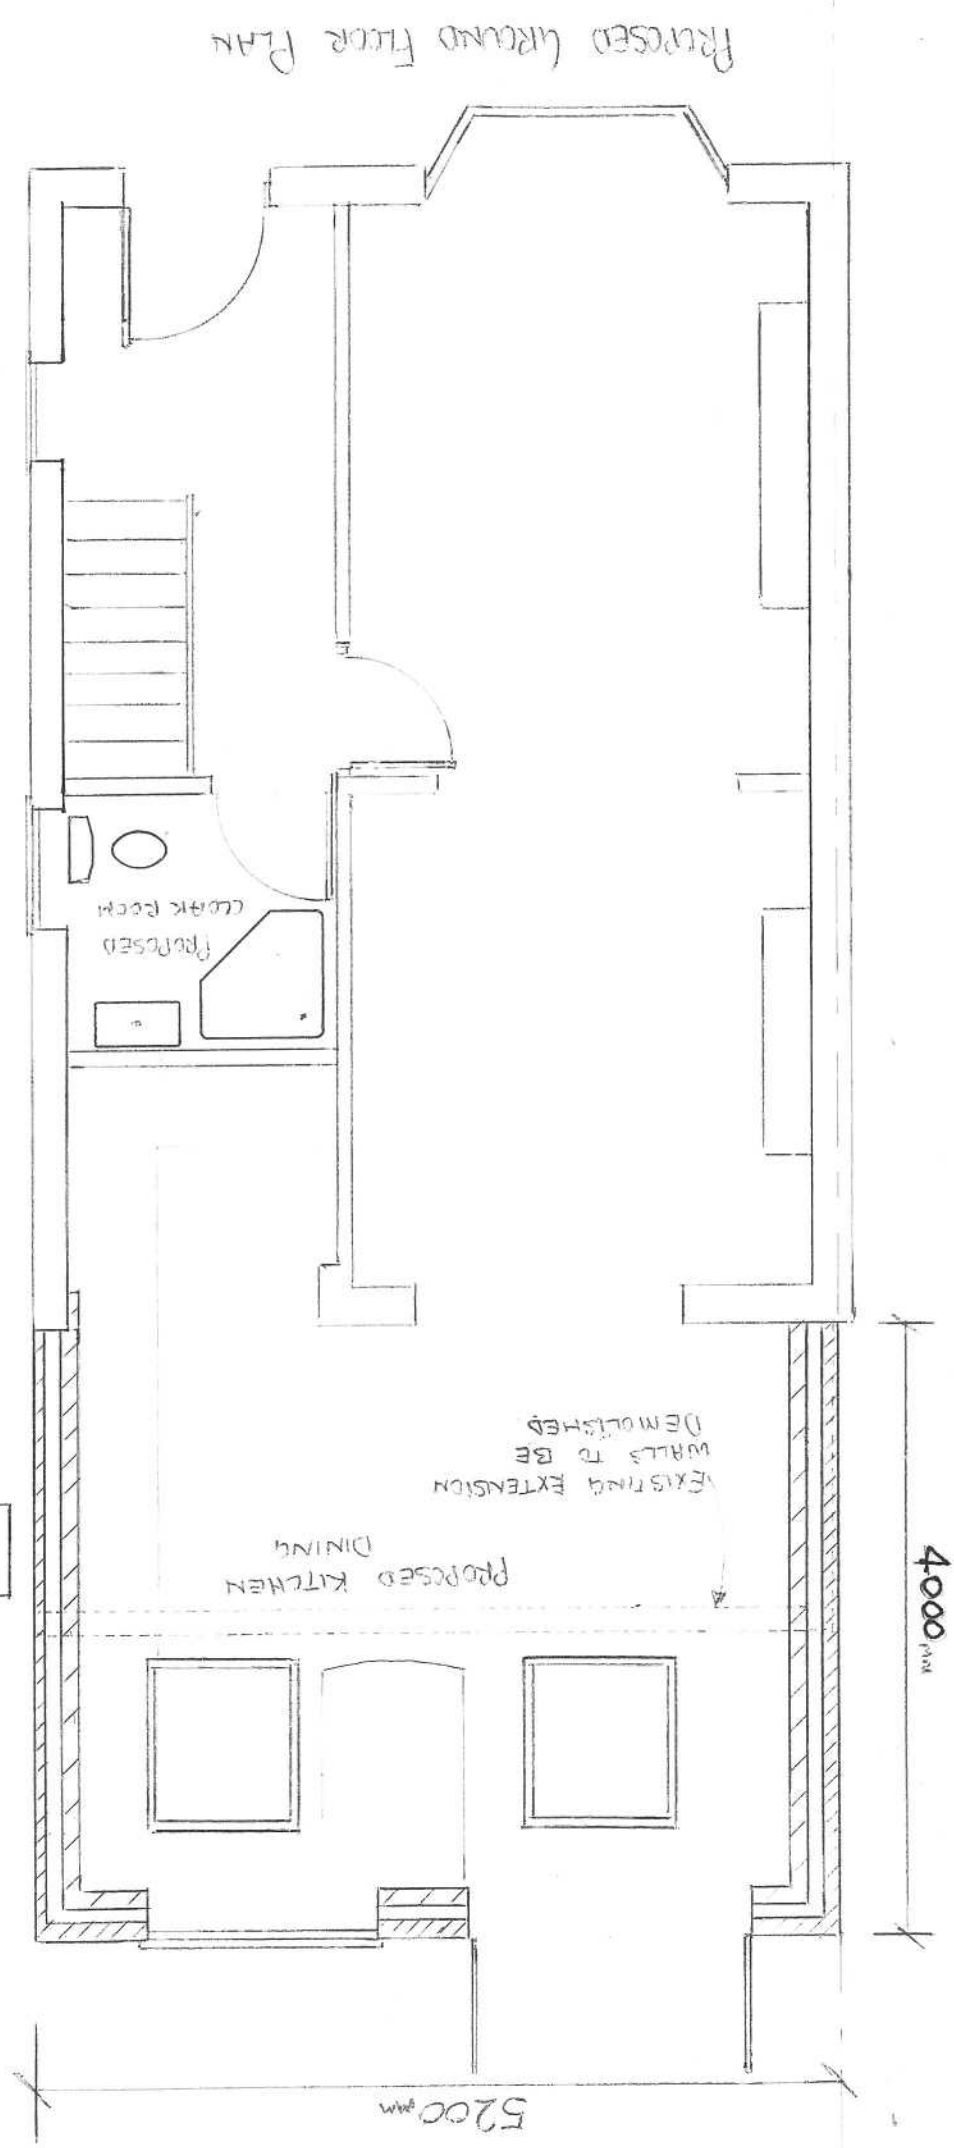

Proposed Ground Floor Plan