




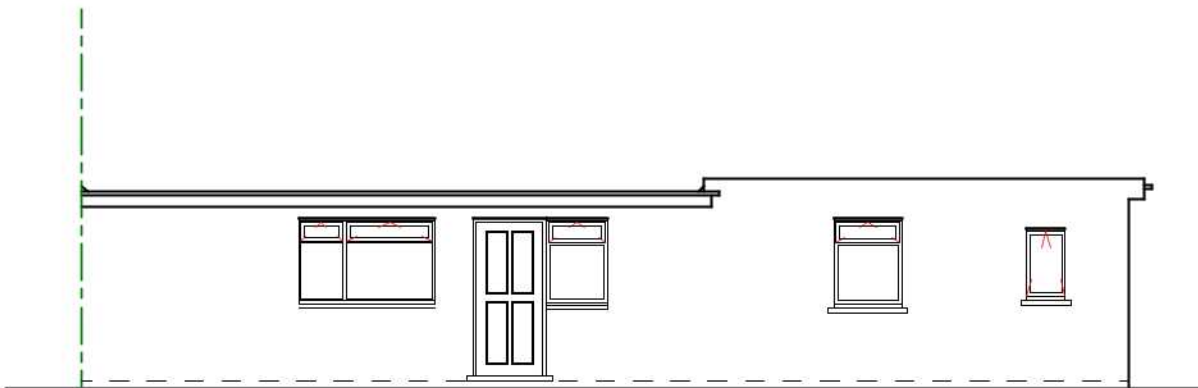


EXISTING FRONT ELEVATION

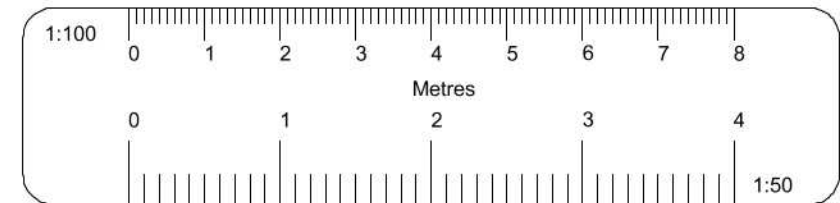

EXISTING RIGHT SIDE ELEVATION

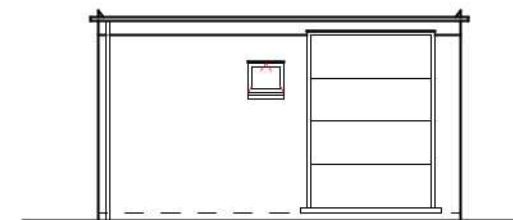

EXISTING LEFT SIDE ELEVATION

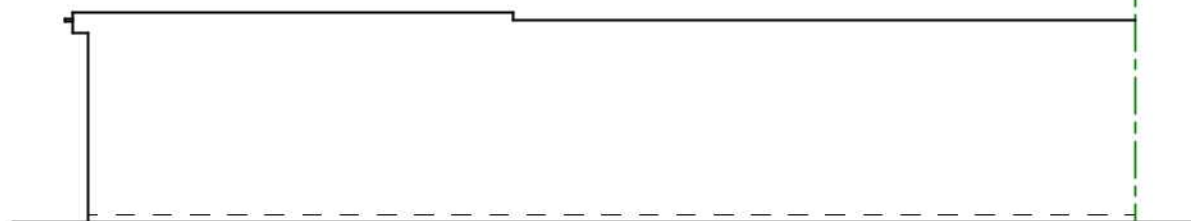

EXISTING REAR ELEVATION

All dimensions verified on site.  
All work to comply with British Standards,  
Code of practice.  
All internal works to be in accordance with client  
instructions.  
All external surfaces to match existing.  
All work to be to the satisfaction of the local  
authority-building surveyor.  
Builder to serve building notice and comply fully  
in all respects.  
Owner responsible for compliance with 1.Party Wall  
etc Act 1996. 2. Thames water Build Over Agreement.  
Builder to ensure all work in compliance  
with Build Over agreement as approved by

Thames Water  
All proprietary materials to  
manufacturers recommendations  
Works to boiler/Gas to be carried  
out by Gas Safe registered installer  
and to Gas Safe recommendations

All wiring and electrical work will be designed,  
installed, inspected and tested in accordance  
with the requirements of BS 7671:2001 (2004),  
the 17th edition Wiring Guidance and Building  
Regulation Part P (Electrical Safety) by a  
competent person registered with an electrical  
self-certification scheme, (BRE, BSI, ELECSA,  
NAPIT, or NICEIC), authorised by the Secretary  
of State

The competent person is to send a self-  
certification certificate to the Local Authority  
Building Control Department within 30 days of  
completion of the electrical works. The client  
must receive both a copy of the self-certification  
certificate and a BS 7671:2001 (2004) Electrical  
Installation Test Certificate and forward copies  
to the Local Authority Building Control Dept.

| DATE | REVISION |
|------|----------|
|      |          |

COPYRIGHT:  
  
PLANS 4 U LTD.  
15 NORTH PARADE  
NORTH ROAD MIDDX  
SOUTHALL UB1 2LF  
TEL: 07775 900555  
E-MAIL: planningpermission1@hotmail.com

JOB TITLE:  
28C NEW BROADWAY  
HILLINGDON

DRAWING TITLE:  
EXISTING ELEVATIONS

SCALE : 1:100

DATE: 19/08/2019 DRAWN BY:

| DRG. NO.       | REV. |
|----------------|------|
| 19/28C/NBH/102 |      |

NOTE - CONSIDER ENTRANCE OF 28 C AS FRONT SIDE