



All dimensions verified on site.  
All work to comply with British Standards.  
Contract practice.  
All instructions to be in accordance with client instructions.  
All external surfaces to match existing.  
All work to be to the satisfaction of the local authority-building surveyor.  
Builder to serve building notice and comply fully with the Building Regulations.  
Client responsible for compliance with 1 Part M, etc Act 1998. 2. Thames water Build Over Agreement.  
Builder to ensure all work in compliance with Build Over agreement as approved by Thames Water.  
All necessary materials to be supplied by manufacturers recommendations.  
Works to boiler/Gas to be carried out by Gas Safe registered installer and to Gas Safe recommendations.  
All wiring and electrical work will be designed, installed and tested in accordance with the requirements of BS 7671:2001 (2004), the 17th edition Wiring Guidance and Building Regulation Part P (Electrical Safety) by a competent person registered with an electrical self-certification scheme. (BRE, BSI, ELECSA, NAPIT, or NICEIC), authorised by the Secretary of State.  
The competent person is to send a self-certification certificate to the Local Authority Building Control Department within 30 days of completion of the electrical works. The client must receive both a copy of the self-certification certificate and a copy of the Electrical Installation Test Certificate and forward copies to the Local Authority Building Control Dept.


| DATE   | REVISION |
|---|----------|
|   |          |
| COPYRIGHT:   |          |
| PLANS 4 LTD.<br>15 NORTH PARADE<br>NORTH ROAD MIDDX<br>SL2 8JH<br>TEL: 07775 909055<br>E-MAIL: planning@plans4.com |          |
| JOB TITLE:   |          |
| 28C NEW BROADWAY<br>HILLINGDON                                                                                     |          |
| DRAWING TITLE:   |          |
| PROPOSED ELEVATIONS                                                                                                |          |
| SCALE: 1:100   |          |
| DATE: 13-08-2021                                                                                                   |          |
| DRAWN BY:   |          |
| DRG. NO.   | REV.     |
| 202128C/NSH/103/81                                                                                                 |          |

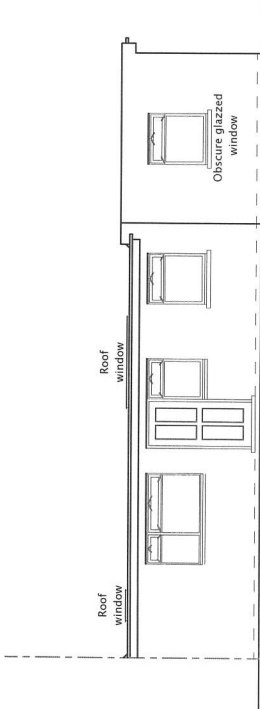


PROPOSED FRONT ELEVATION

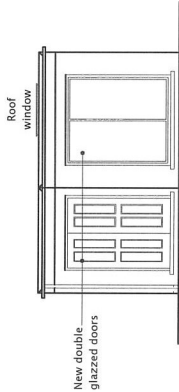

PROPOSED RIGHT SIDE ELEVATION

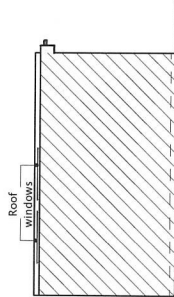

PROPOSED LEFT SIDE ELEVATION

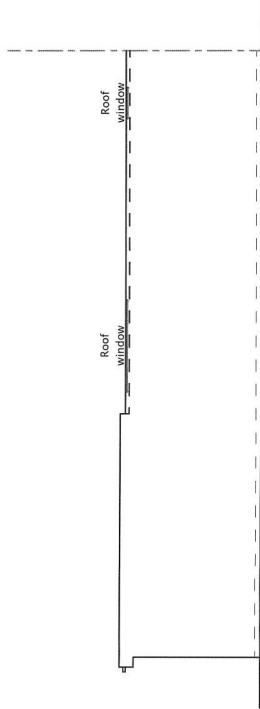

PROPOSED REAR ELEVATION