



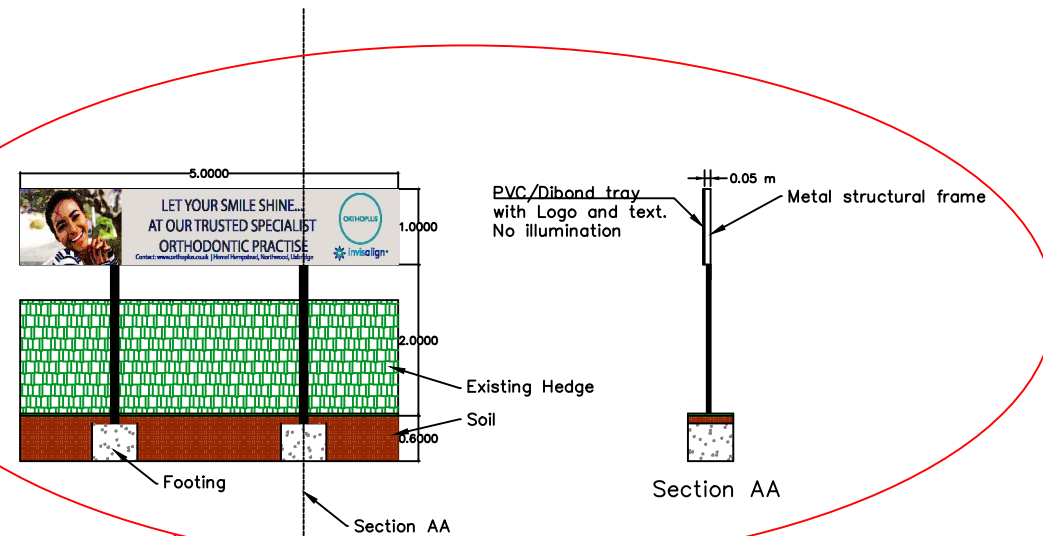

| Sign details and specifications                              |                                  |
|--------------------------------------------------------------|----------------------------------|
| The height from the ground to the base of the sign(m)        | 2 m                              |
| The dimensions of the sign (HxWxD) m                         | 1 x 5 x 0.005 m                  |
| The maximum height of the letters and symbols                | Based on design Logo (0.5 m)     |
| Materials of the proposed sign                               | Dibond and metal structure frame |
| Maximum projection of the sign from the face of the building | 6 m                              |
| Details of method of ilumination                             | No projection or illumination.   |

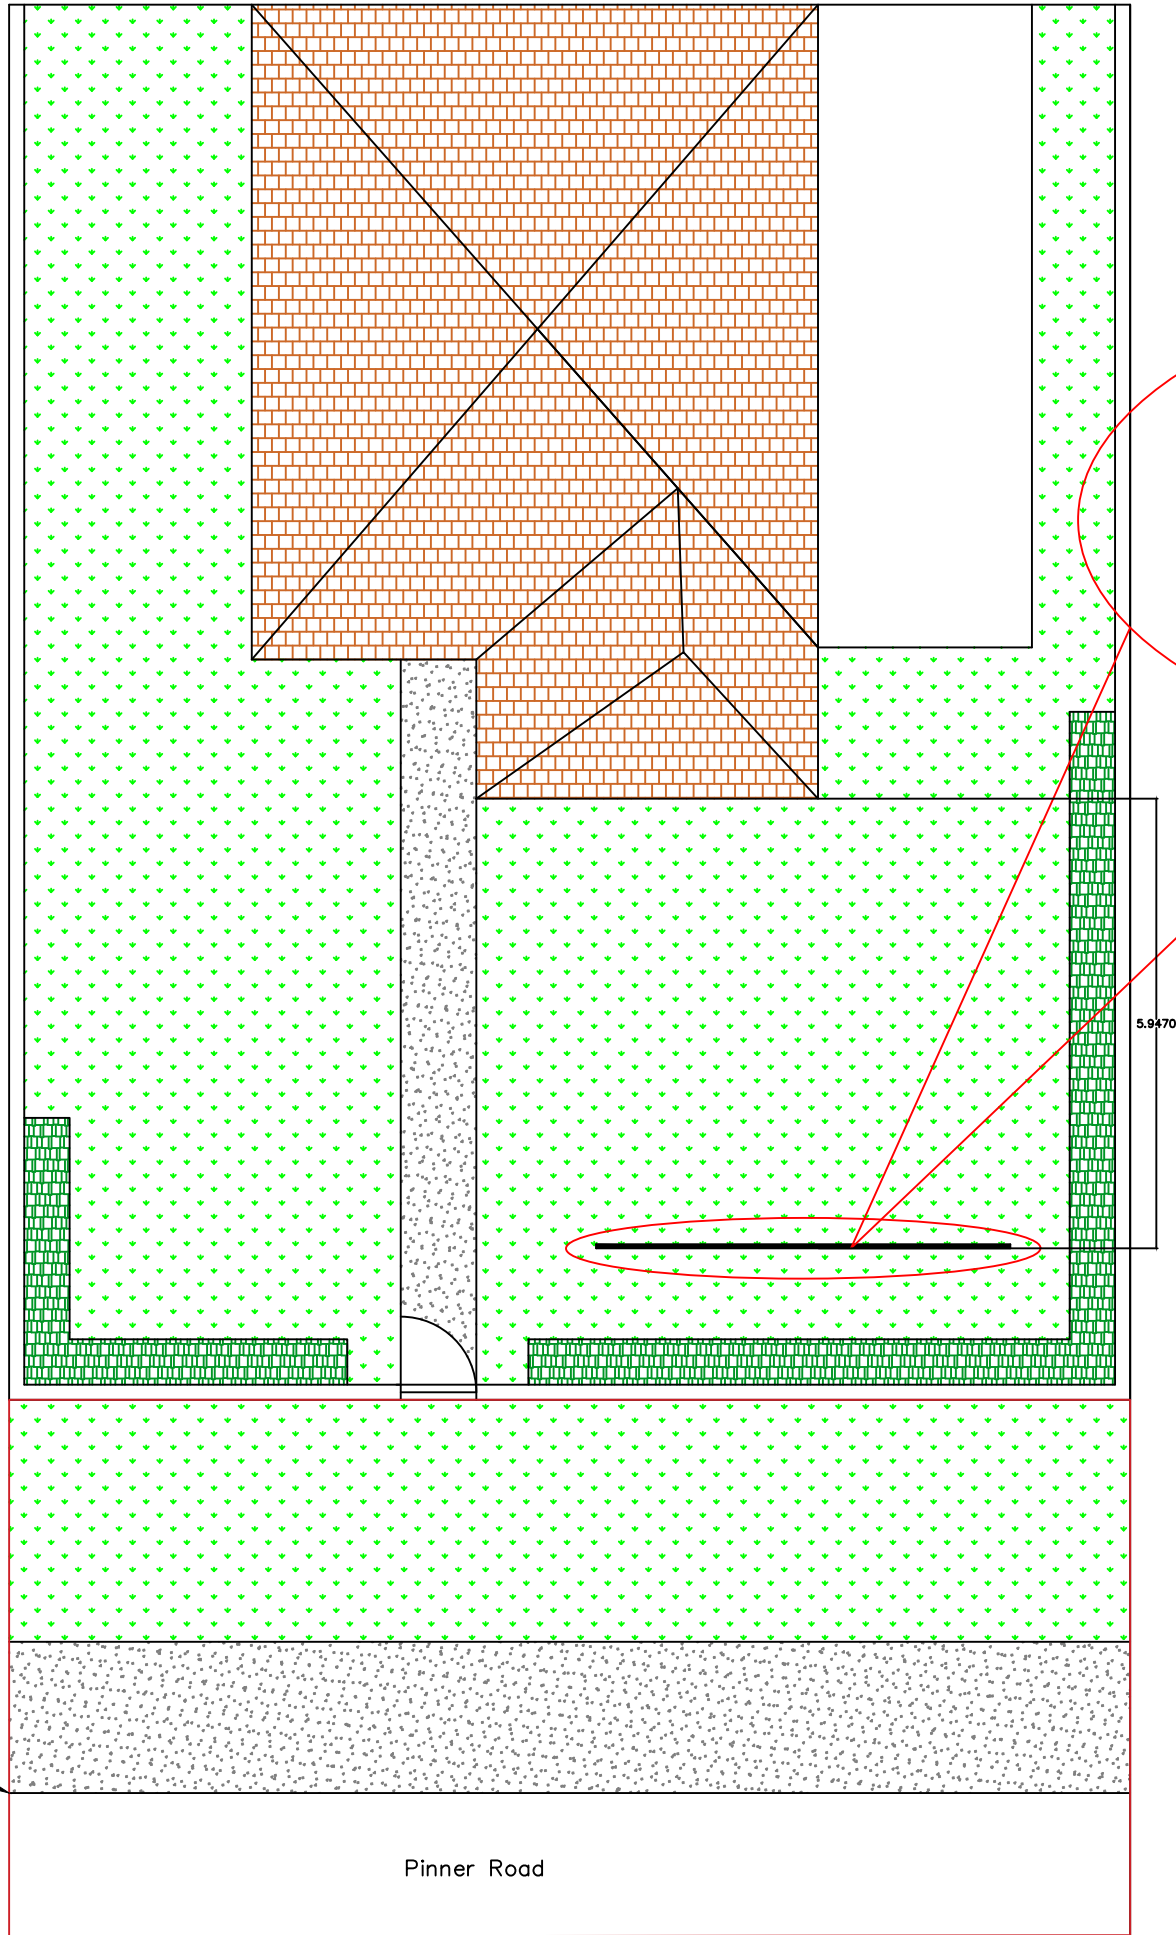

Scale 1:100@A3

|                                                                                    |          |     |
|------------------------------------------------------------------------------------|----------|-----|
| Client                                                                             |          |     |
| Dr. Gary Plumb<br>The Orthodontic Practice<br>24, Pinner Road, Northwood<br>HA61QP |          |     |
| Project Title                                                                      |          |     |
| Orthodontic Practice Banner                                                        |          |     |
| Drawing Title                                                                      |          |     |
| Block<br>Front elevation<br>Section                                                |          |     |
| Scale                                                                              |          |     |
| 1:100@A3                                                                           |          |     |
| Role                                                                               |          |     |
| Planning permission                                                                |          |     |
| Date                                                                               |          |     |
| 05 DEC 2020                                                                        |          |     |
| Drawing Ref                                                                        | Alt. Ref | REV |
| HA624-002                                                                          |          |     |
| Name                                                                               |          |     |
| Pedro Da Silva                                                                     |          |     |