




## NOTES

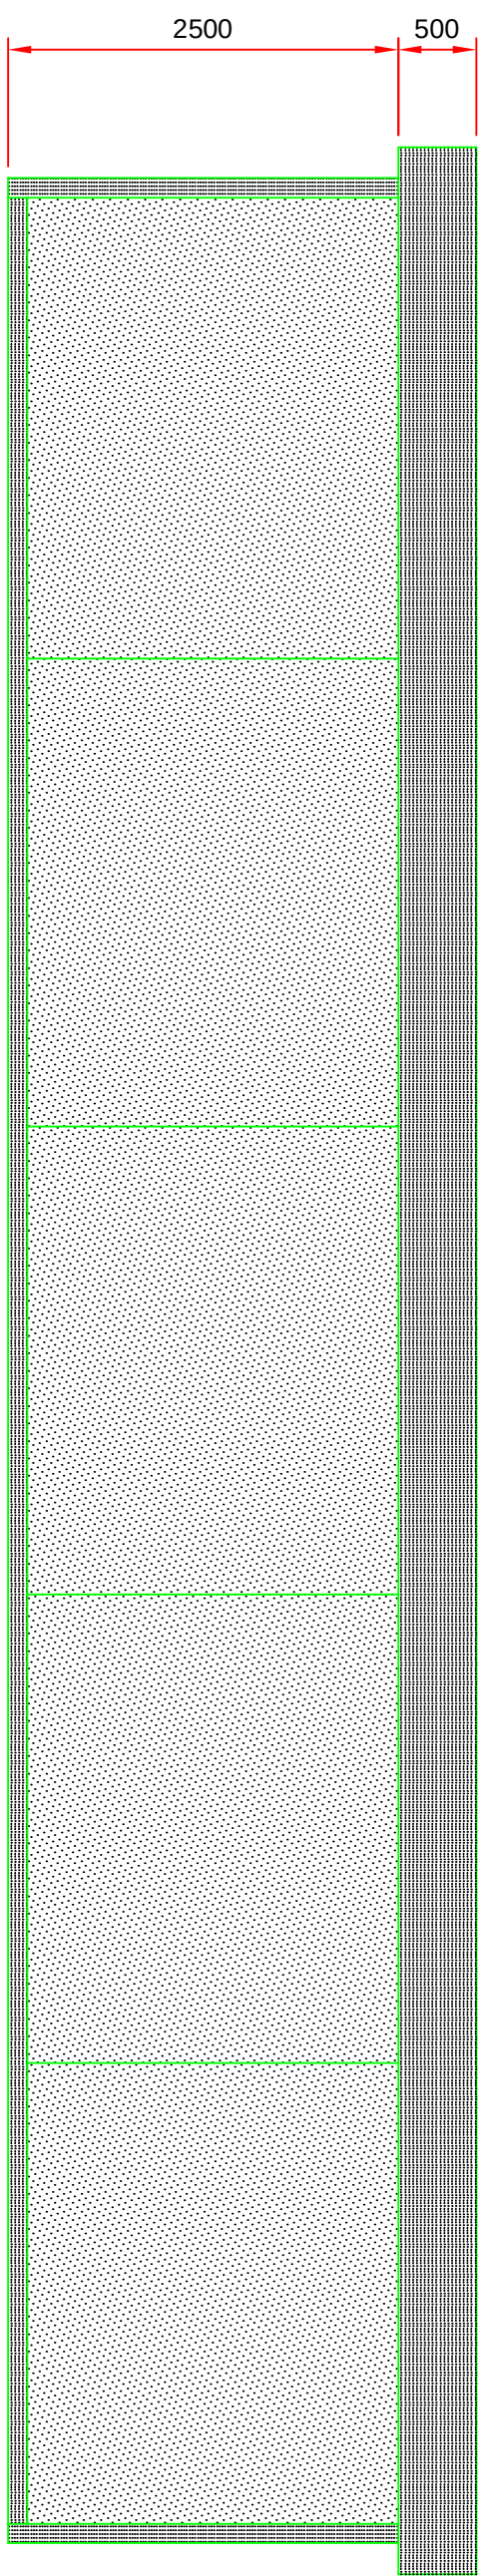


## East Elevation

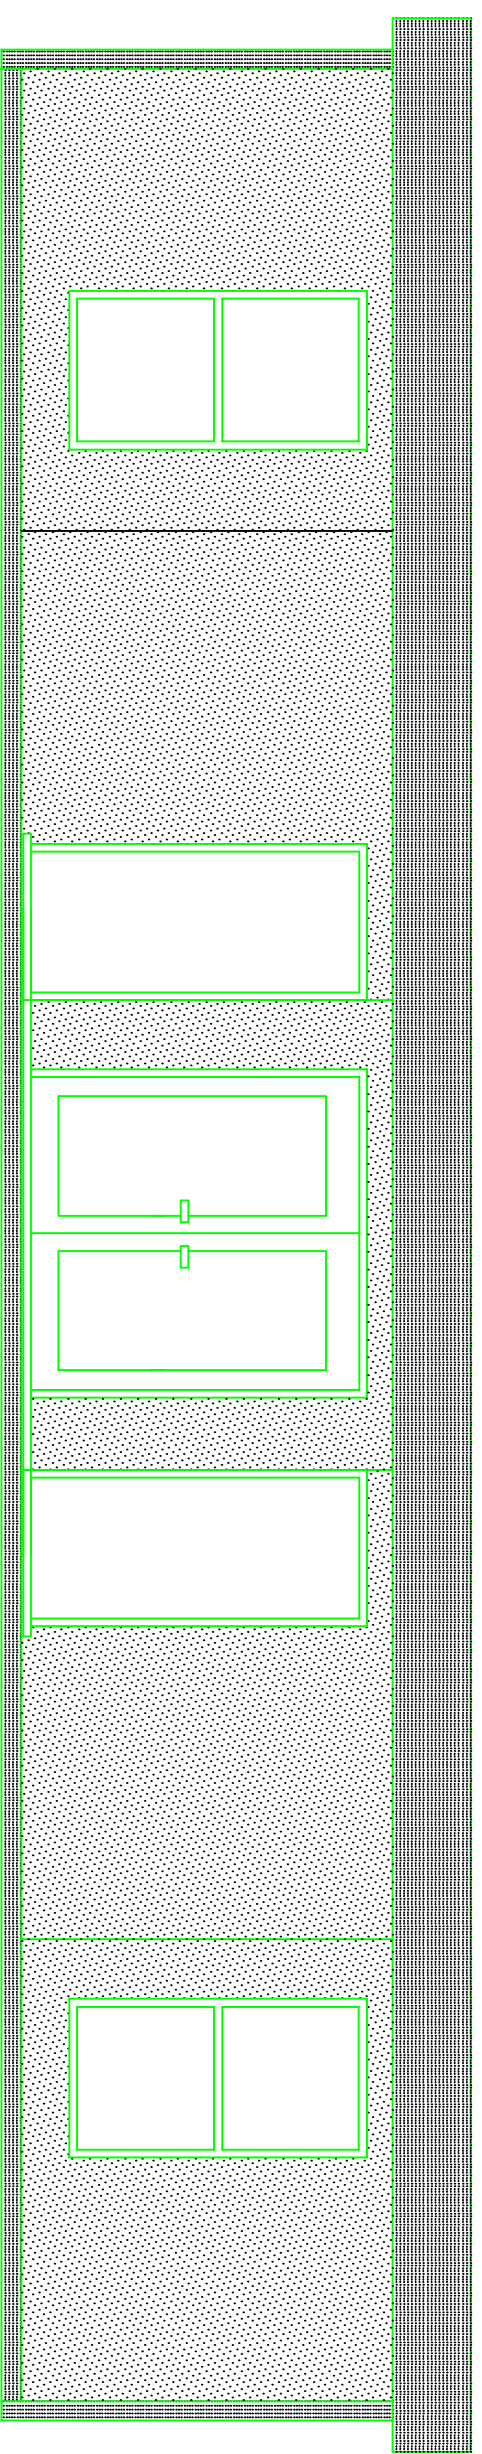

## West Elevation

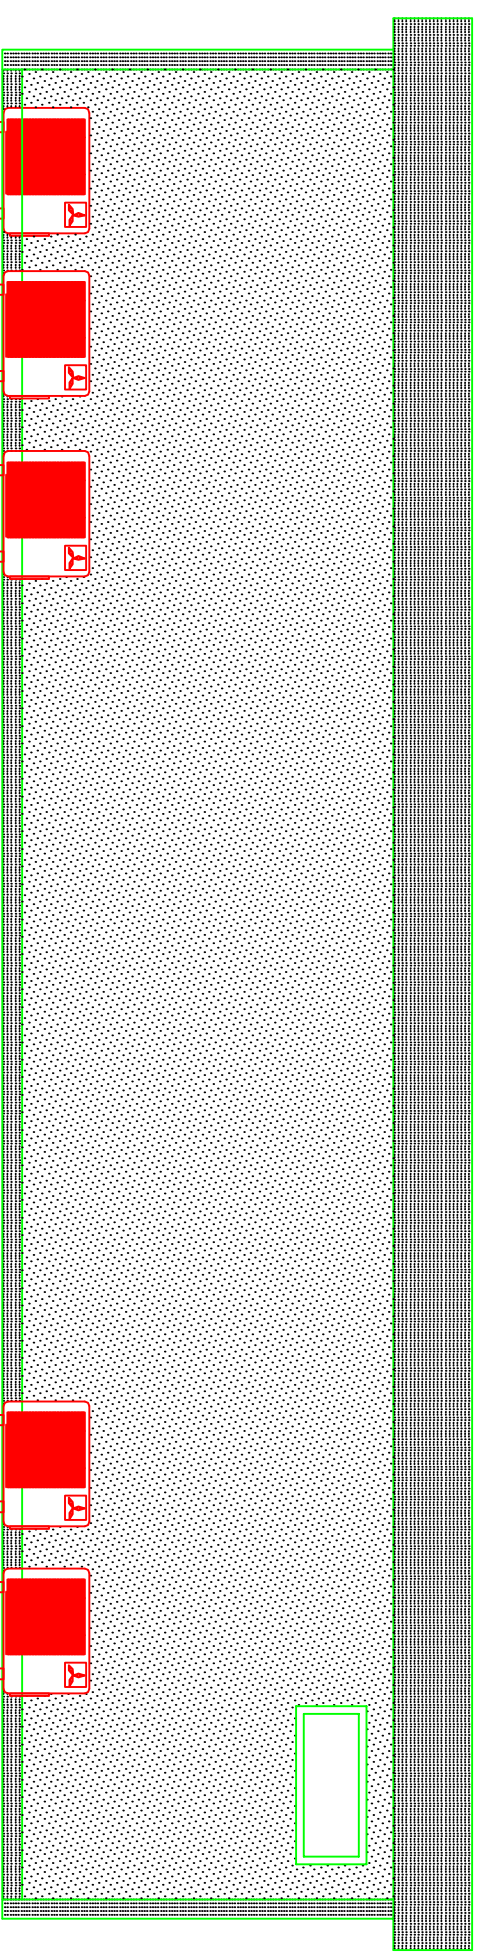


# North Elevation

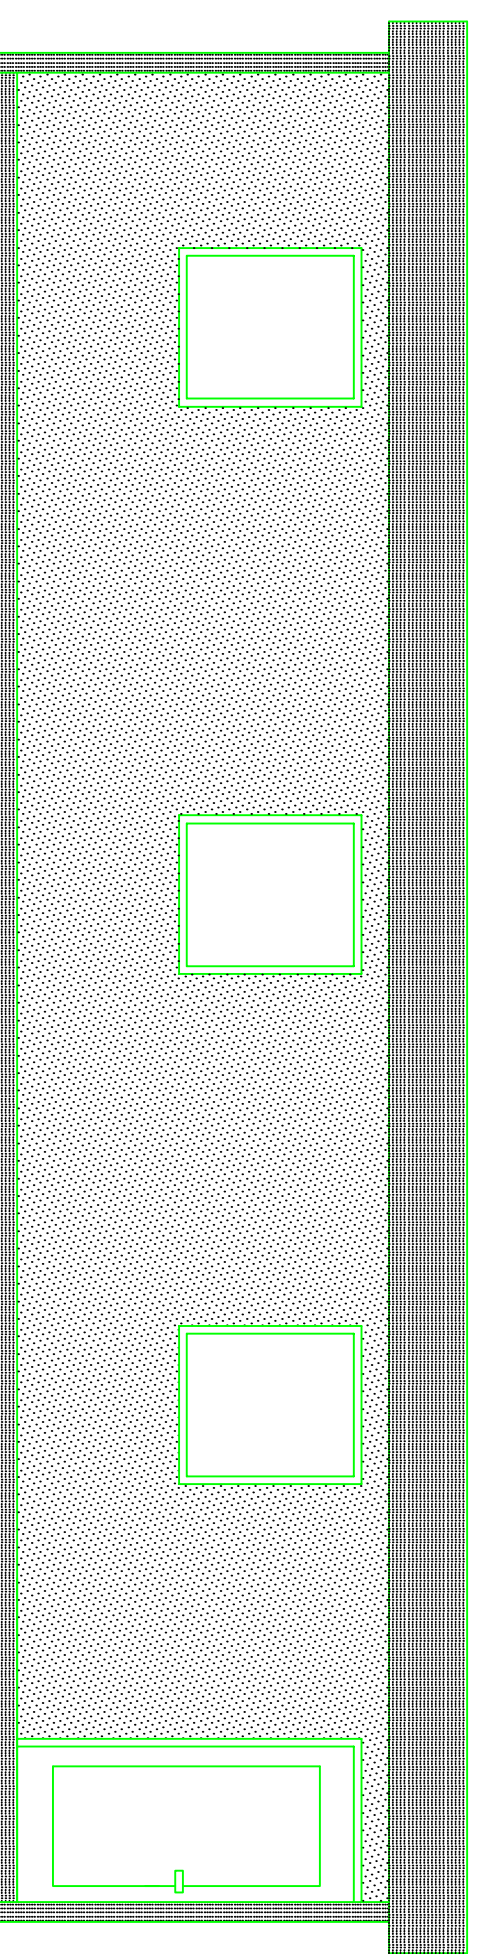

## South Elevation

|  | REV | DATE | DETAILS | INITIAL |
|--|-----|------|---------|---------|
|  |     |      |         |         |
|  |     |      |         |         |
|  |     |      |         |         |

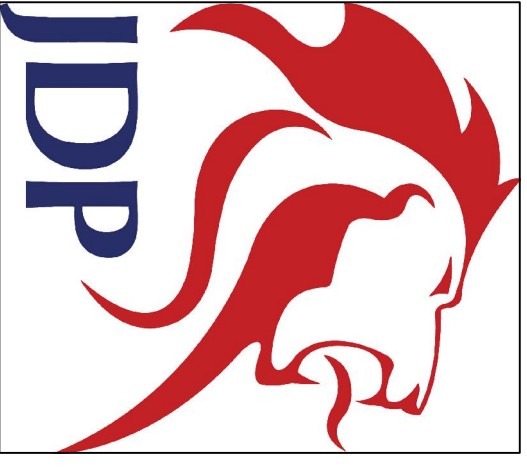

**JDP TECHNICAL SUPPORT**  
Townfoot, Longtown, Carlisle, Cumbria CA6 5LY  
Telephone: 01228 791503  
Email: [technical.support@jdpipes.co.uk](mailto:technical.support@jdpipes.co.uk)  
© JD Pipes Ltd. All rights reserved

DRAWING TITLE

## Proposed Elevations of New Modular Trade Counter/Office

|             |         |     |   |
|-------------|---------|-----|---|
| DRAWING NO. | JDP-002 | REV | - |
|-------------|---------|-----|---|

CLIENT

JDP

PROJECT

## New JDP Depot, Uxbridge

|            |       |         |            |
|------------|-------|---------|------------|
| SCALE      | DRAWN | CHECKED | DATE       |
| 1:100 @ A3 | TH    | TH      | 20/04/2016 |