




Proposed front elevation



Proposed side elevation

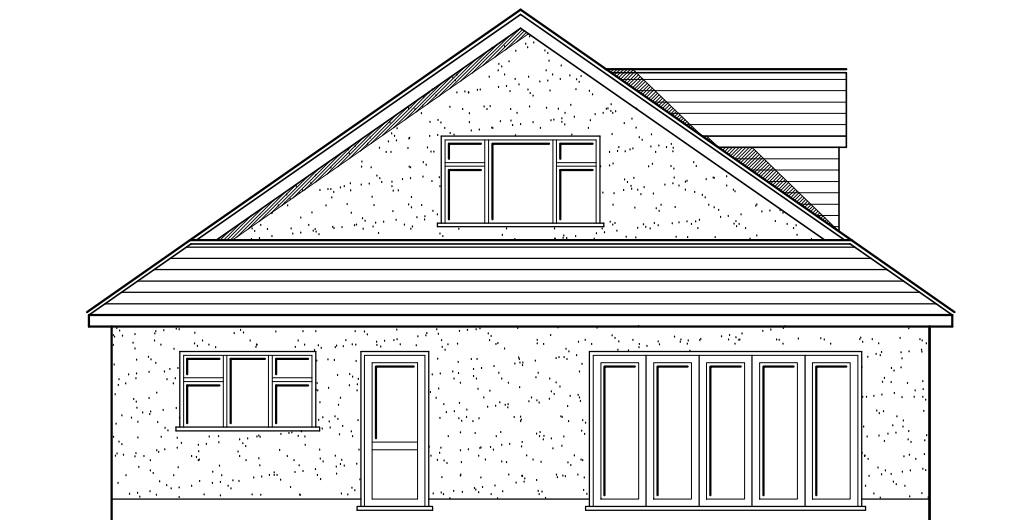

Proposed rear elevation



Proposed side elevation



Revisions:		
ABA Chartered Surveyors 49 The Green, Southall UB2 4AR		
email:aba@aujla.co.uk Tel: 020 8574 3535		
scale 1:100 @A3	title	
date 16/02/21	Elevations.	
drg no	rev	site
1927-pl-10		49 Parkfield Road, Ickenham.