

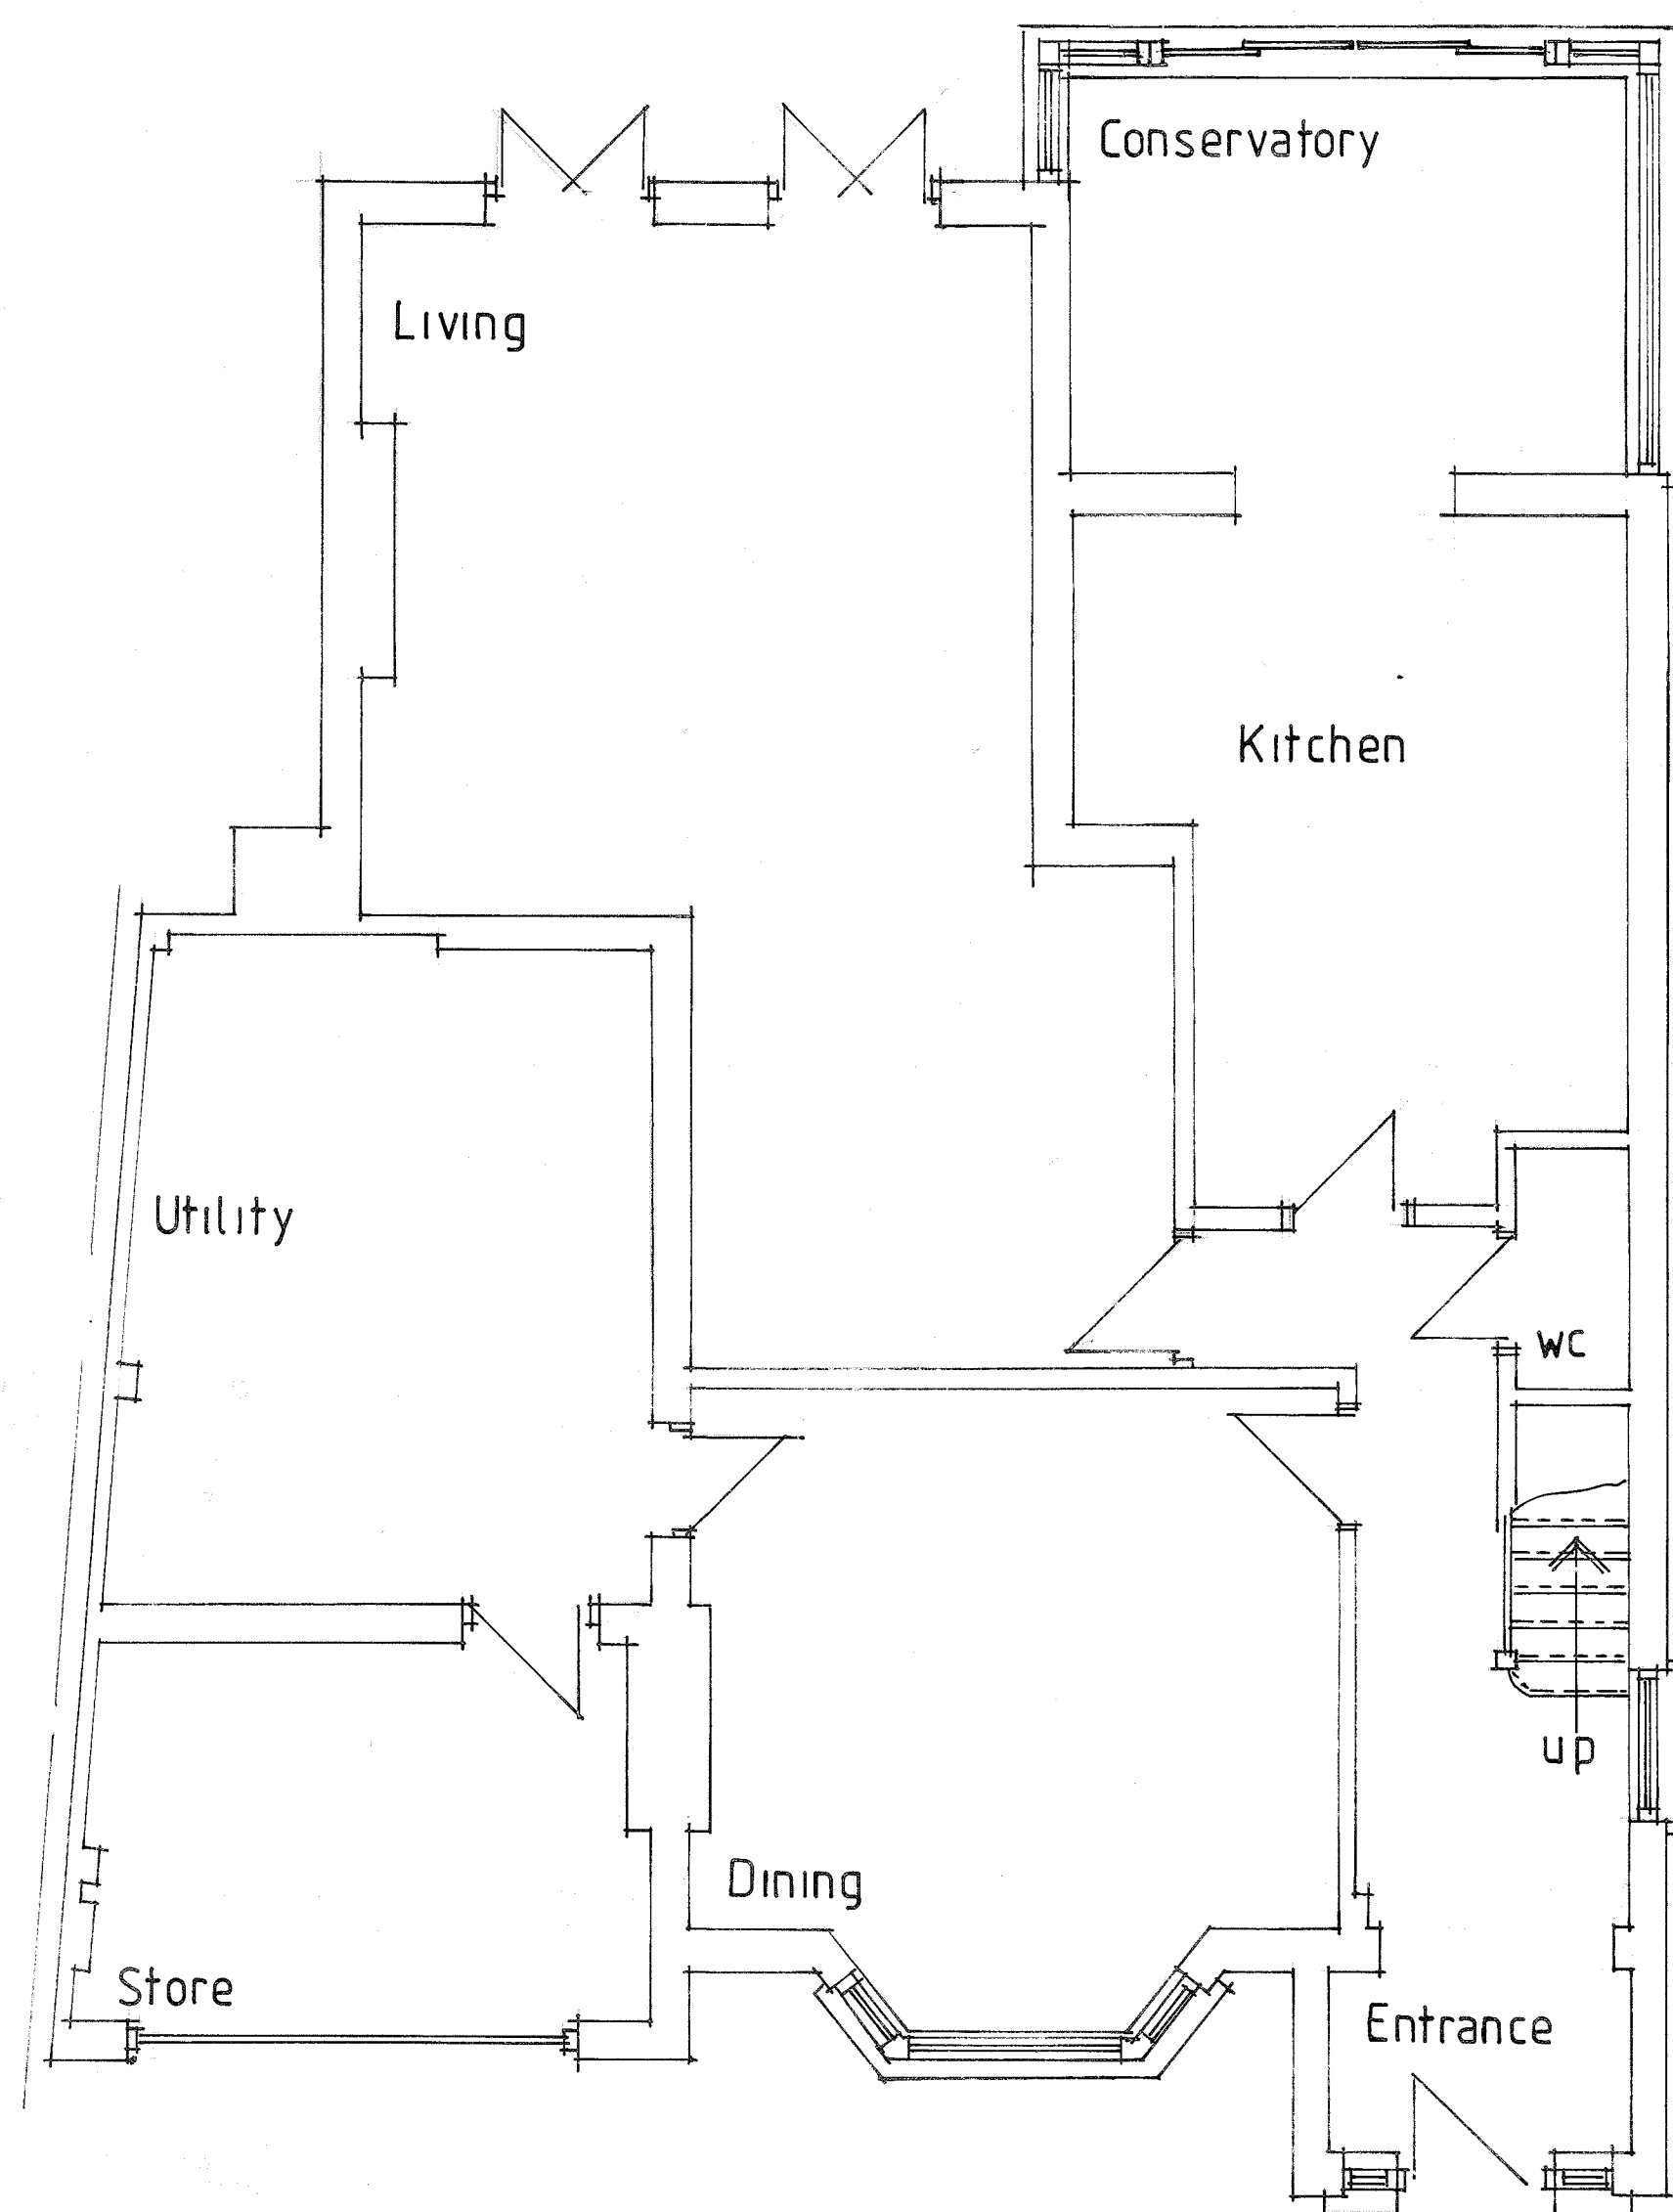


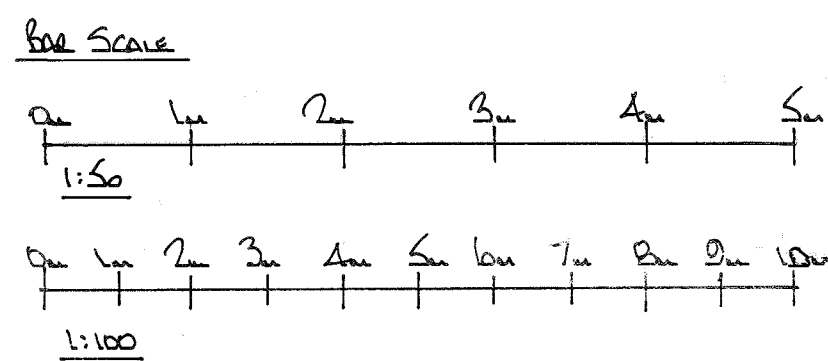

EXISTING GROUND FLOOR PLAN

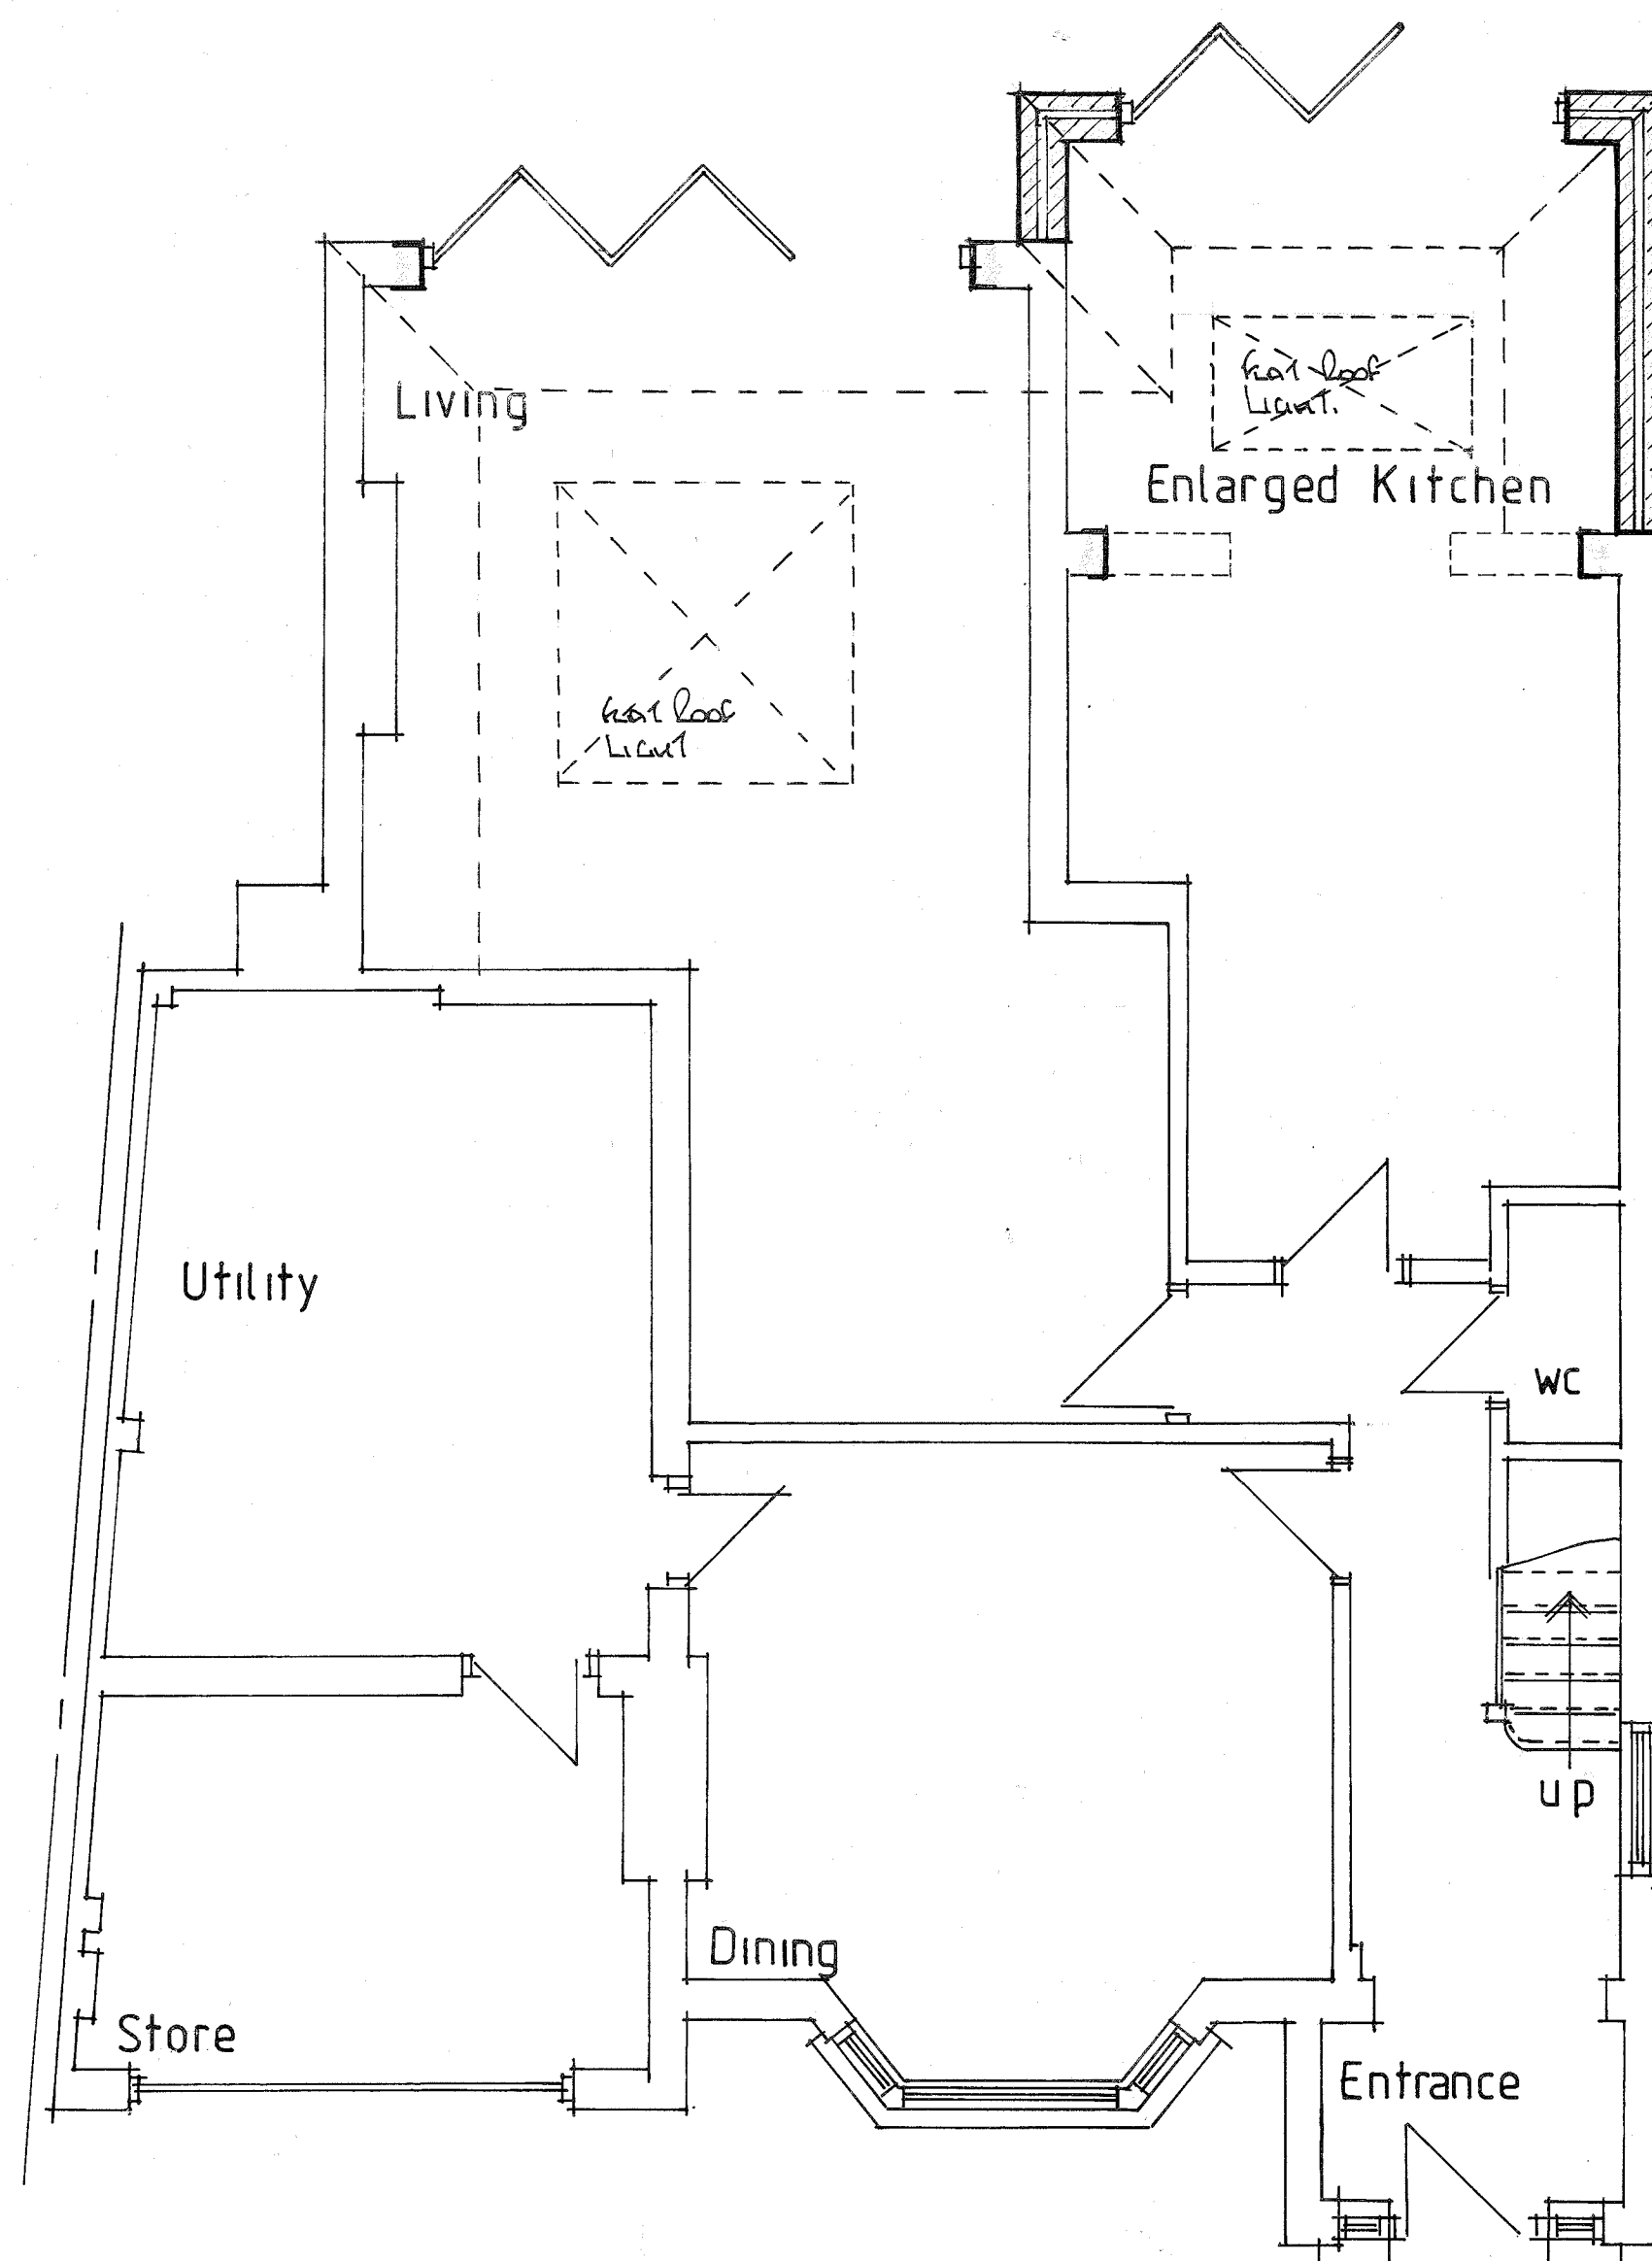


PROPOSED GROUND FLOOR PLAN


ALL MATERIALS TO MATCH EXISTING




EXISTING REAR ELEVATION

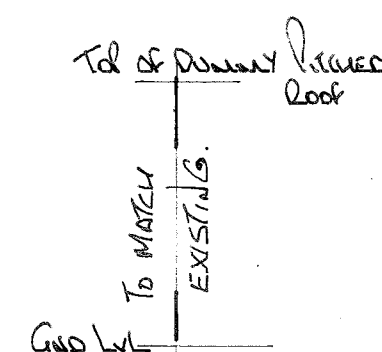

PROPOSED REAR ELEVATION

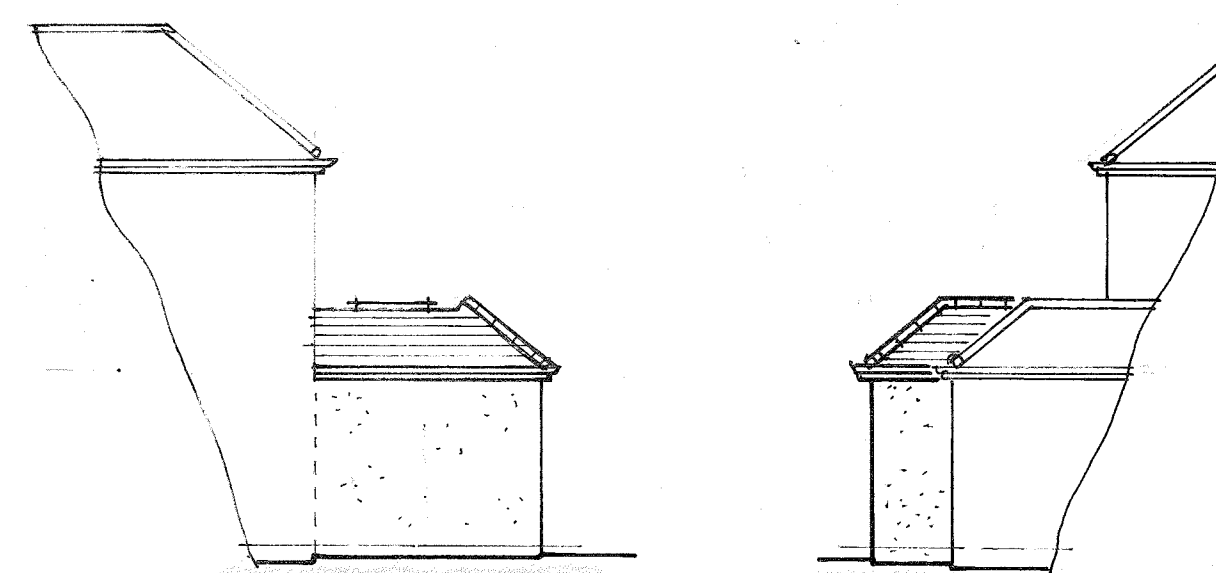

PROPOSED SIDE ELEVATIONS

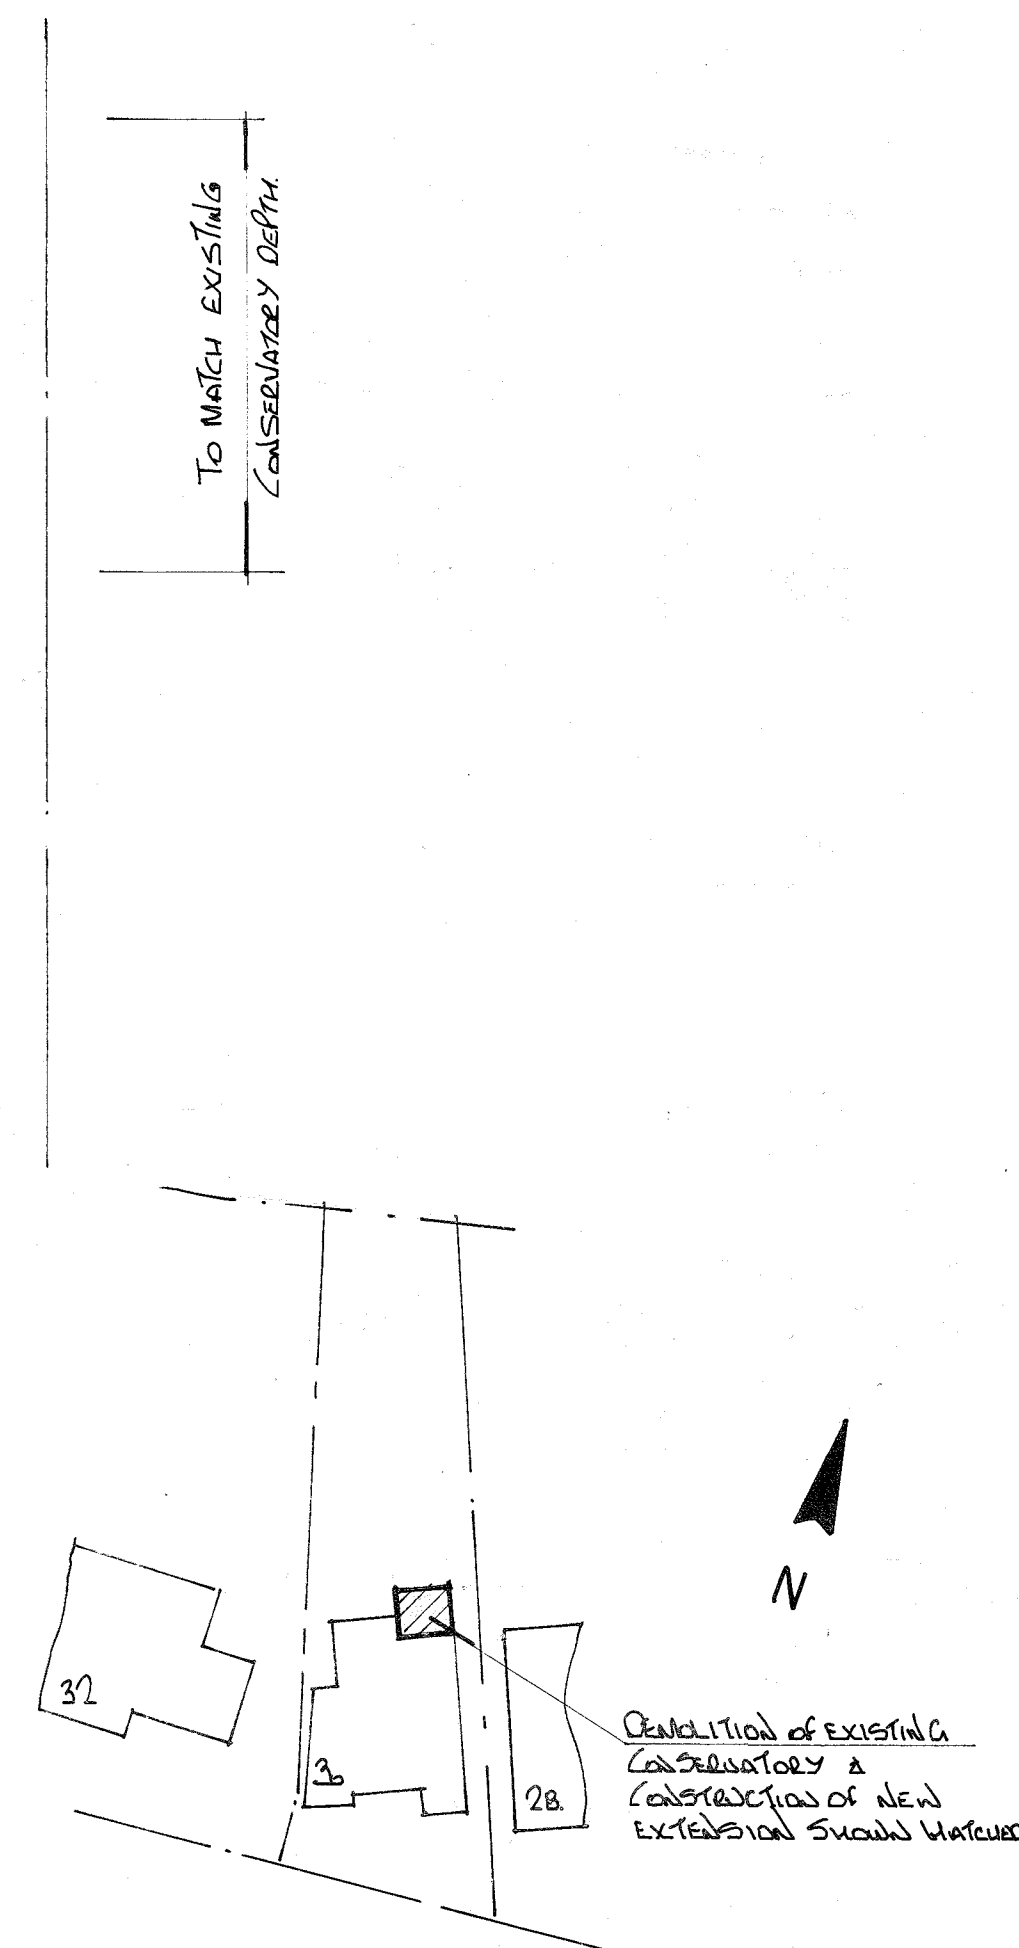

SITE PLAN scale 1:500

NOTES:
All dimensions must be checked on site and not scaled from this drawing.

A	Date	Revisions

©copyright

Pottle & Co Ltd
Planning & Building Consultants

Suite A, 128 Manor Way
Ruislip, Middlesex, HA4 8HR

Tel: 01895 622800
www.pottle.uk.com

Client
MR MRS BISHOP

Job Title
**30 MANOR ROAD
RUISLIP
MIDDX**

Drawing Title
**PROPOSED SINGLE STOREY
REAR EXTENSION (to replace
existing conservatory)**

Scale 1:100, 50, 500

Date October 2013 Drawn by GEL

Drg No. **4313 / 01** Rev.