


NOTES


The Contractor must verify all dimensions at the site before setting out, and report any discrepancies to the Contract Administrator before proceeding.

DO NOT SCALE FROM THIS DRAWING

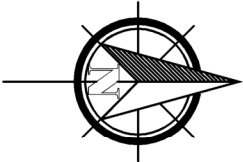

Schedule of Accommodation

- Plot 1: 1 Bed 2P
bungalow @ 75m²
Amenity Area @ 42m²
- Plot 2: 1 Bed 2P
bungalow @ 63m²
Amenity Area @ 48m²
- Parking - 1 space for each
bungalow

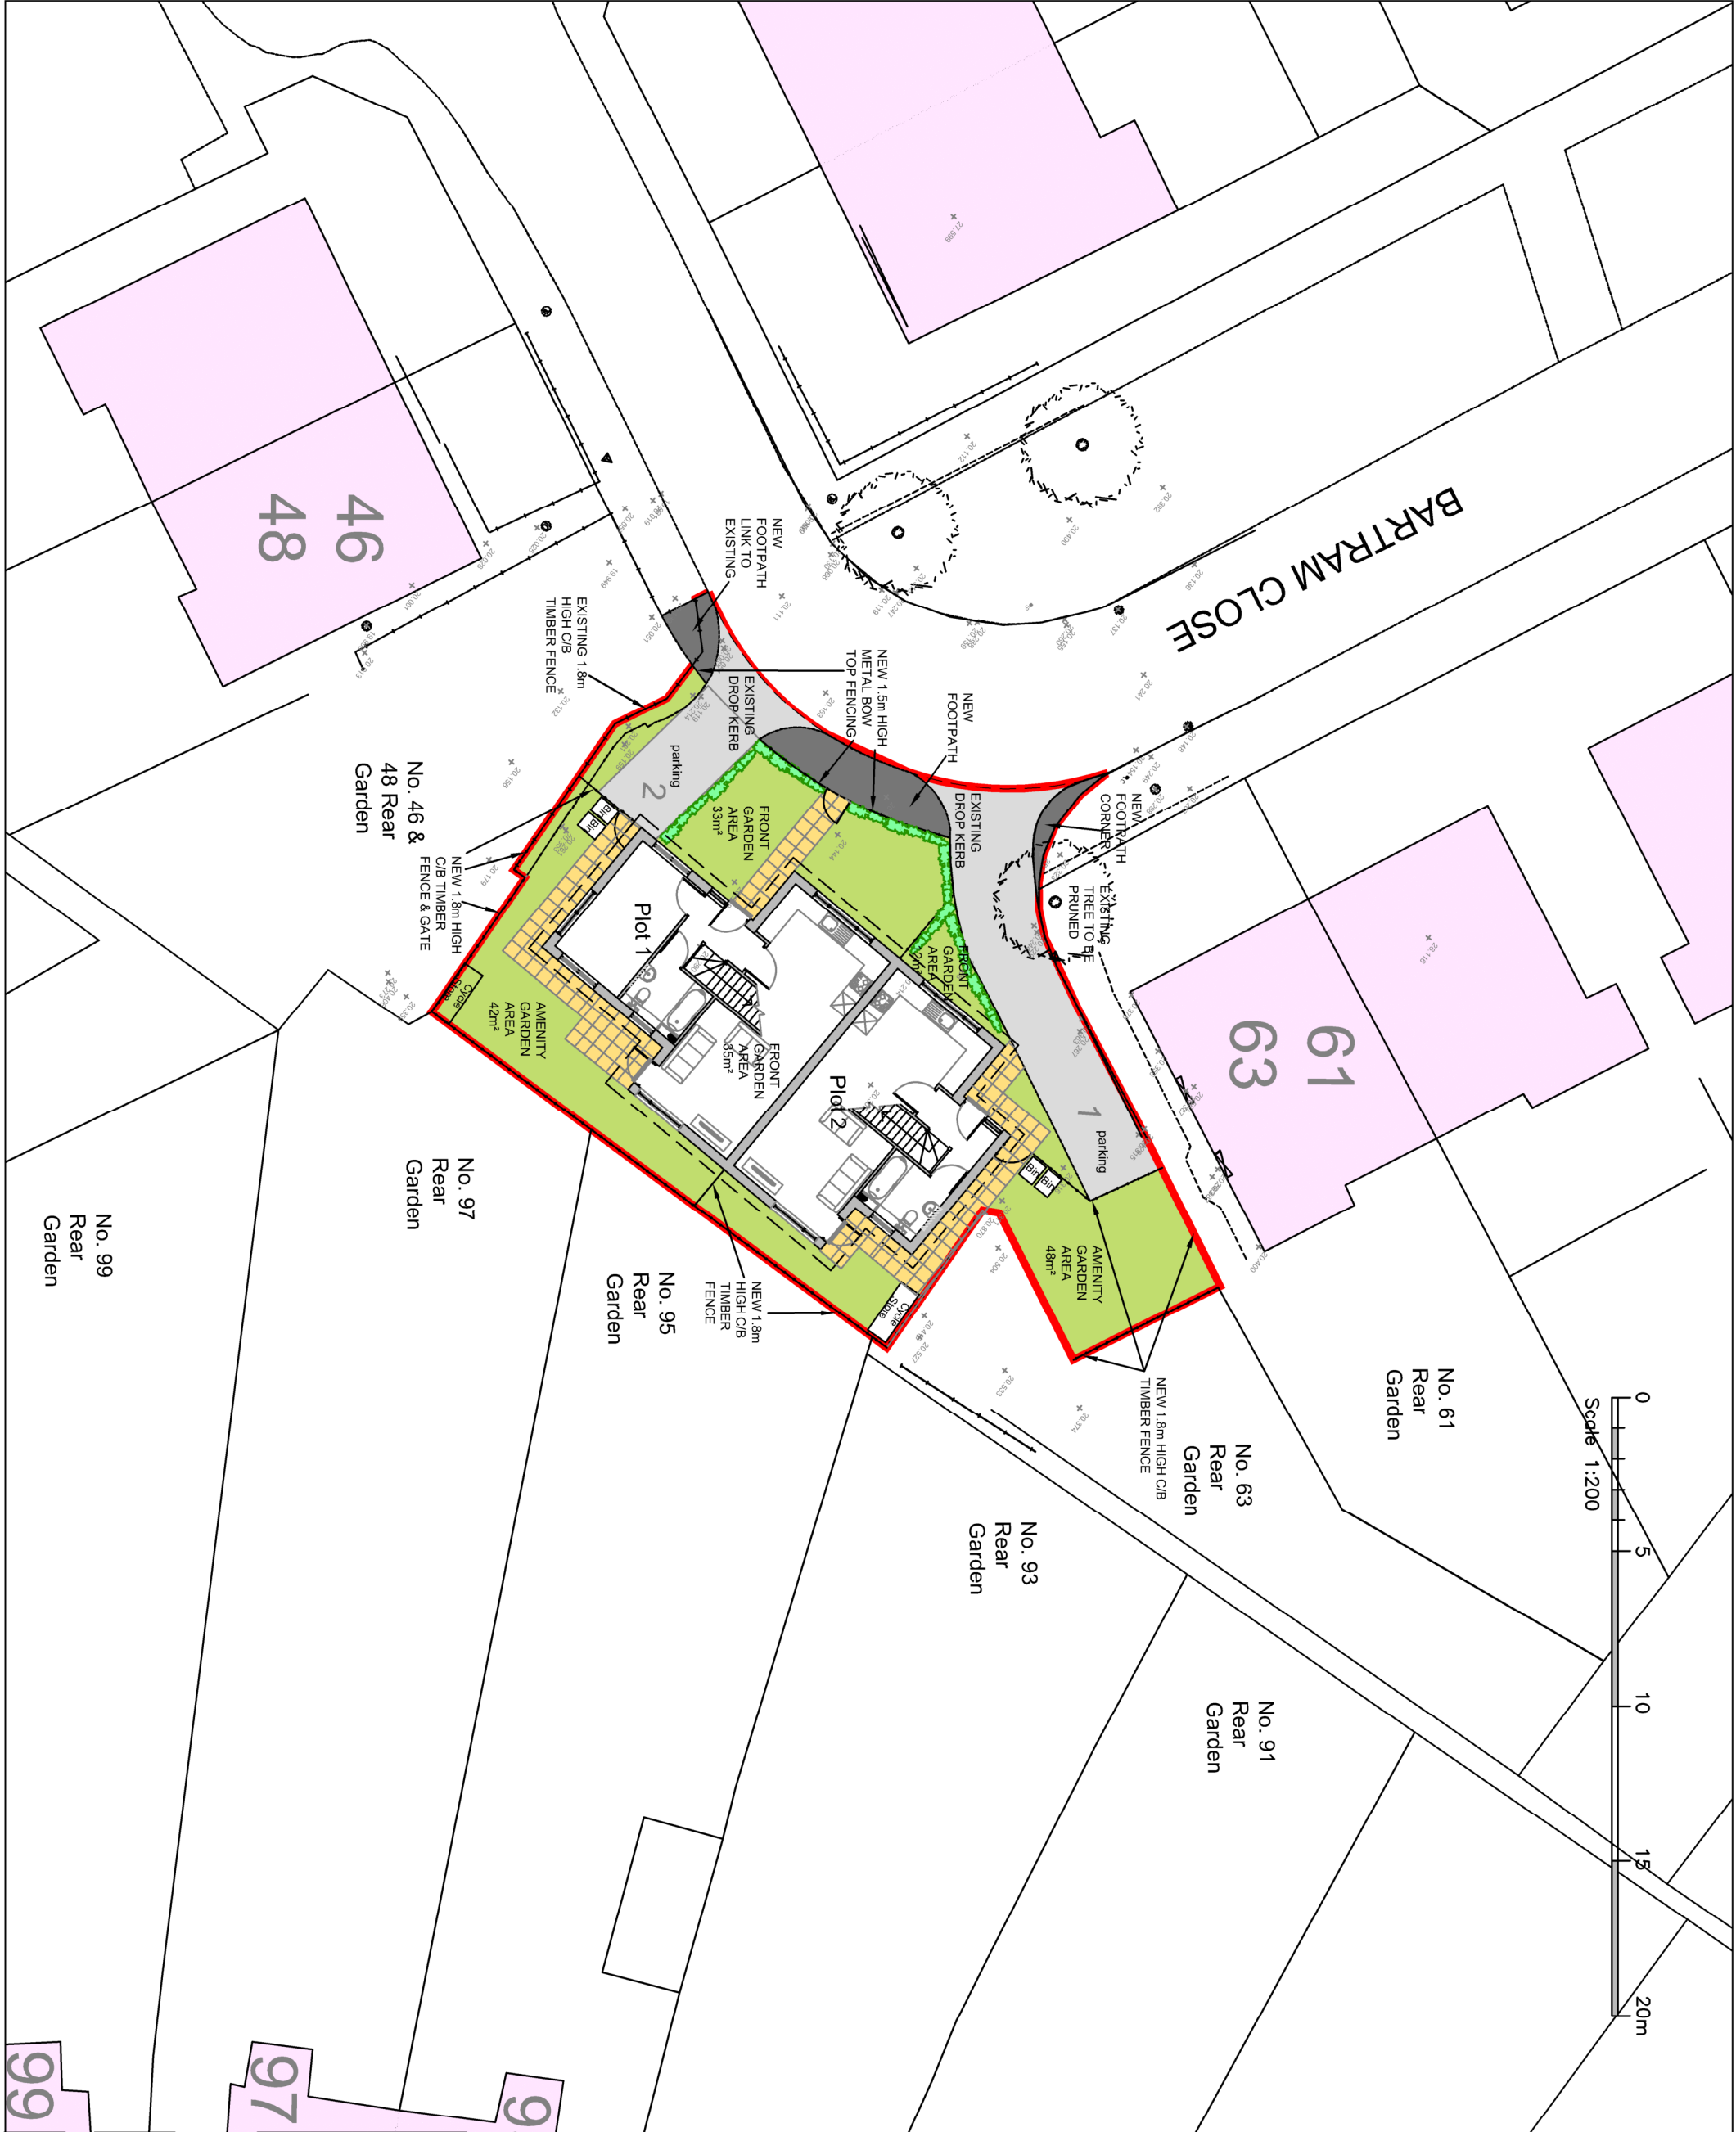

	
HILLINGDON	
LONDON	
RESIDENTS SERVICES, CAPITAL PROGRAMME	
2E/10, CIVIC CENTRE, UXBRIDGE, MIDDLESEX, UB8 1UW	
Tel: 01895 250 111	
Fax: 01895 277 224	

PROJECT	BARTRAM CLOSE
GARAGE SITE	UXBRIDGE, UB8 3AX
DESCRIPTION	PROPOSED SITE PLAN

SCALE	1:200 @ A3	DRAWN BY	ST	CHECKED BY	SV	DATE	NOV 2019	
DRAWING NO.	2015/D167/P/03						REV.	