



- UPVC rainwater gutters & downpipes
- UPVC fascia & Soffit boards
- Fairface brick walls
- Aluminium windows & doors

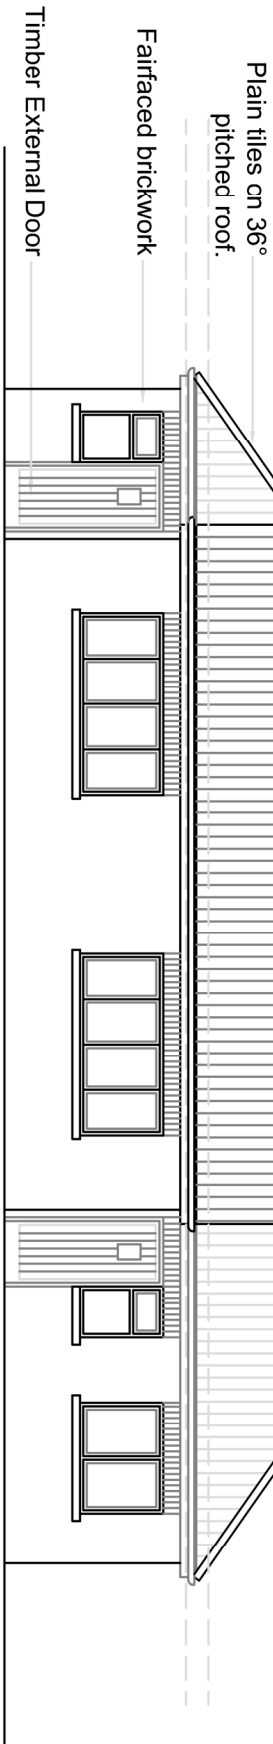


NORTH WEST ELEVATION

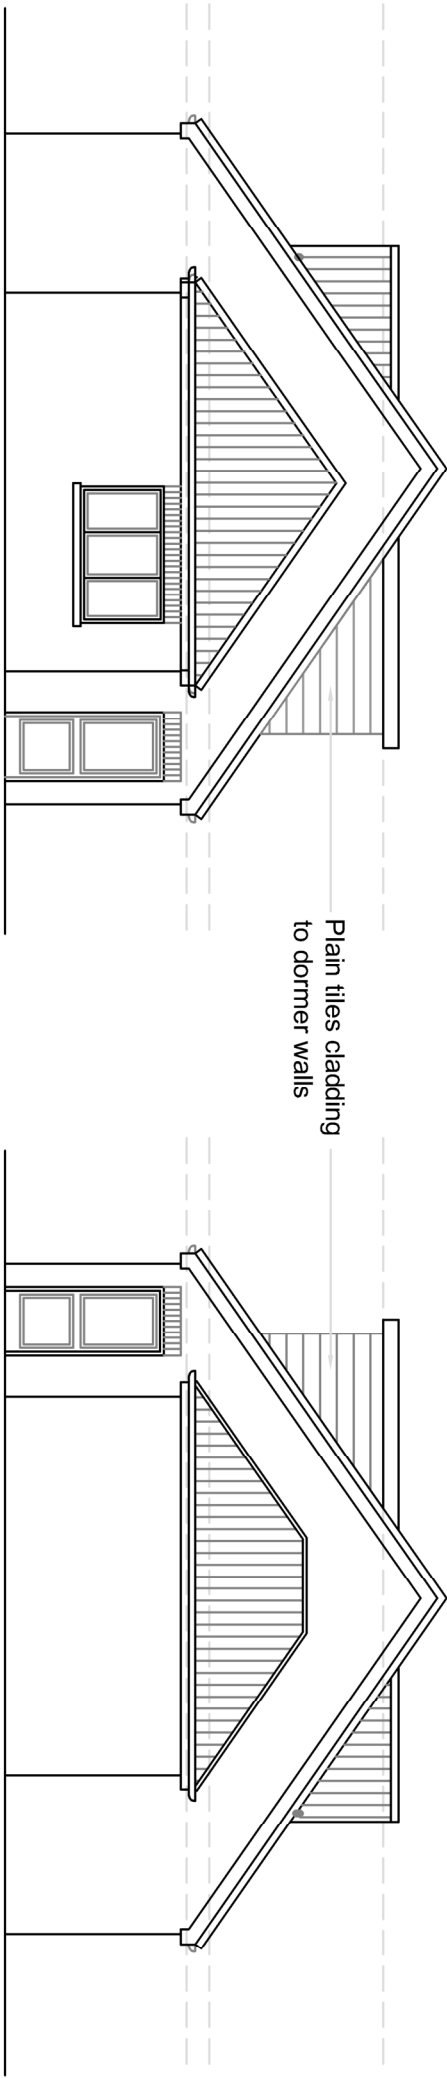


NORTH EAST ELEVATION



SOUTH WEST ELEVATION

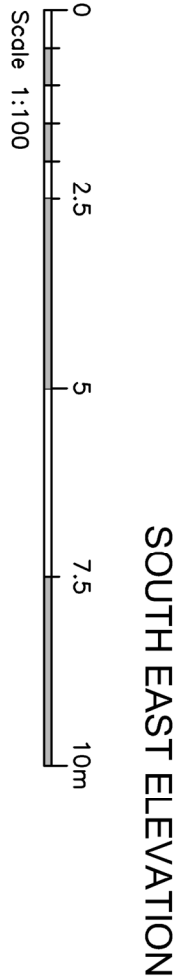

SOUTH EAST ELEVATION

 

Rev	Revision notes	Initials	Date



HILLINGDON
LONDON

RESIDENTS SERVICES, CAPITAL PROGRAMME
2E/10, CIVIC CENTRE, UXBRIDGE, MIDDLESEX, UB8 1UW
Tel: 01895 250 111
Fax: 01895 277 224

PROJECT
BARTRAM CLOSE
GARAGE SITE
UXBRIDGE, UB8 3AX

DESCRIPTION
PROPOSED ELEVATIONS

SCALE 1:100 @ A3	DRAWN BY ST	CHECKED BY SV	DATE NOV 2019
DRAWING NO. 2015/D167/P/05			REV.