



The contractor must verify all dimensions on site before commencing any work or fabrication drawings. If this drawing exceeds the quantities taken in any way Northedge Architecture are to be informed before the work is initiated. Only figured dimensions are to be taken from this drawing. Do not scale off this drawing. Drawings are based on Ordnance Survey and / or existing record drawings - design and drawing content is subject to detailed Site Survey, Structural Survey, Site Investigations, Planning and Statutory Requirements and Approvals. Authorised reproduction from Ordnance Survey Map with permission of the Controller of Her Majesty's Stationery Office. Crown Copyright reserved. Northedge Architecture Copyright.


Drawing Notes:

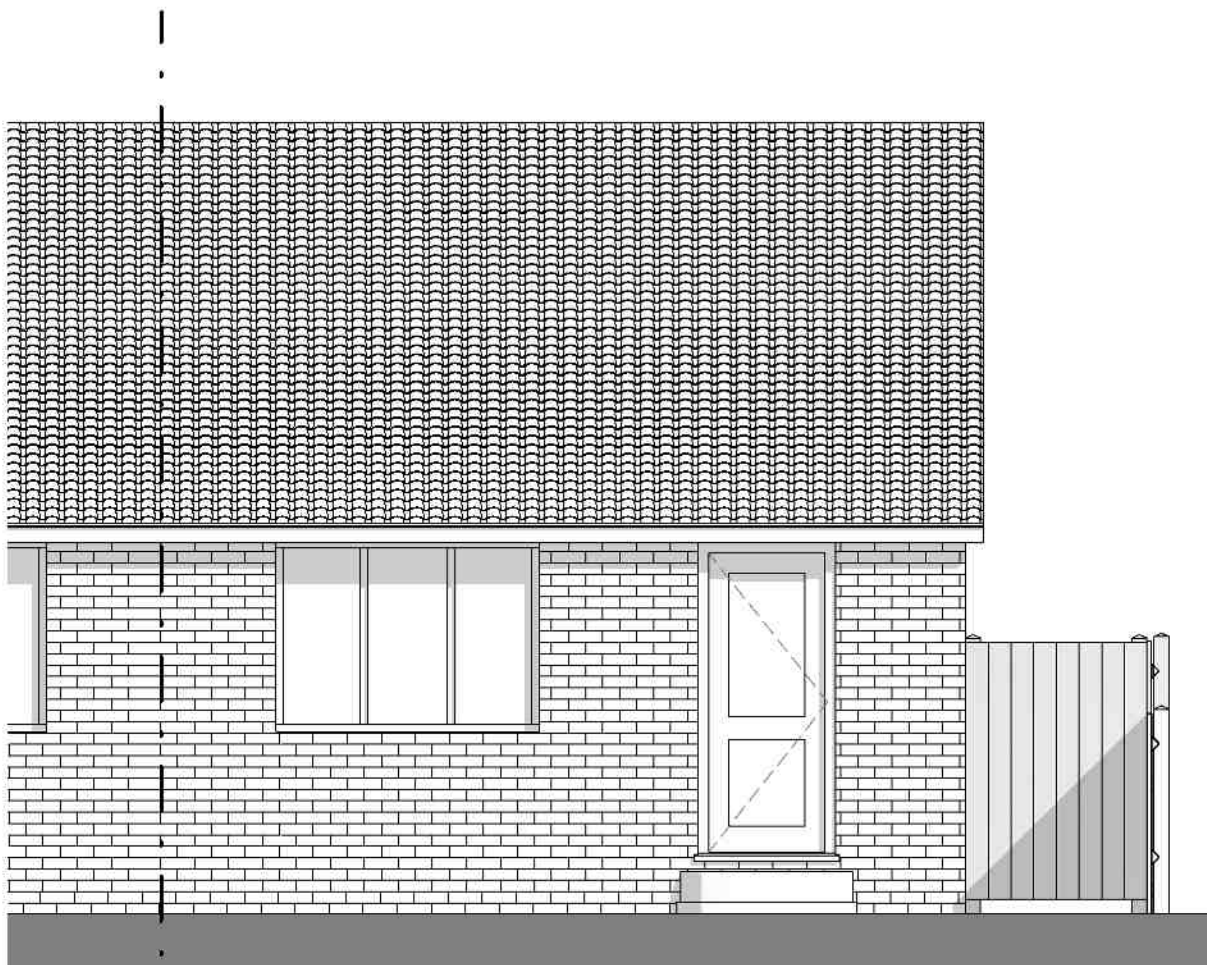

West Elevation
1 : 50

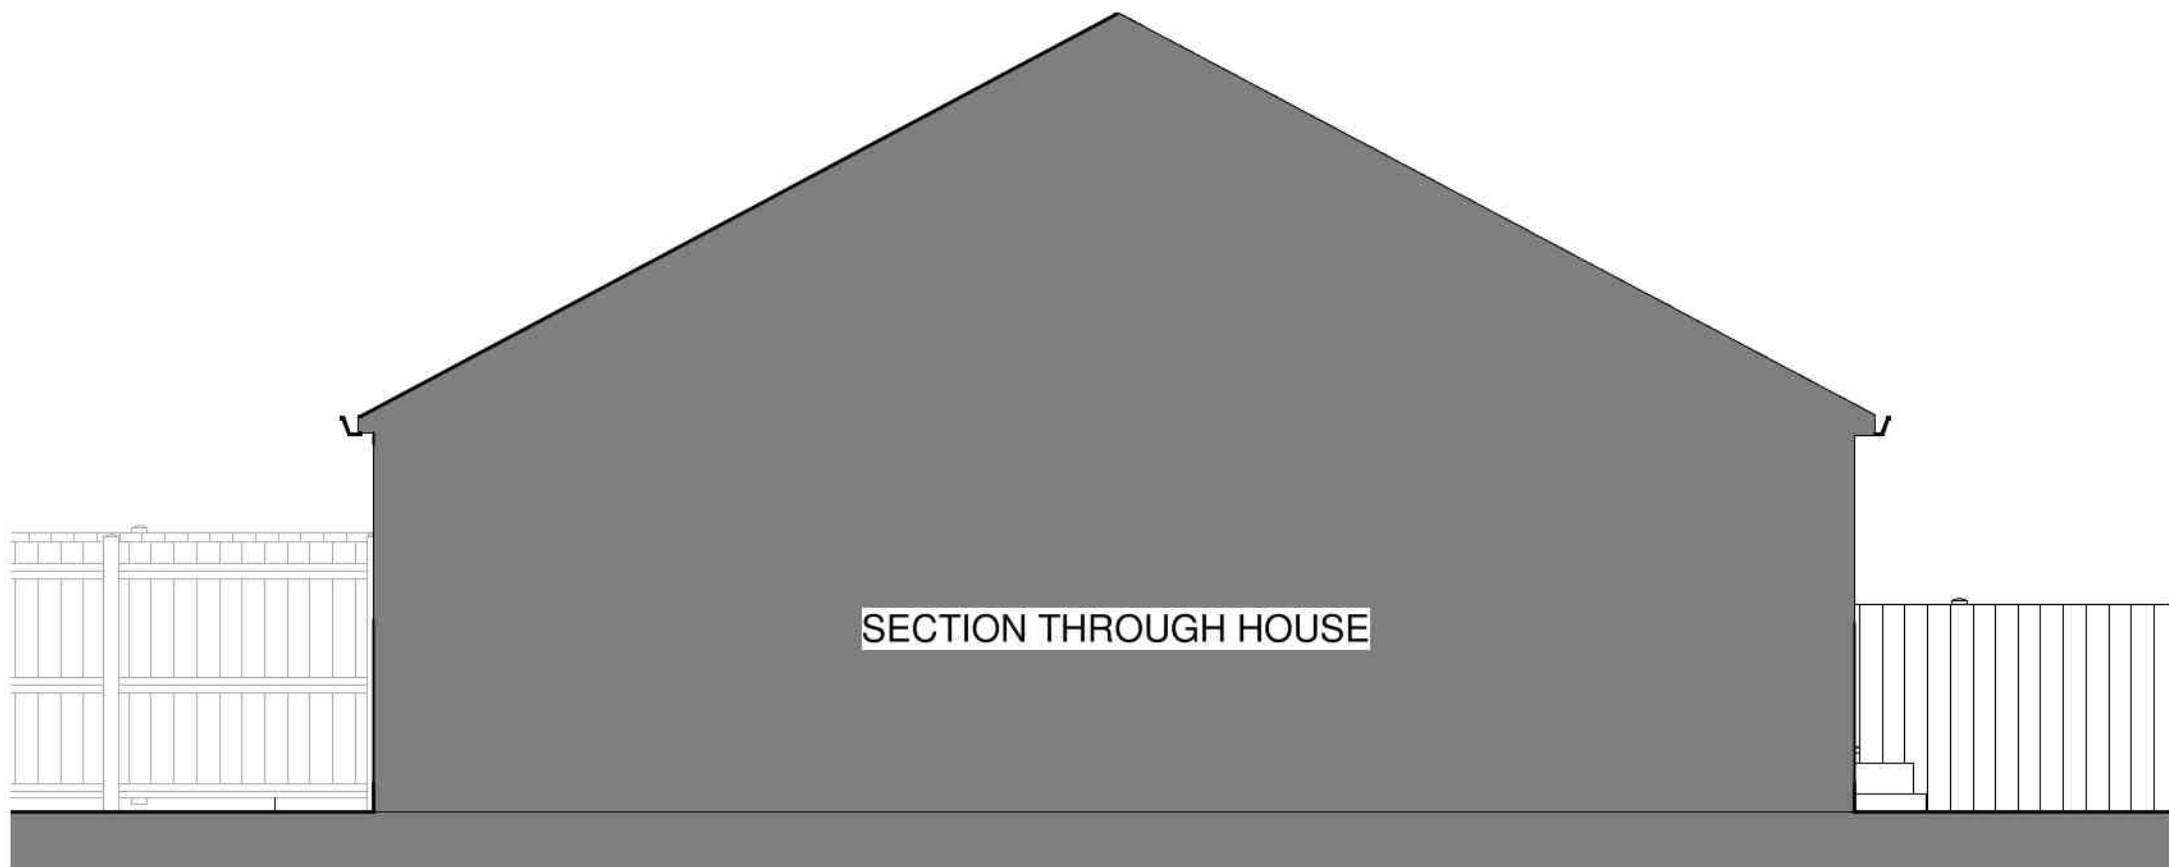

North Elevation
1 : 50

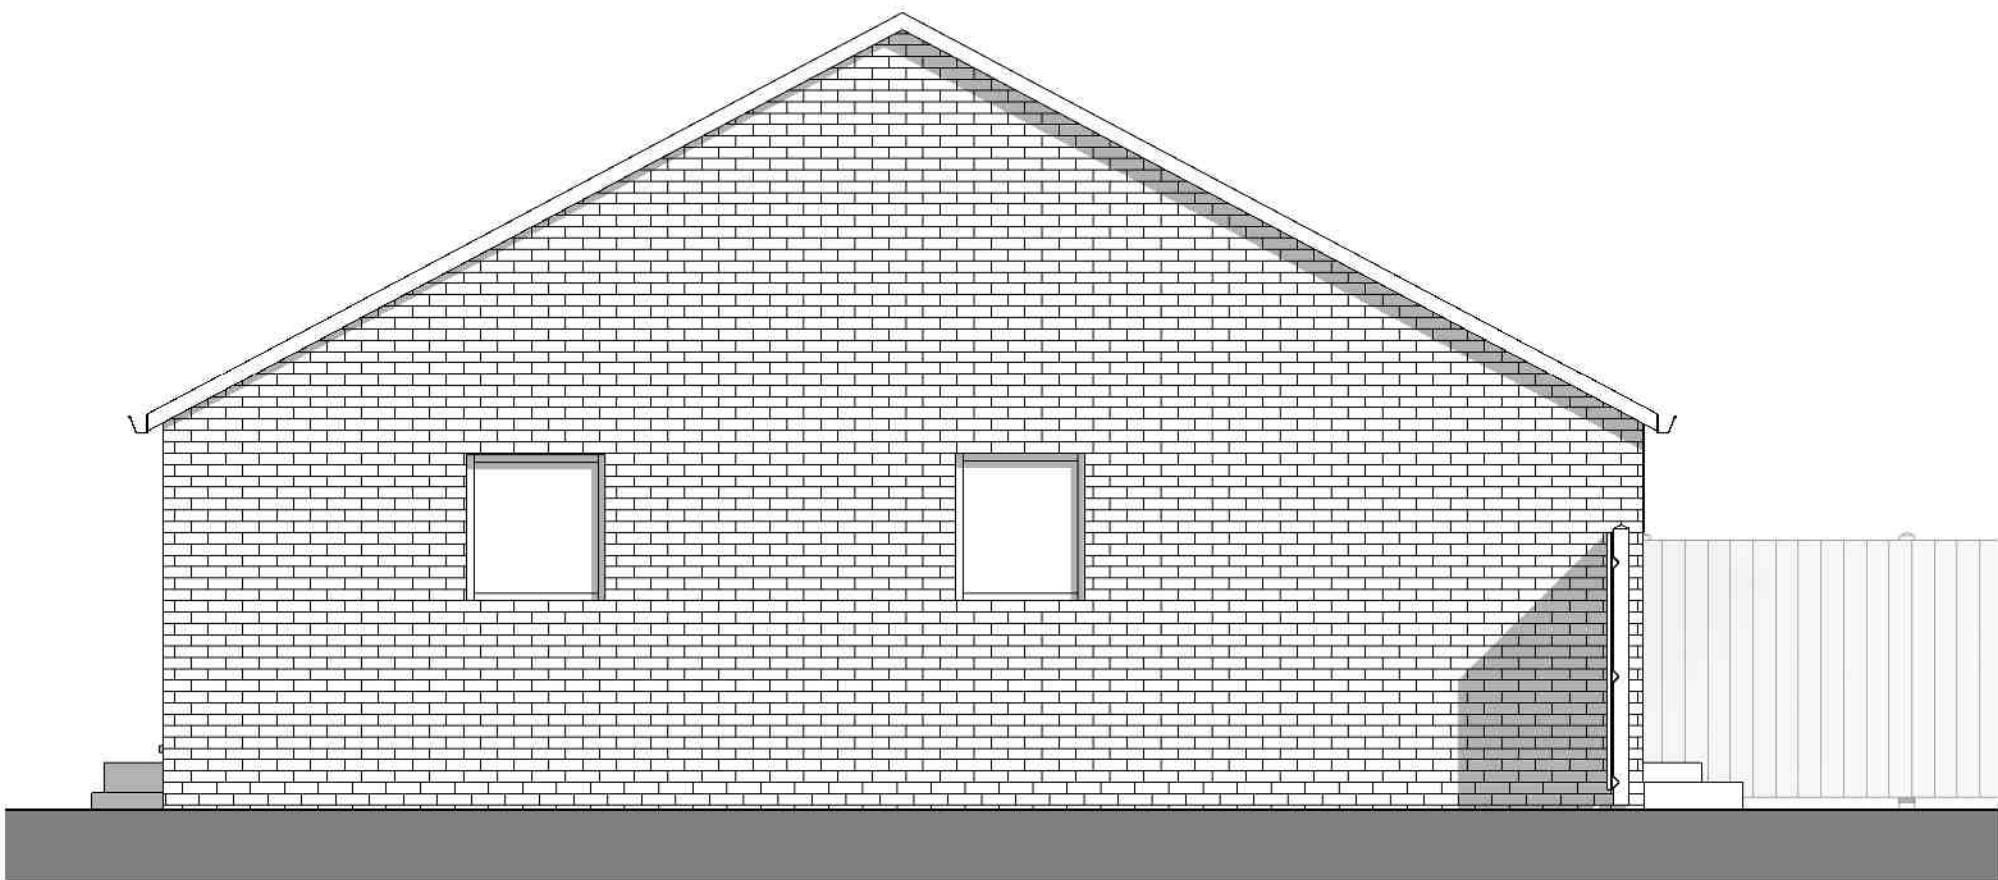

South Elevation
1 : 50



East Elevation
1 : 50

Rev:	Description:	Revised By:	Issue Date:
R1	Initial Issue	—	23.09.19
R2	Scale bar	—	01.12.19

Project:
37 Athol Way,
Hillingdon

Drawing Title:
Existing Elevations

Scale: 1 : 50@A1 Original Issue Date: 20/07/16
Original Drawn By: Author Original Checked by: Checker

Drawing Number: 18-63-00-003 Revision: R2

Reason For Issue:
Concept