


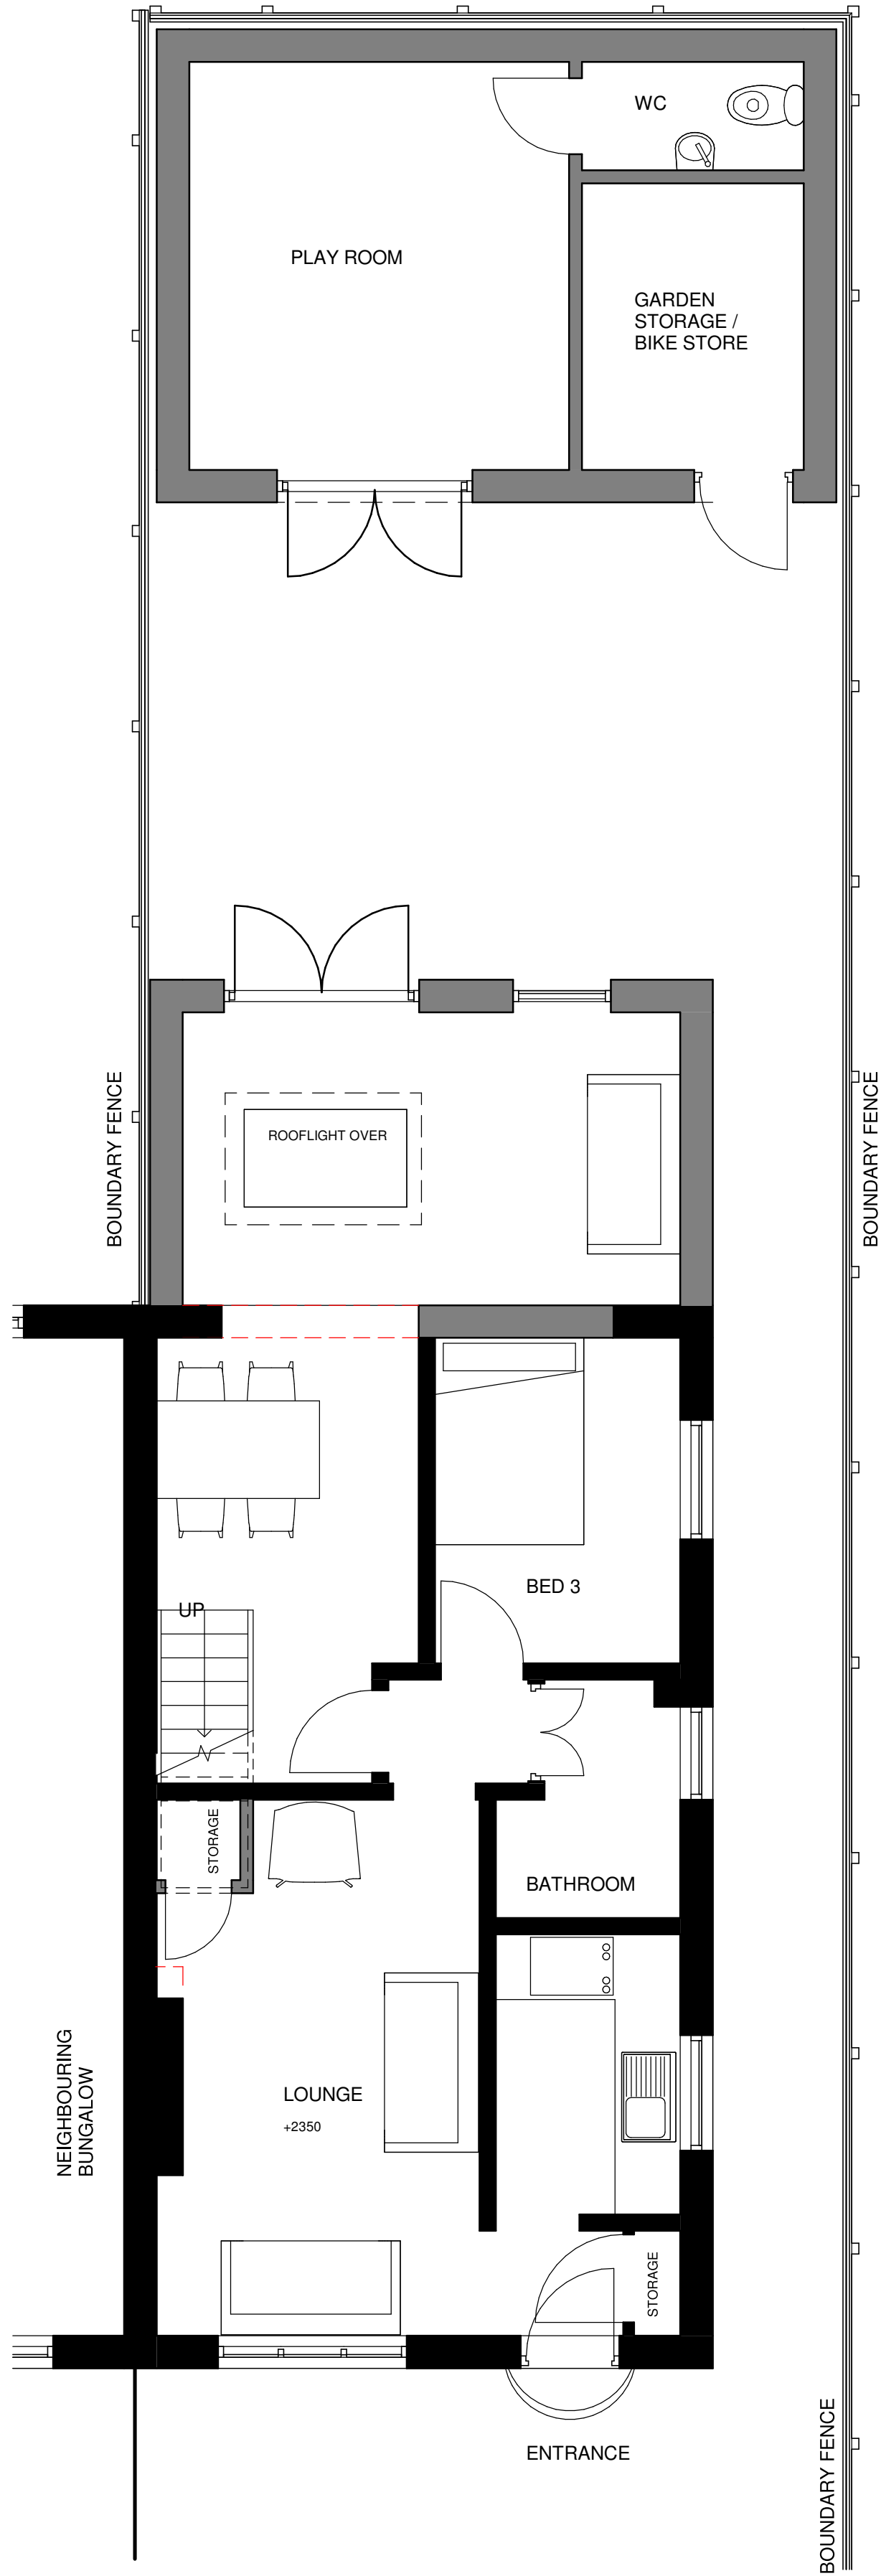


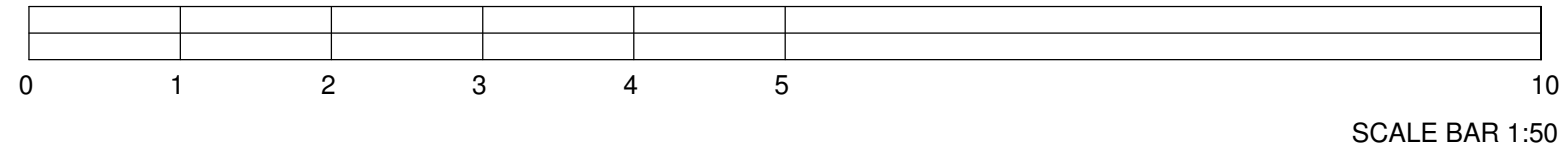

Proposed Ground Floor Plan
1 : 50

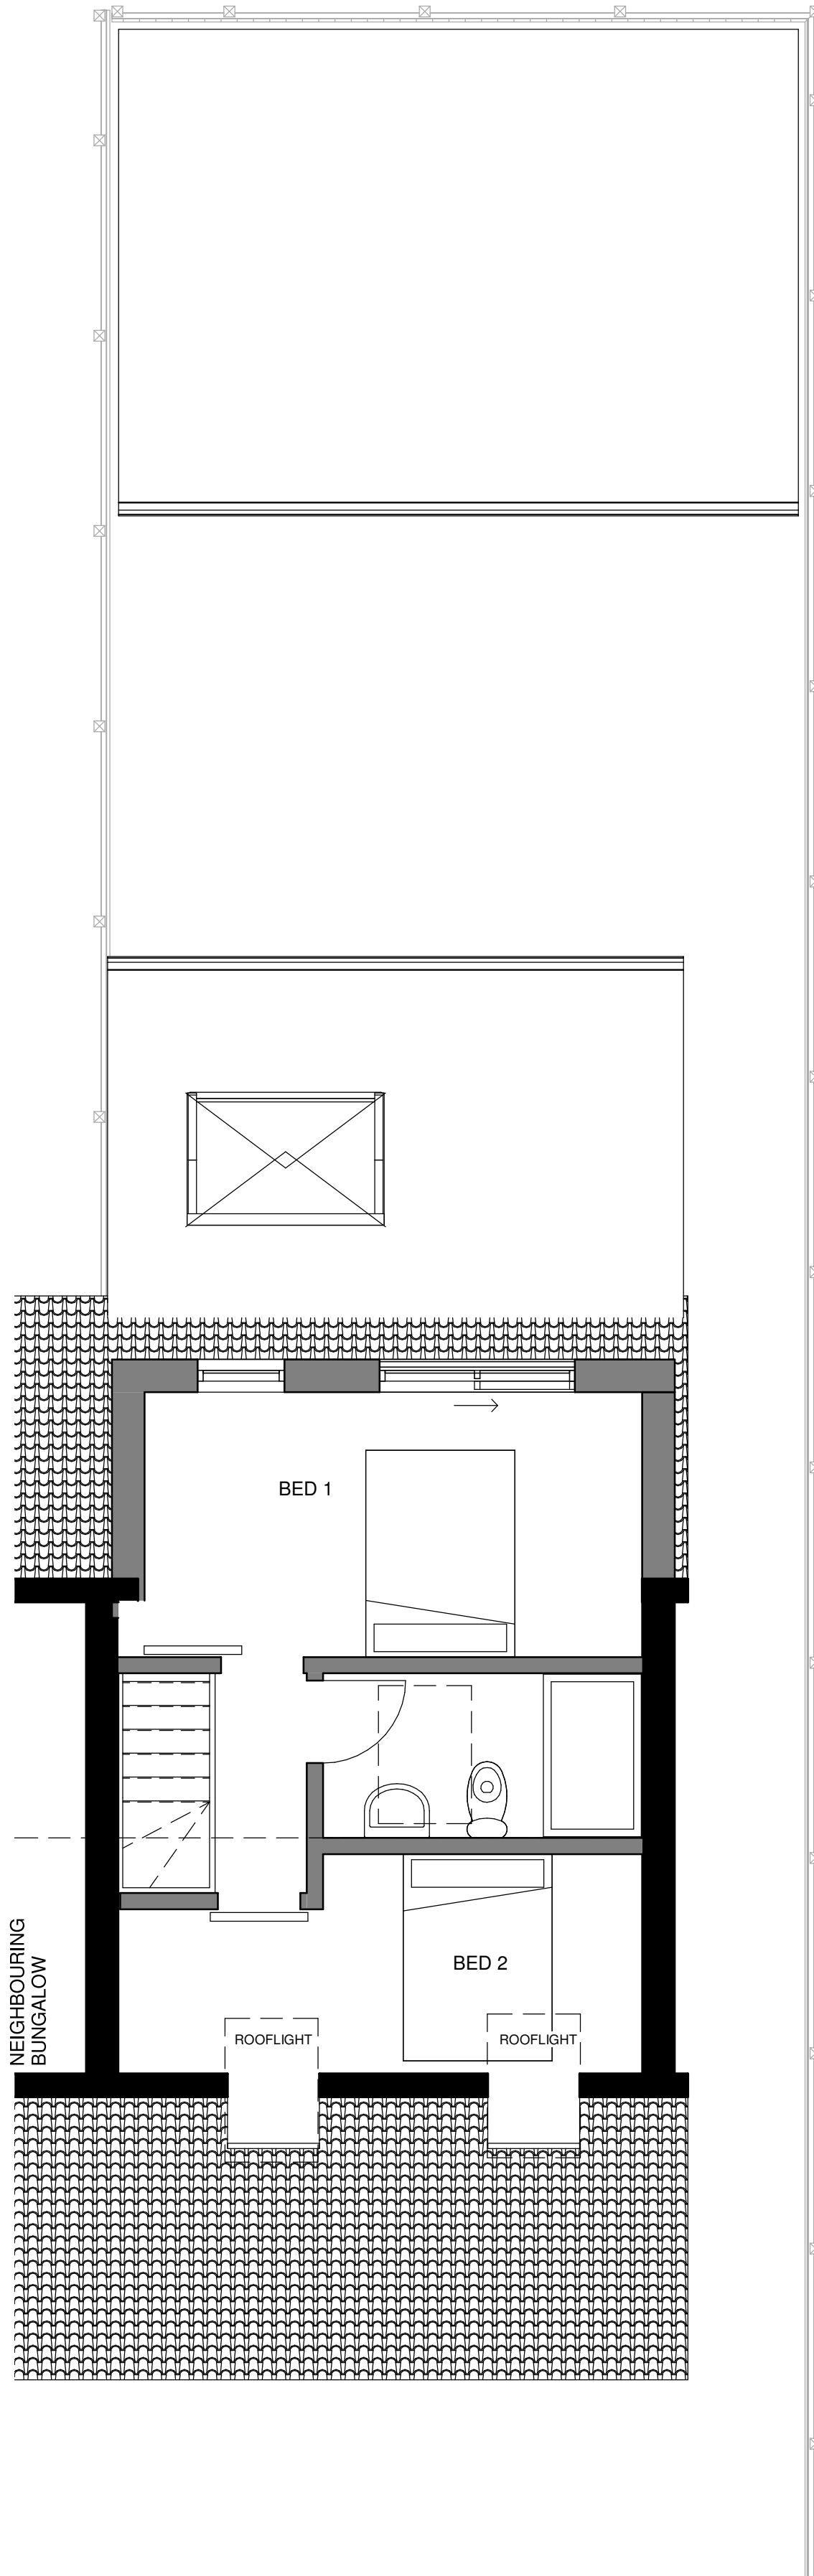

Proposed Loft
1 : 50

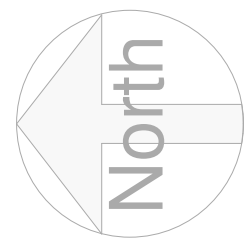

Location Plan
North Point

The contractor must verify all dimensions on site before commencing any work or fabrication drawings. Do not scale off this drawing. Drawings are based on Ordnance Survey and / or existing record drawings - design and drawing content is subject to detailed Site Survey, Structural Survey, Site Investigations, Planning and Statutory Requirements and Approvals. Authorised reproduction from Ordnance Survey Map with permission of the Controller of Her Majesty's Stationery Office. Crown Copyright reserved.

Drawing Notes:

Rev:	Description:	Revised By:	Issue Date:
P1	Updated		16.11.19
P2	Scale bar		01.12.19

Project:
37 Athol Way,
Hillingdon

Drawing Title:
Proposed Ground and Loft Plan

Scale: 1 : 50@A1	Original Issue Date: 20/07/16
Original Drawn By: UA	Original Checked by: CR

Drawing Number: 18-63-20-002	Revision: P2
---------------------------------	-----------------

Reason For Issue:
Concept