




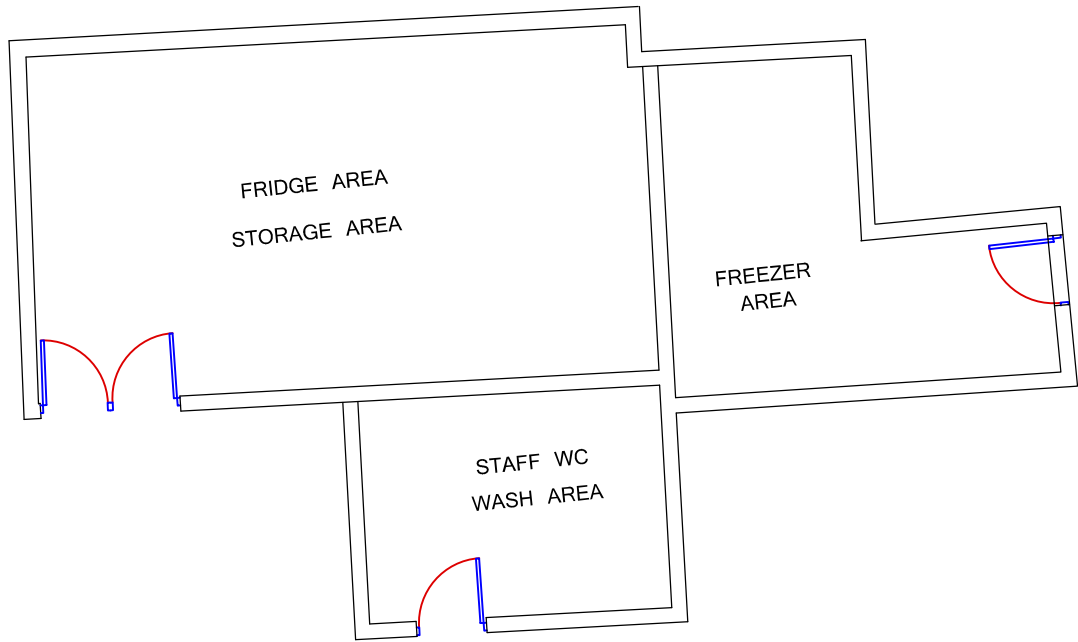


Rear Communal Area/Parking

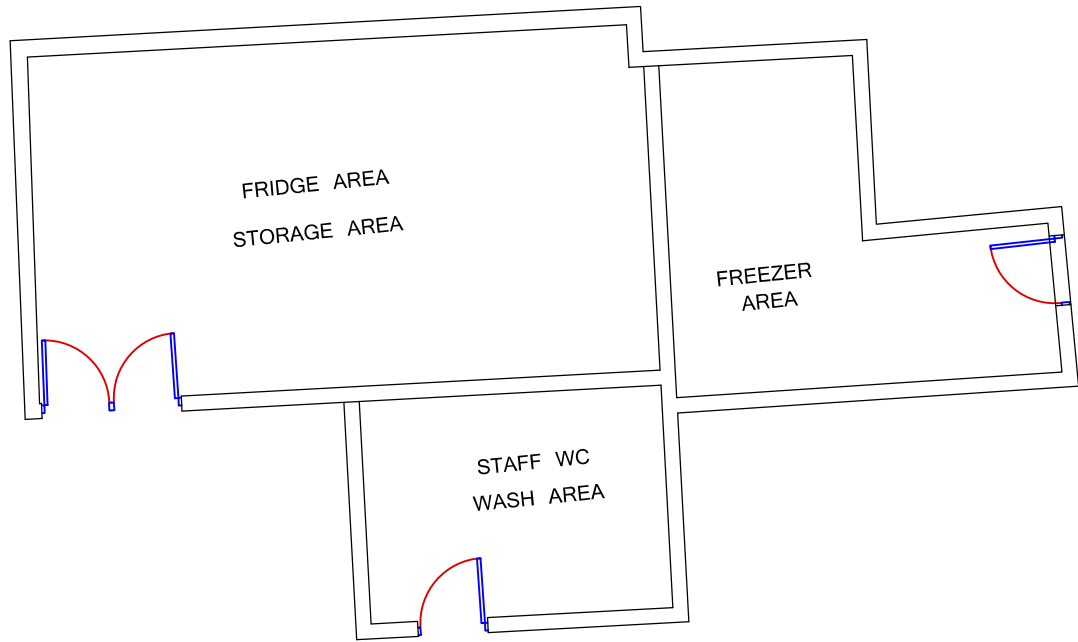

Rear Communal Area/Parking

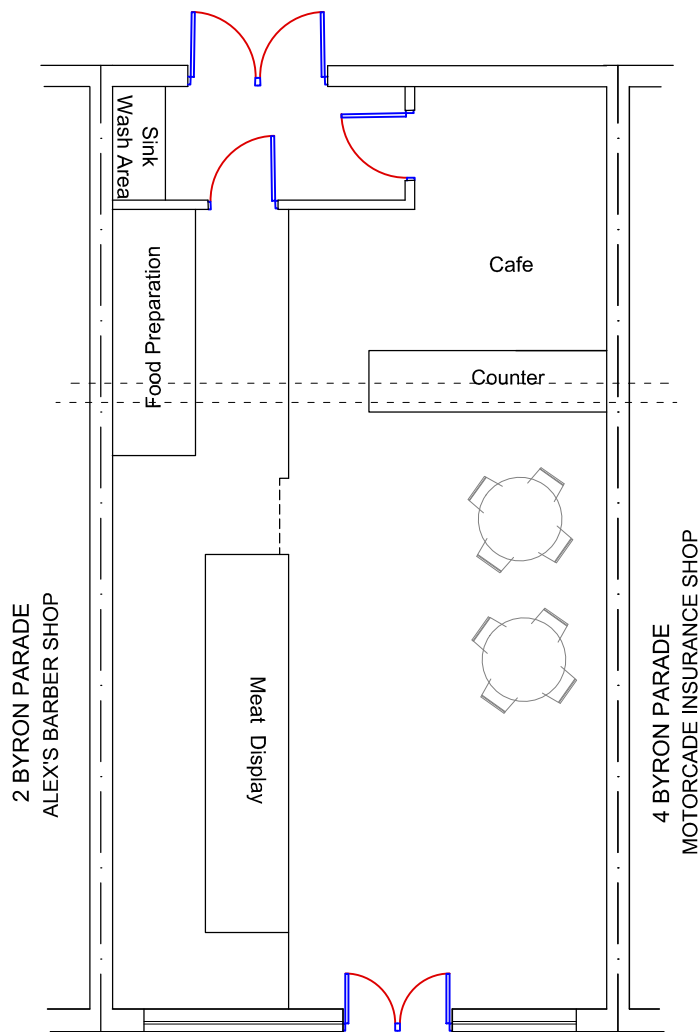

EXISTING GROUND FLOOR PLAN
SCALE 1:100

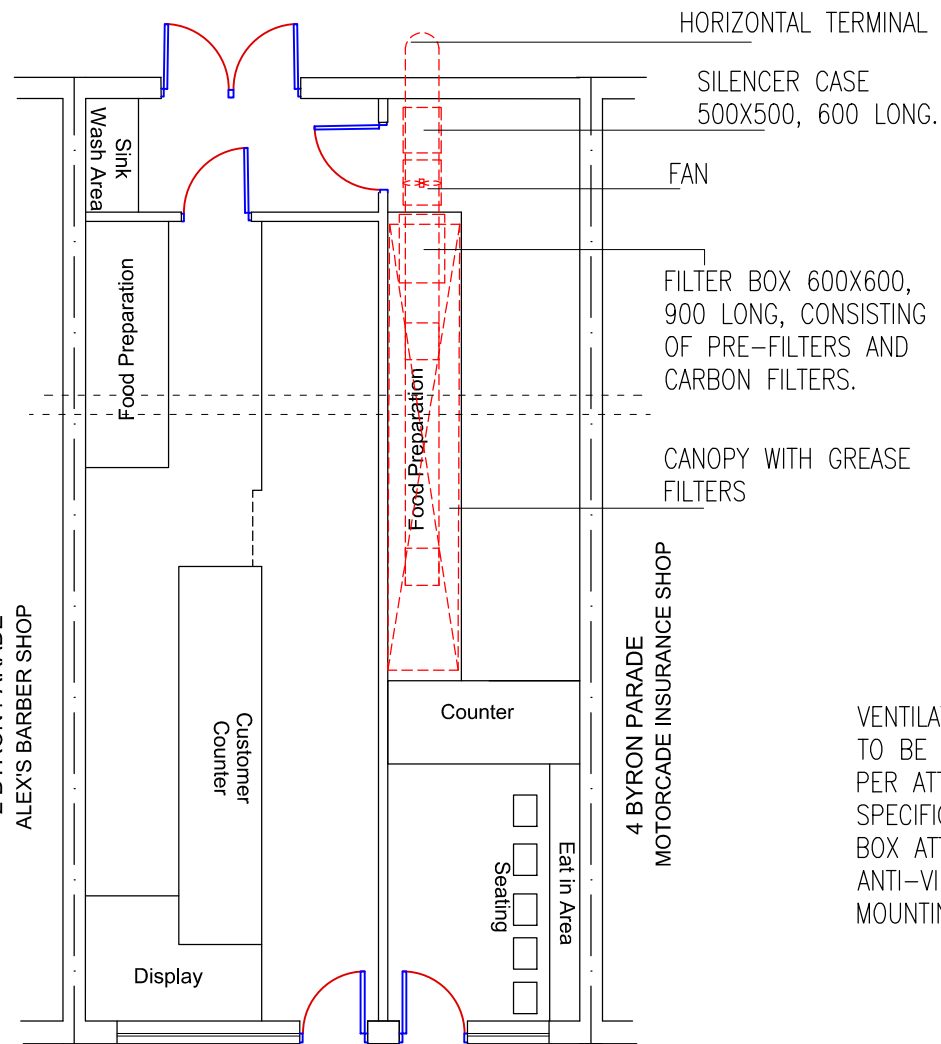

PROPOSED GROUND FLOOR PLAN
SCALE 1:100

Rev.No	DATE	REV. NOTE
CAD REF		

RE-SUBMISSION:

FURTHER CLARIFIED ON SIDE ELEVATIONS, THAT THE LOCATION OF THE PROPOSED HORIZONTAL FLUE /THE TERMINAL DISCHARGE POINT, TO THE NEAREST SENSITIVE NEIGHBOURING RECEPTORS, IS MORE THAN 4 METRES AWAY

Project Title		
Change of use of an existing Shop		
Layout Name		
Floor Plans		
Client	Mr. Muhammad Babar	
Site	3 Byron Parade, Uxbridge Rd, UB10 0LZ.	
Drawn By		Designed By
LT		SA
Drawing No		Revision No
3BP/01		00
Compass	Date	Scale
	10-03-2021	1:100
	Project No	Sheet No
		-
HEAD OFFICE : S A Design & Management saud_ahmad67@outlook.com Phone : 0044 7930880404		
THIS DRAWING IS A COPYRIGHT OF S A DESIGN & MANAGEMENT LTD AND MUST NOT BE DUPLICATED OR REPRODUCED WITHOUT PERMISSION FROM THE COMPANY.		

