

PROJECT

Hilton Garden Inn
Heathrow
Eastern Perimeter Road, Hatton,
Hounslow
TW6 2SQ


CLIENT

Pandox AB



EAST ELEVATION.

Existing Front Elevation

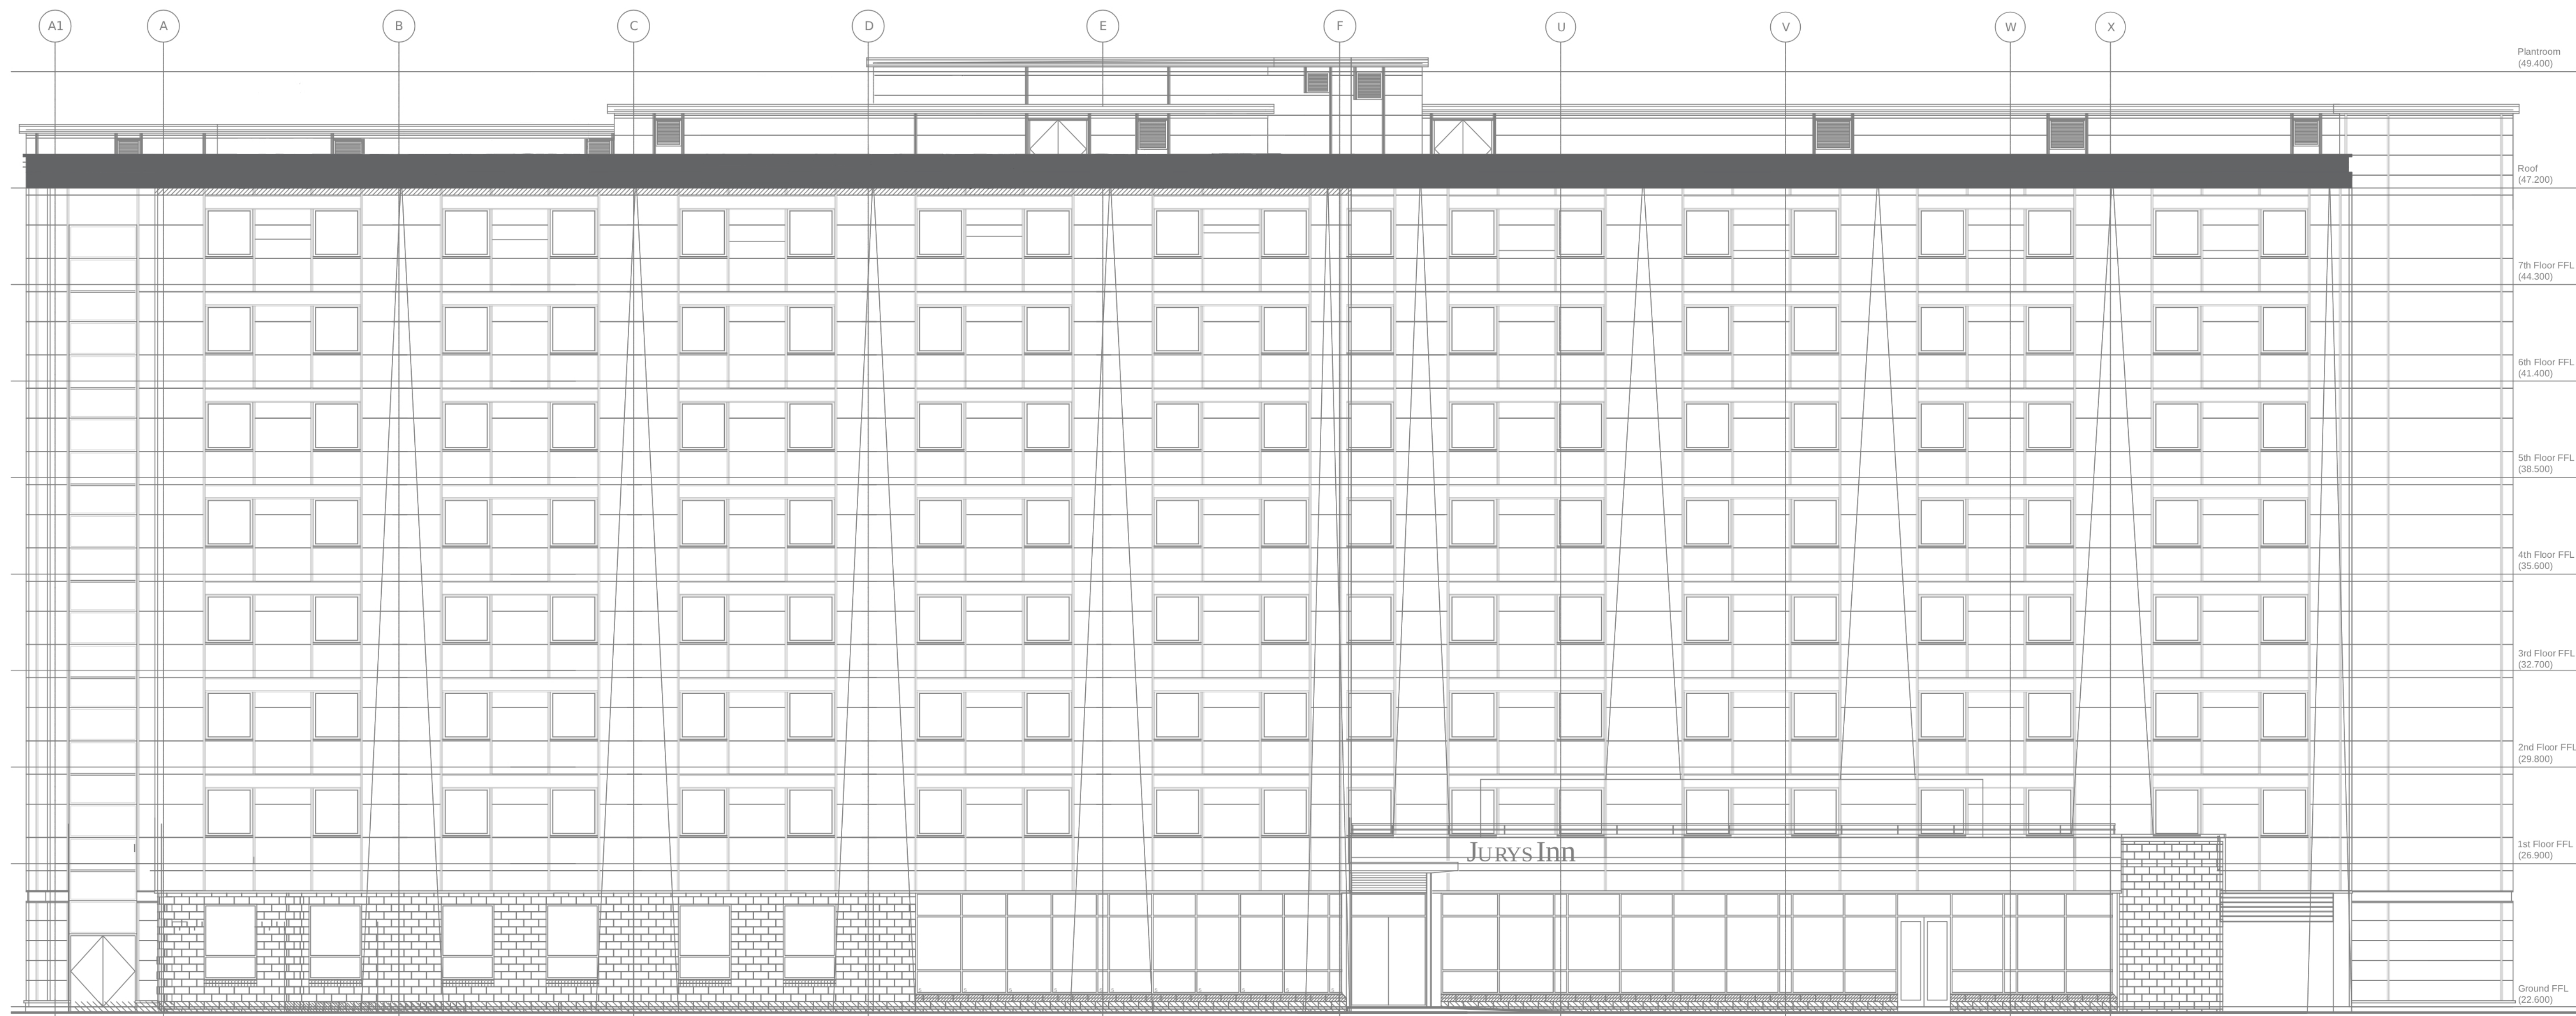


SOUTH ELEVATION.



ISSUE/REVISION

VR	DATE	DESCRIPTION

KEY PLAN

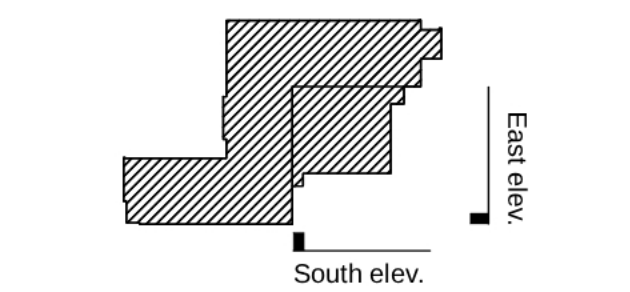

PROJECT NUMBER
26-003-HGIH

SHEET TITLE
Planning Application
Existing Elevation

SHEET NUMBER
26-003-HGIH 001