

PROJECT

Hilton Garden Inn
Heathrow


Eastern Perimeter Road, Hatton,
Hounslow
TW6 2SQ

CLIENT


Pandex AB



EAST ELEVATION.

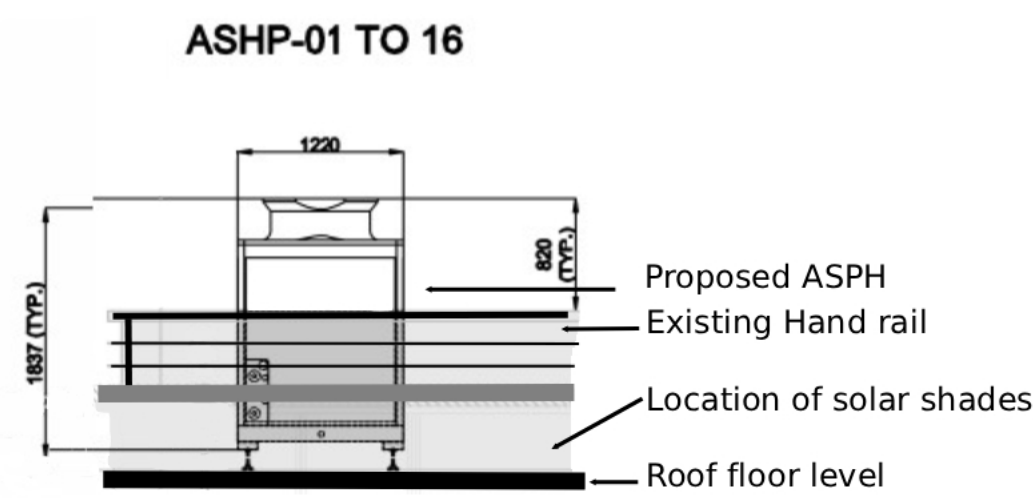

Existing Front Elevation

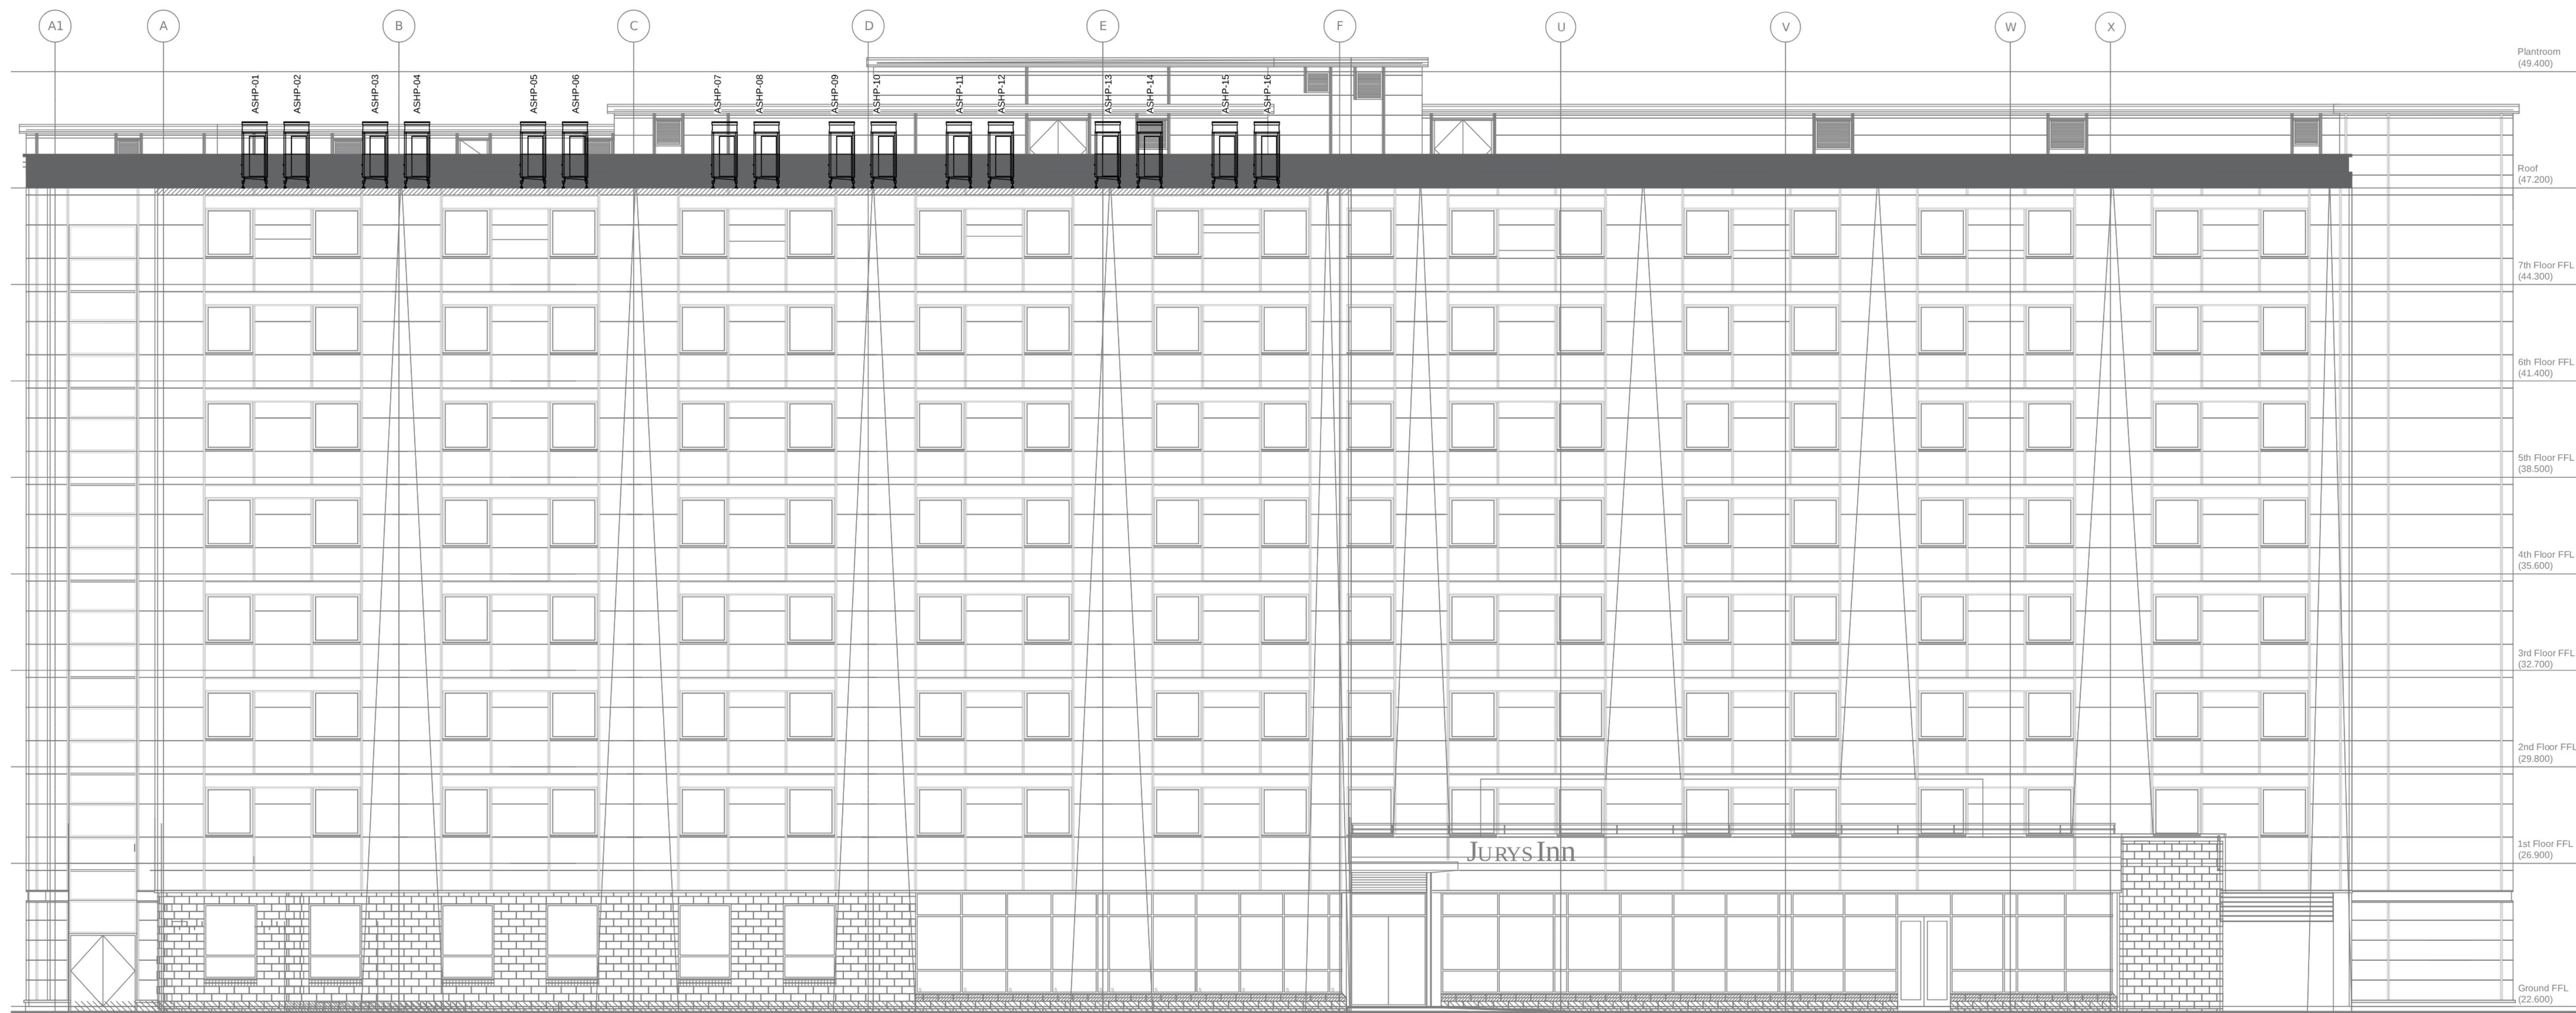


SOUTH ELEVATION.



ISSUE/REVISION

VR	DATE	DESCRIPTION

KEY PLAN

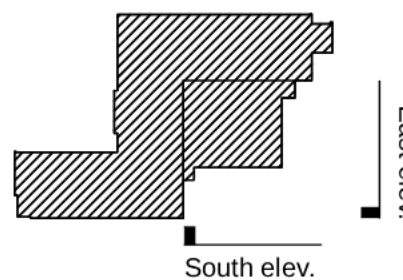

PROJECT NUMBER
26-003-HGIH

SHEET TITLE
Planning Application
Proposed Elevations

SHEET NUMBER
26-003-HGIH 003