

 


NOTES

The Contractor must verify all dimensions at the site before setting out. Any discrepancies must be reported to the Contract Administrator before proceeding.
DO NOT SCALE FROM THIS DRAWING

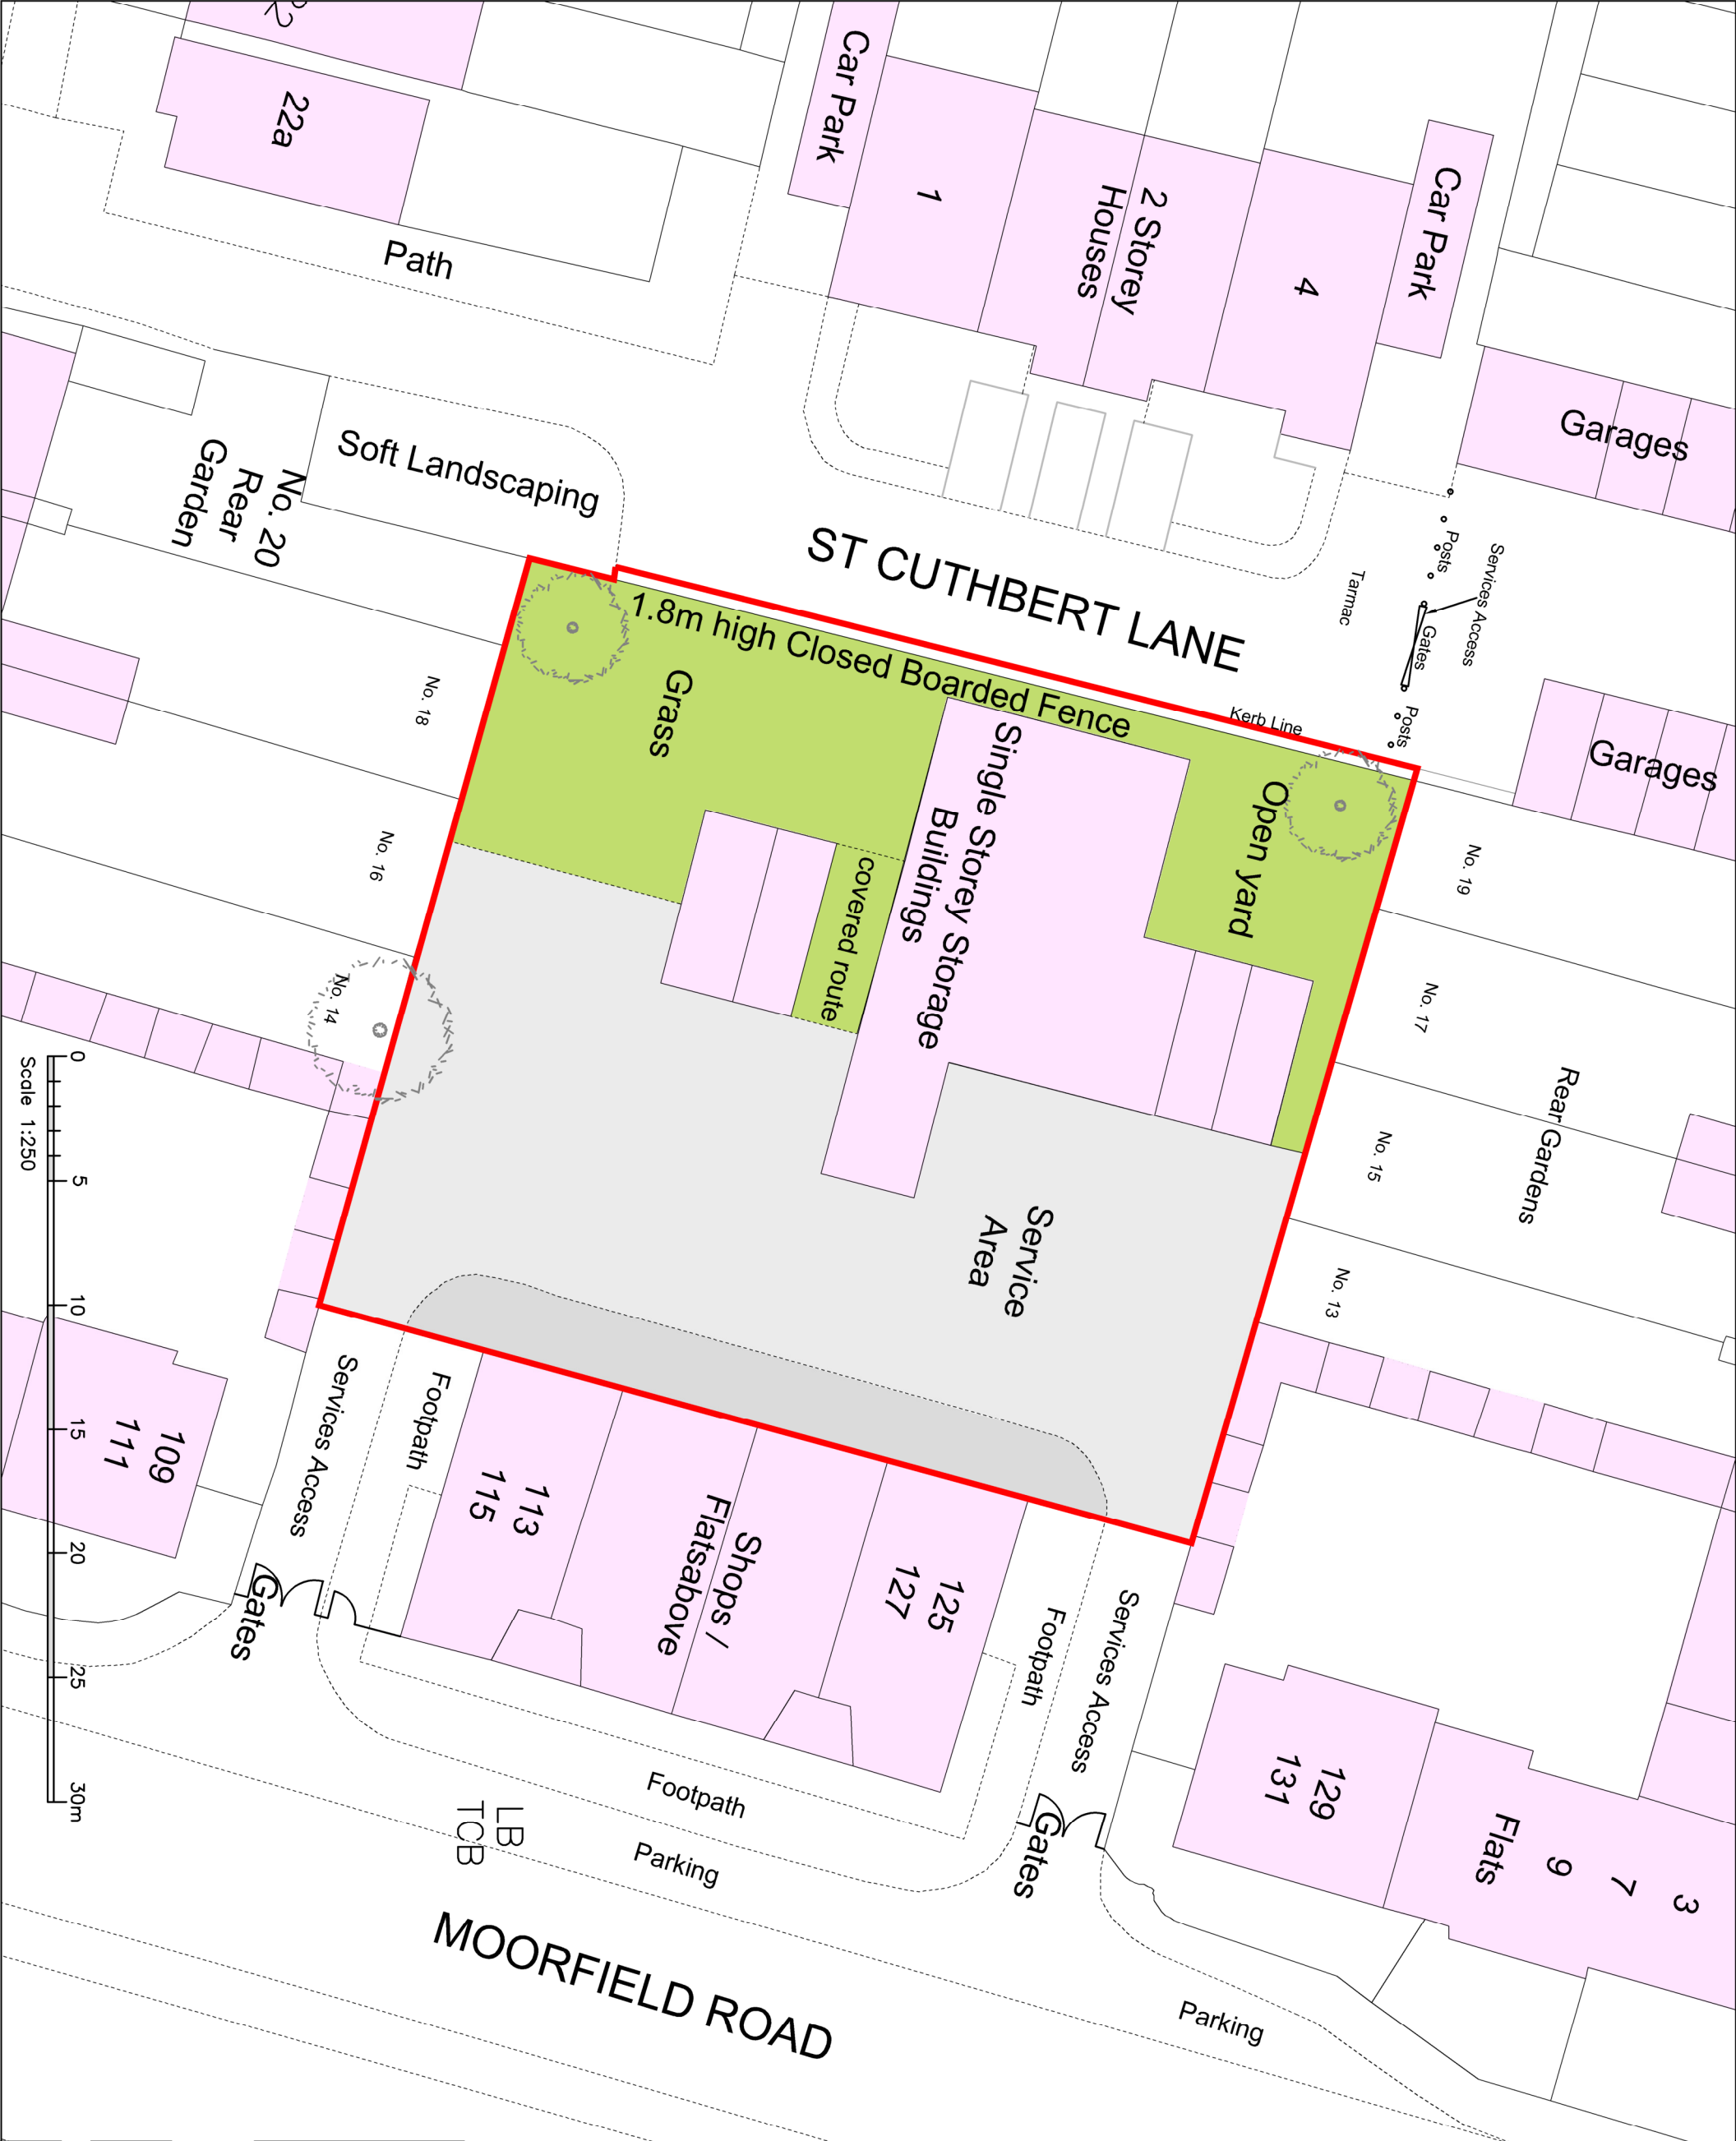

Rev	Revision notes	Initials	Date
-	-	-	-

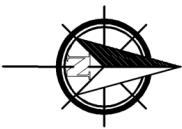

HILLINGDON
LONDON

RESIDENTS SERVICES
CORPORATE PROPERTY & CONSTRUCTION GROUP
2E/10, CIVIC CENTRE, UXBRIDGE, MIDDLESEX, UB8 3JW
Tel: 01895 250 111 Fax: 01895 277 224

PROJECT
LAND REAR OF 113-127 MOORFIELD ROAD,
COWLEY,
UXBRIDGE, UB8 3SH

DESCRIPTION
EXISTING SITE PLAN

SCALE	DRAWN BY	CHECKED BY	DATE
1:250 @ A3	SAM	SV	NOV 2019

DRAWING NO.
2019/D/164/P/02