



NOTES

The Contractor must verify all dimensions at the site before setting out. Any discrepancies must be reported to the Contract Administrator before proceeding.

DO NOT SCALE FROM THIS DRAWING

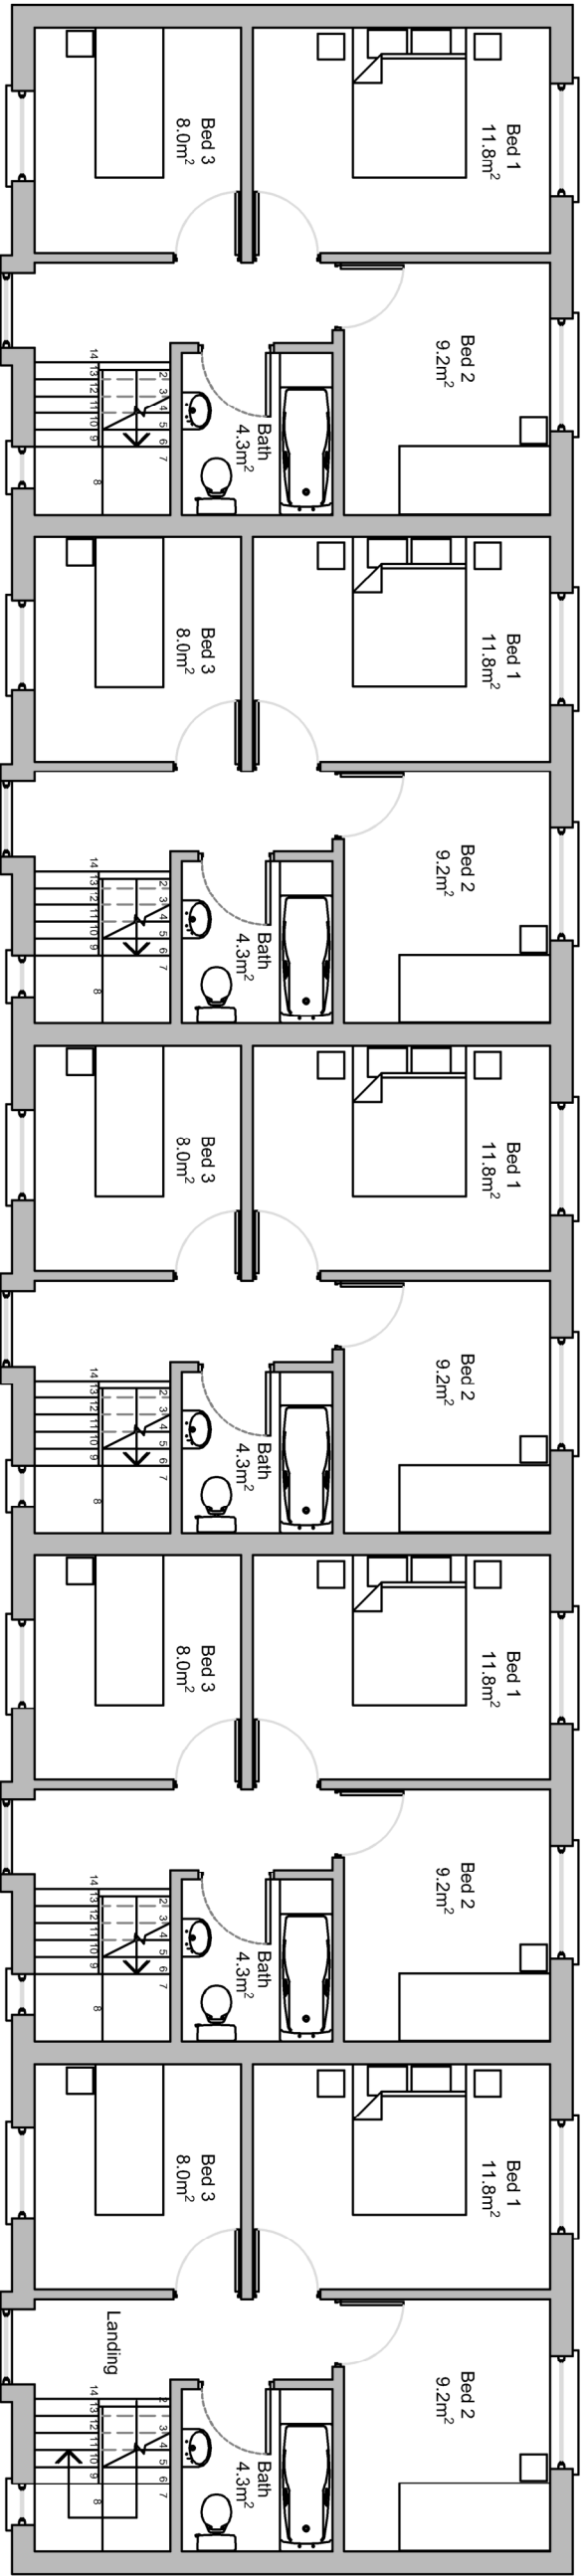


FIRST FLOOR PLAN

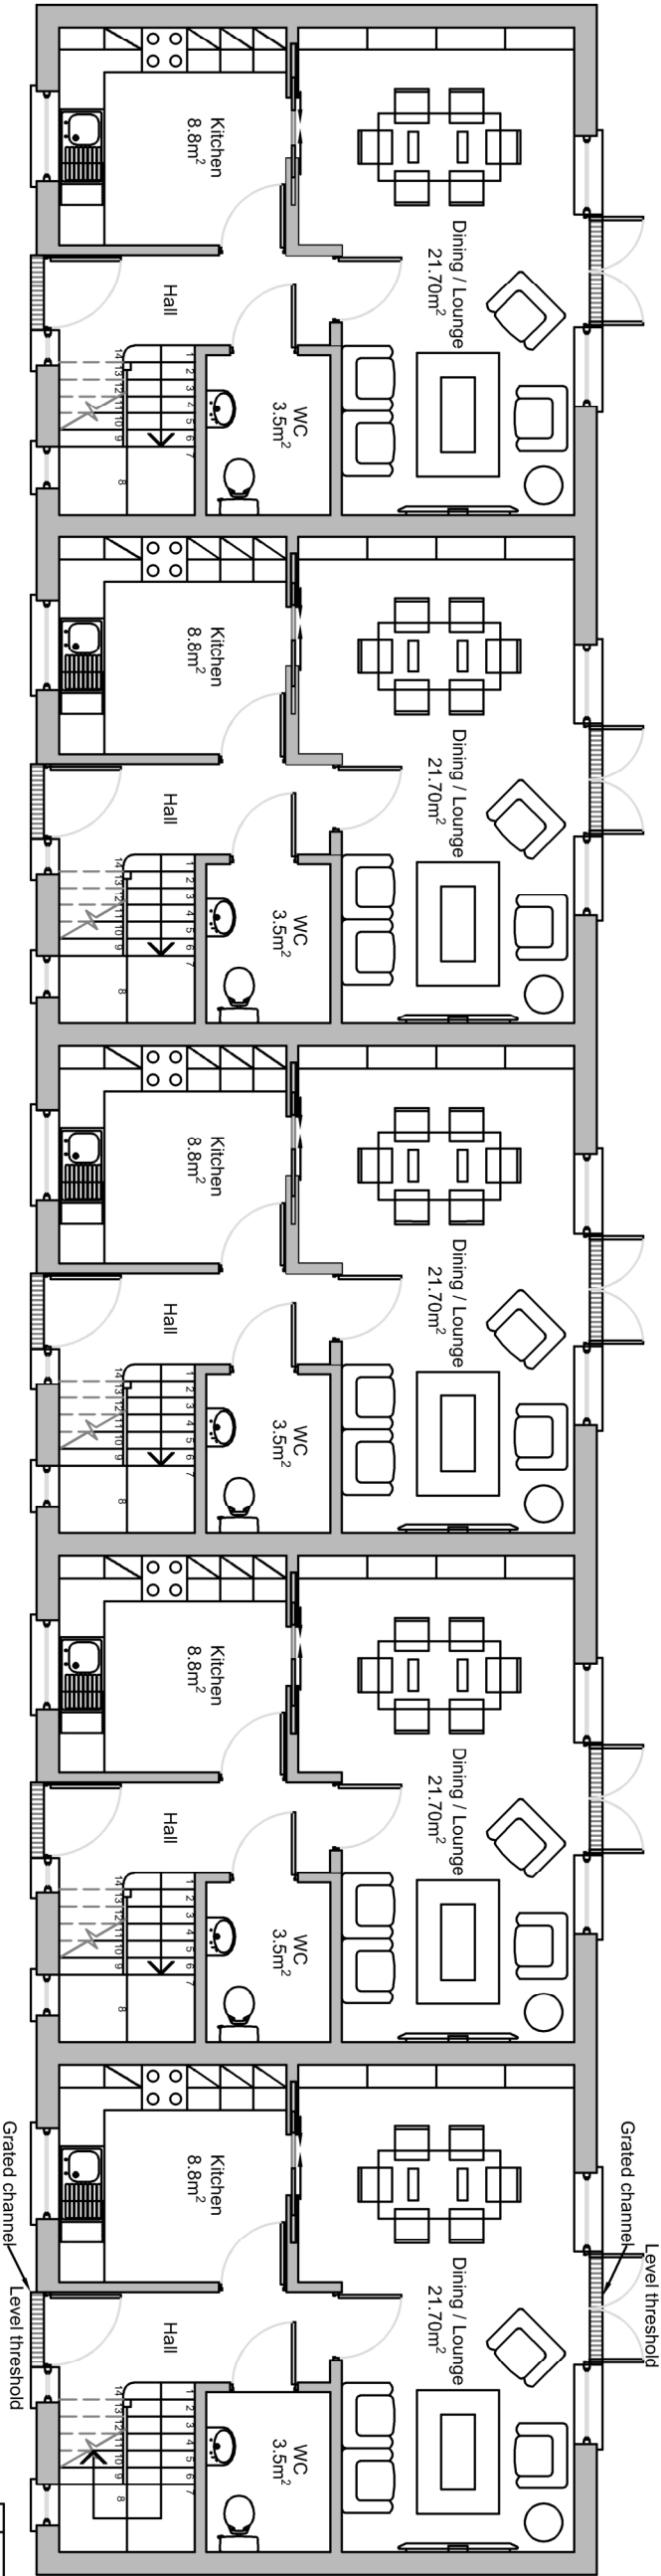

GROUND FLOOR PLAN

GIA for 2 Storey 3 bed 4 person houses = 88m²
(min required 84m²)

 

Rev	Revision notes	Initials	Date
1			

			
RESIDENTS SERVICES, CAPITAL PROGRAMME			
2E/10, CIVIC CENTRE, UB8 1UW			
Tel: 01895 250 111			
Fax: 01895 277 224			

PROJECT	LAND REAR OF 113-127 MOORFIELD ROAD,
COWLEY	UXBRIDGE . UB8 3SH

DESCRIPTION	PROPOSED GROUND & FIRST FLOOR PLANS
-------------	-------------------------------------

SCALE	DRAWN BY	CHECKED BY	DATE
1:100 @ A3	SAM	SV	NOV 2019

DRAWING NO.	REV.
2019/D/164/P/04	