

NOTES

The Contractor must verify all dimensions at the site before setting out, commencing work, or making any shop drawings. Any discrepancies must be reported to the Contract Administrator before proceeding.


DO NOT SCALE FROM THIS DRAWING




WEST ELEVATION (FACING ST. CUTHBERT LANE)



EAST ELEVATION (FACING REAR OF MOORFIELD PROPERTIES)

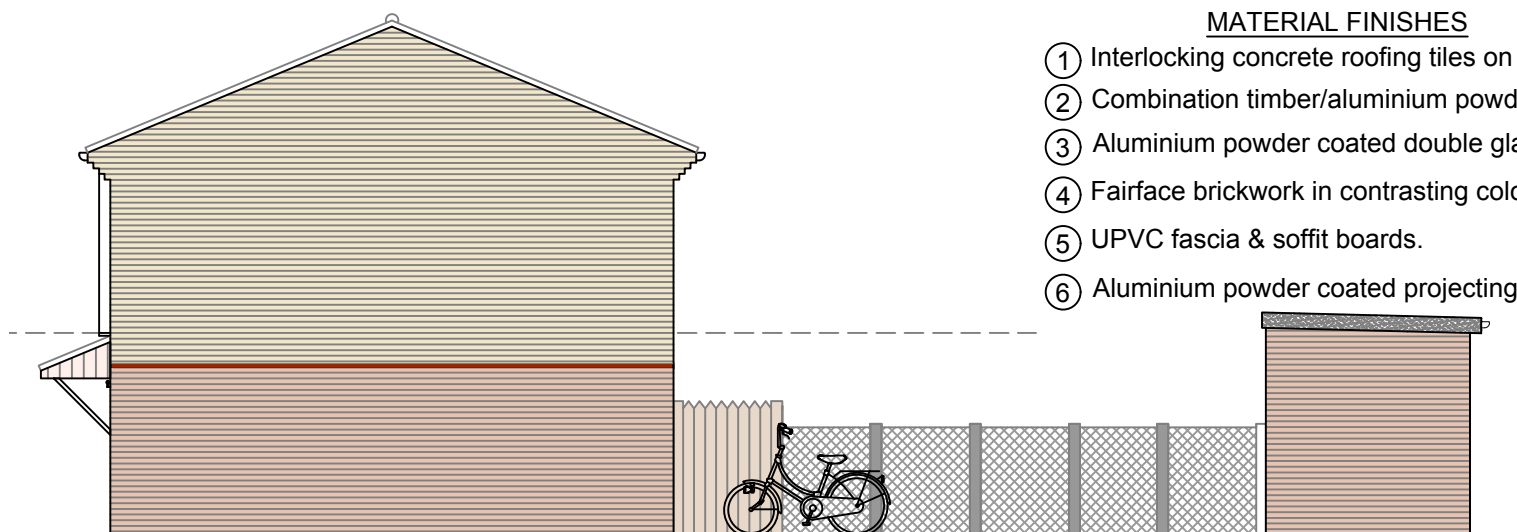


SOUTH ELEVATION

 

MATERIAL FINISHES

- ① Interlocking concrete roofing tiles on 22.5° pitched roof.
- ② Combination timber/aluminium powder coated doors.
- ③ Aluminium powder coated double glazed windows.
- ④ Fairface brickwork in contrasting colours.
- ⑤ UPVC fascia & soffit boards.
- ⑥ Aluminium powder coated projecting window surround.

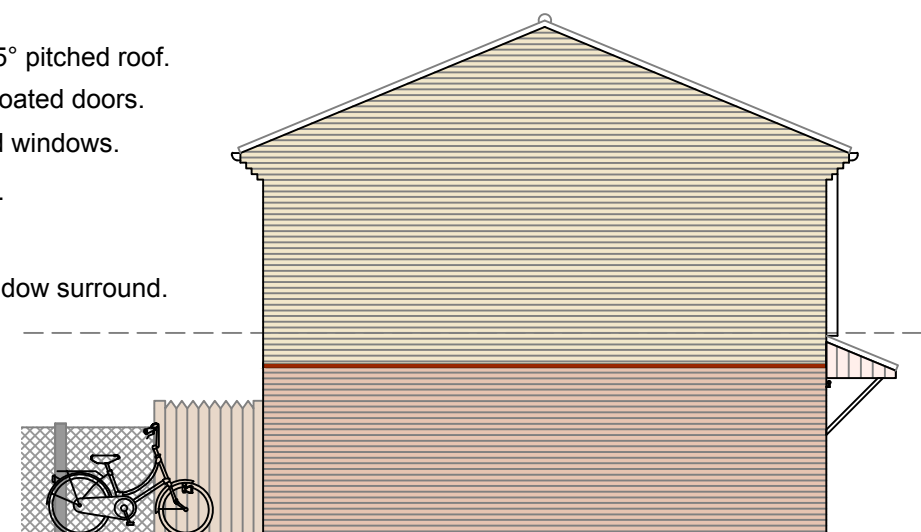

NORTH ELEVATION

Rev	Revision notes	Initials	Date
 HILLINGDON LONDON			
RESIDENTS SERVICES, CAPITAL PROGRAMME 2E/10, CIVIC CENTRE, UB8 1UW Tel: 01895 250 111 Fax: 01895 277 224			
PROJECT LAND REAR OF 113-127 MOORFIELD ROAD, COWLEY, UB8 3SH			
DESCRIPTION PROPOSED ELEVATIONS			
SCALE 1:100 @ A3	DRAWN BY SAM	CHECKED BY SV	DATE NOV 2019
DRAWING No. 2019/D/164/P/06			REV.