

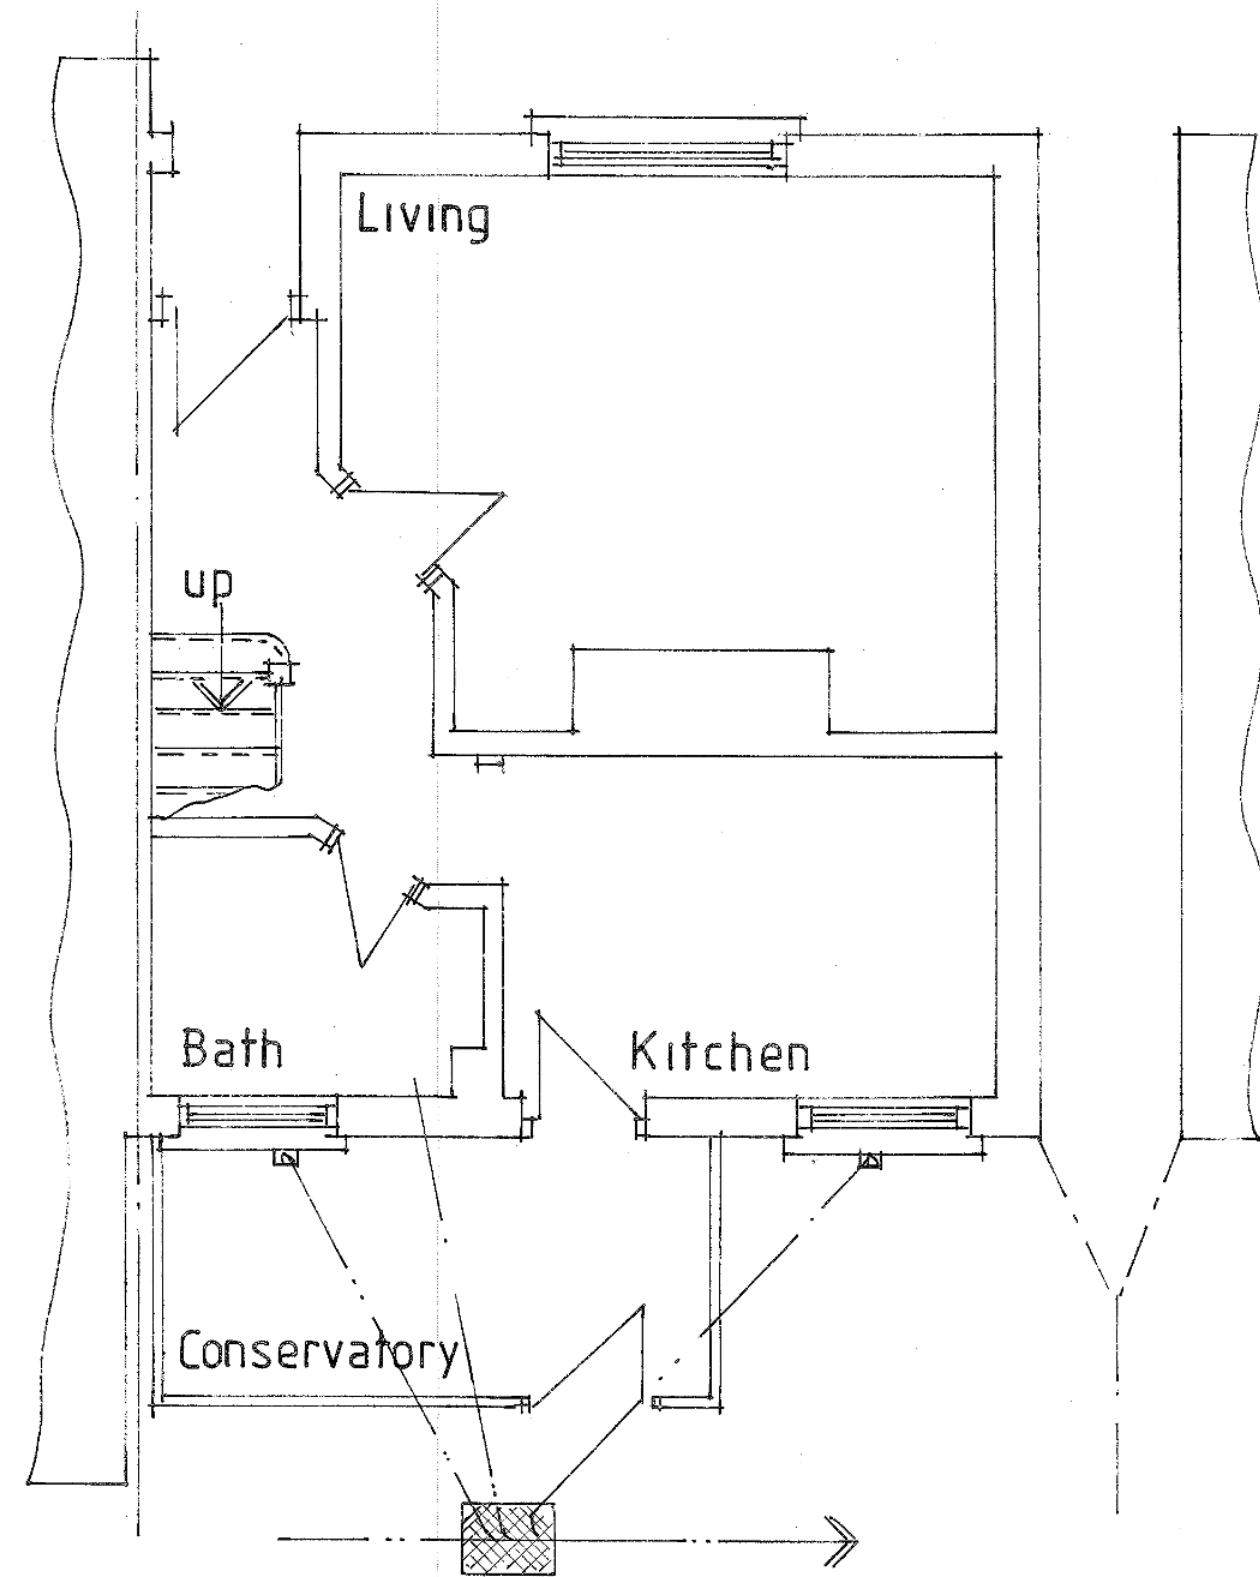


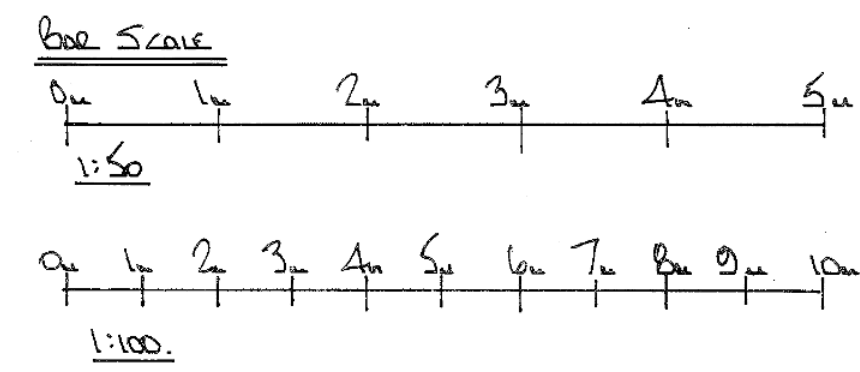


EXISTING GROUND FLOOR PLAN

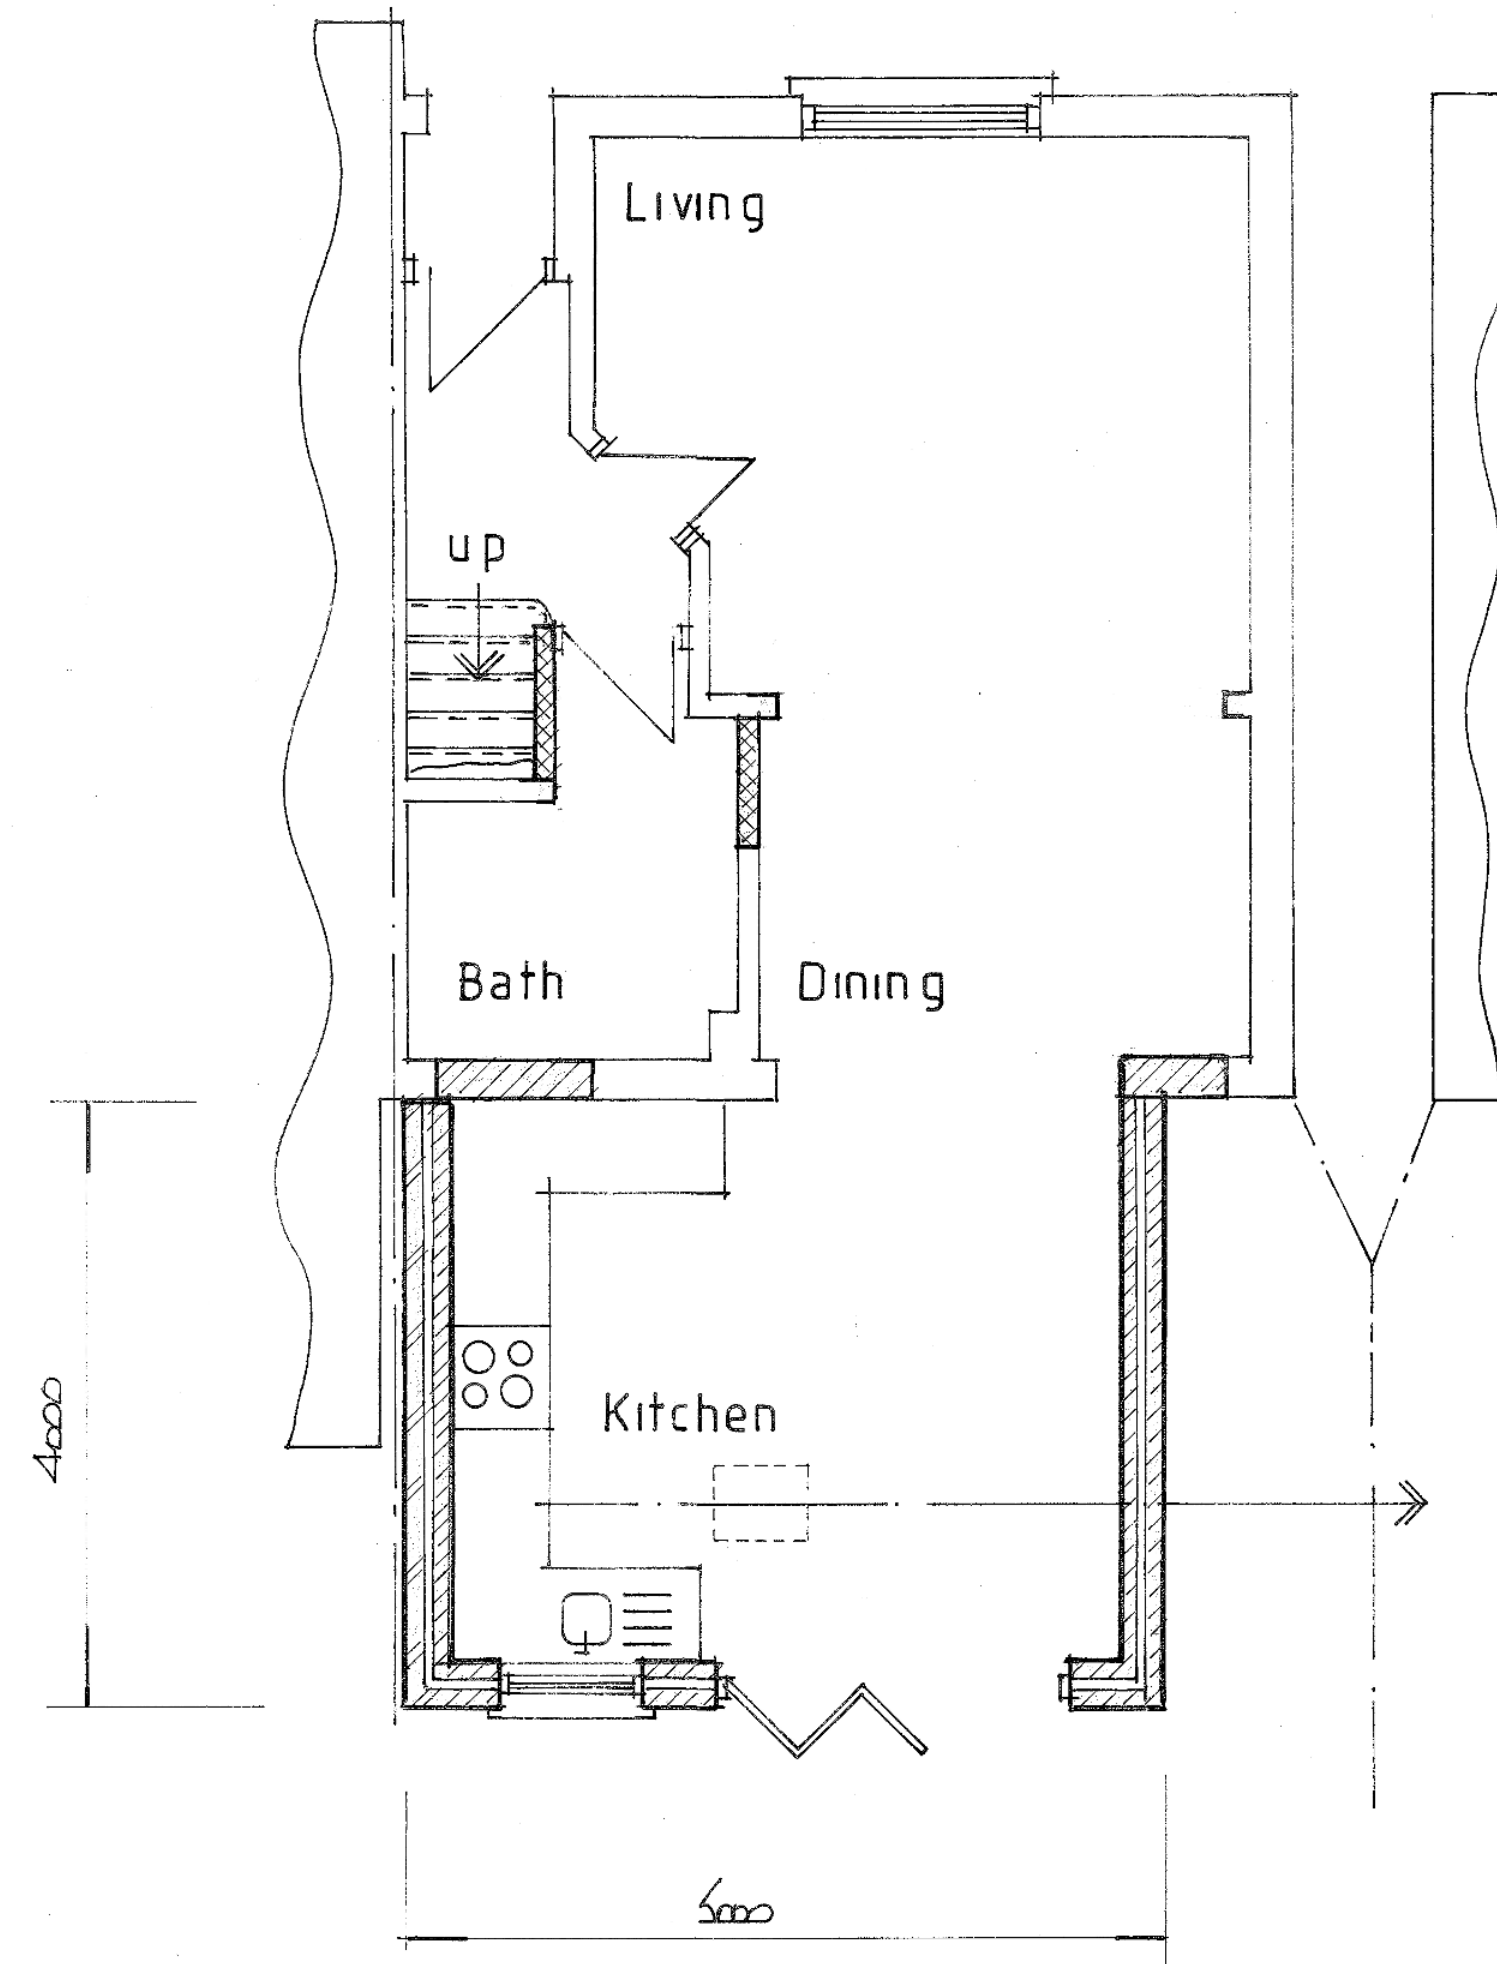

PROPOSED GROUND FLOOR PLAN


EXISTING

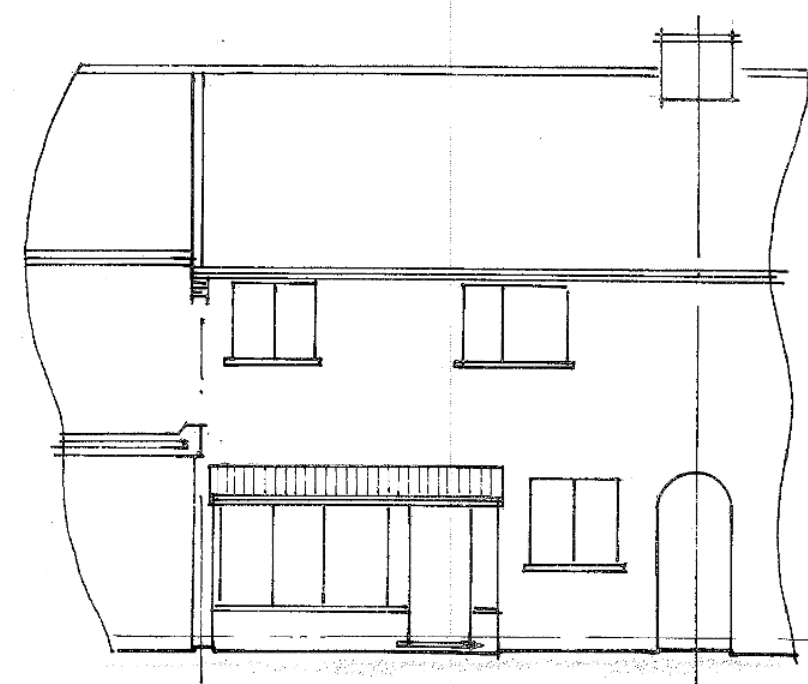


REAR ELEVATION

PROPOSED


(ALL MATERIALS TO MATCH EXISTING)

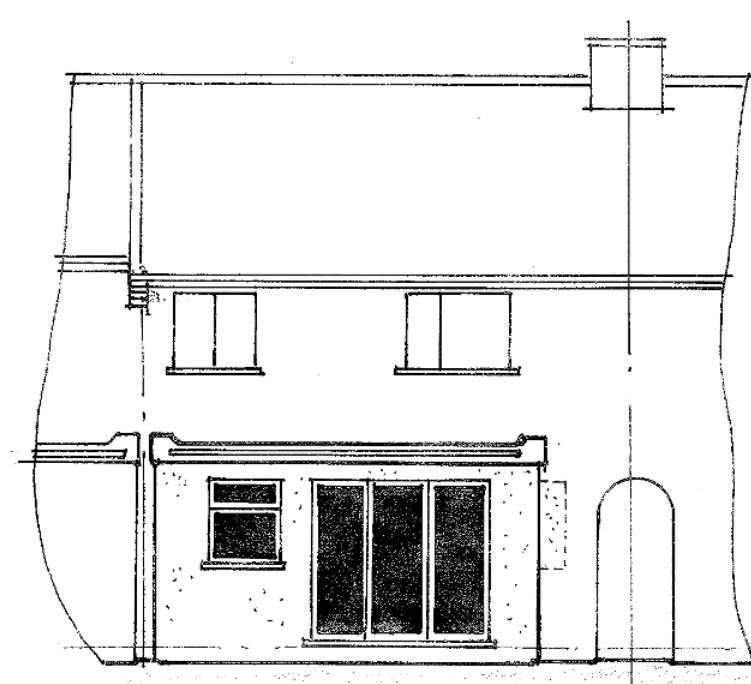

REAR ELEVATION

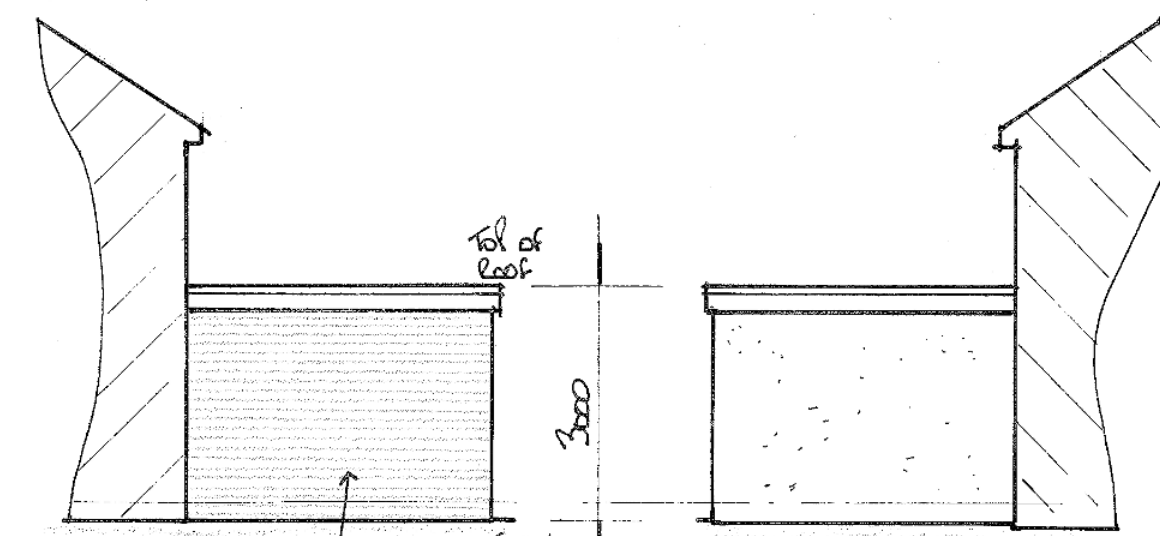

SIDE ELEVATION

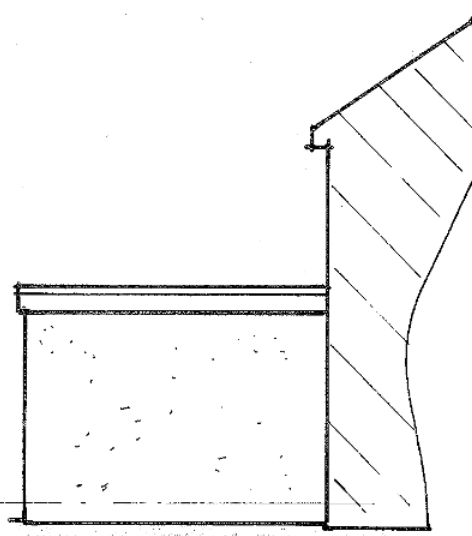


SIDE ELEVATION

FIELD
LAWNS ADJACENT AS
LAWNS BY LINDA
BOSTON - (LAWNS)

PROPOSED SINGLE STOREY
REAR EXTENSION SHOWN
WATCHED.

EXISTING CONSERVATORY
SHOULD BE REMOVED.

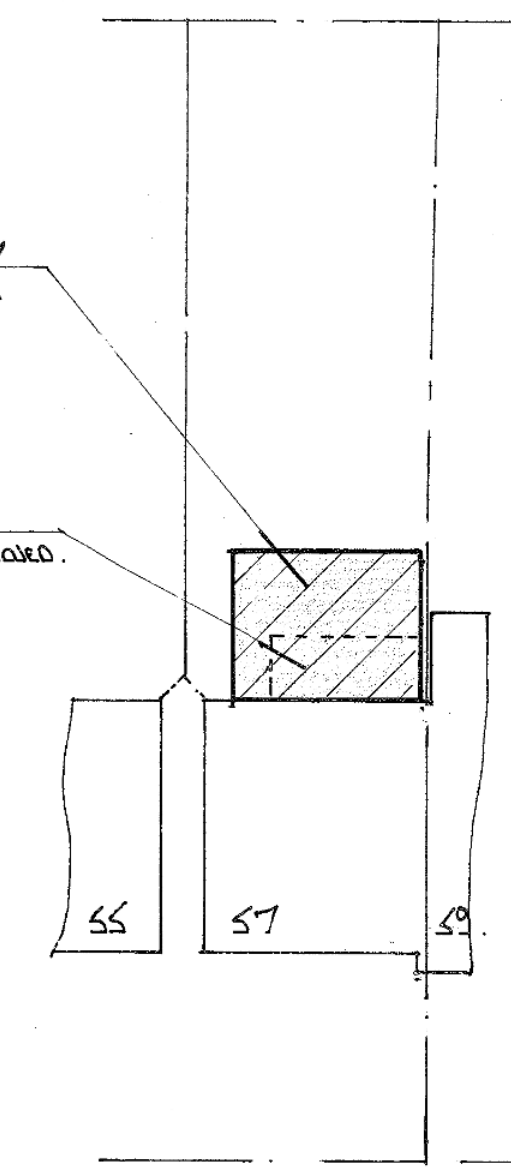

SITE PLAN
scale 1:200

NOTES:
All dimensions must be checked on site and not
scaled from this drawing.

A	Date	Revisions

©copyright

Pottle & Co Ltd
Planning & Building Consultants

Suite A, 128 Manor Way
Ruislip, Middlesex, HA4 8HR

Tel: 01895 622800
www.pottle.uk.com

Client
MR MRS CASEY

Job Title
57 CHESTNUT AVENUE
WEST DRAYTON
MIDDXX

Drawing Title
PROPOSED SINGLE
STOREY REAR EXTENSION

Scale 1:50, 1:100, 1:200.

Date November 2013 Drawn by C.P.

Drg No. 4319 / 01 Rev.