






side elevation

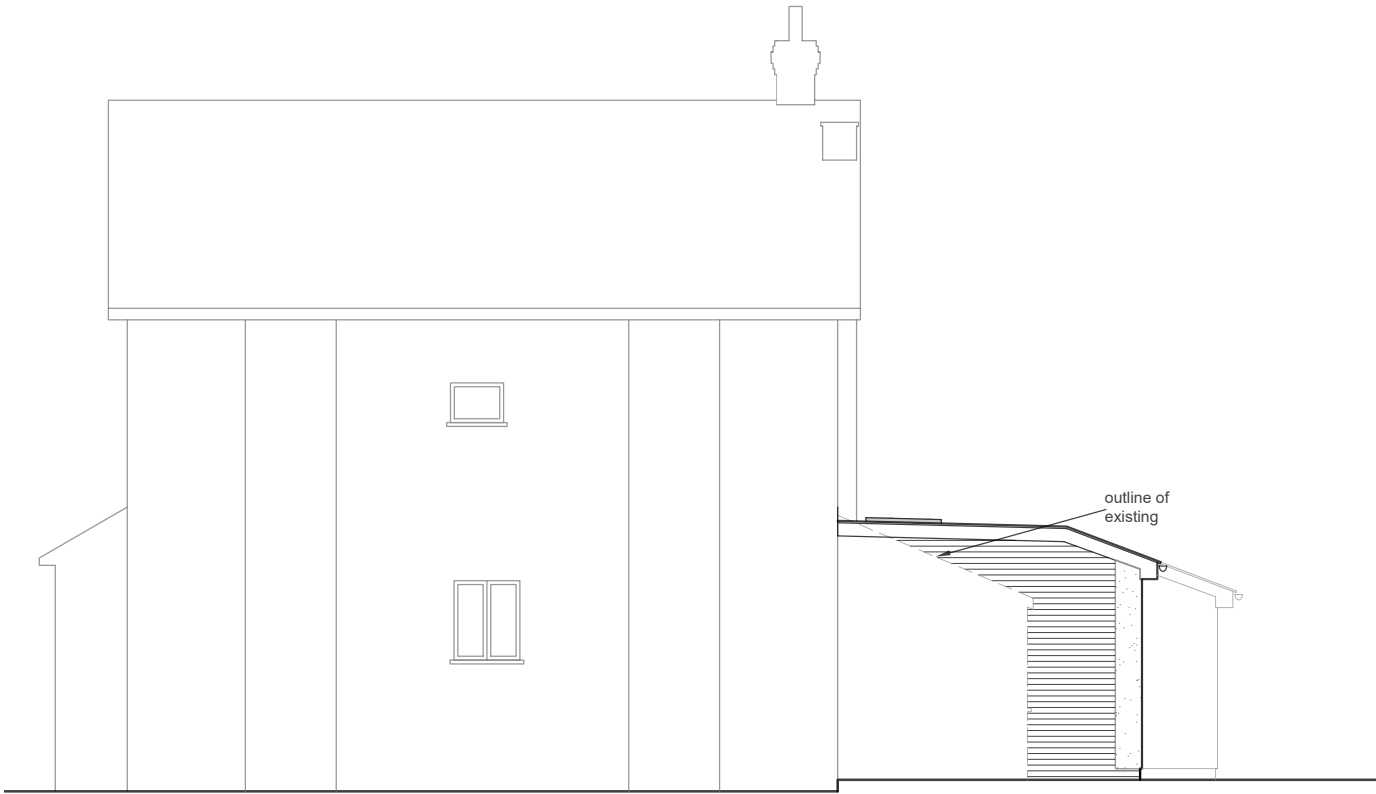

side elevation

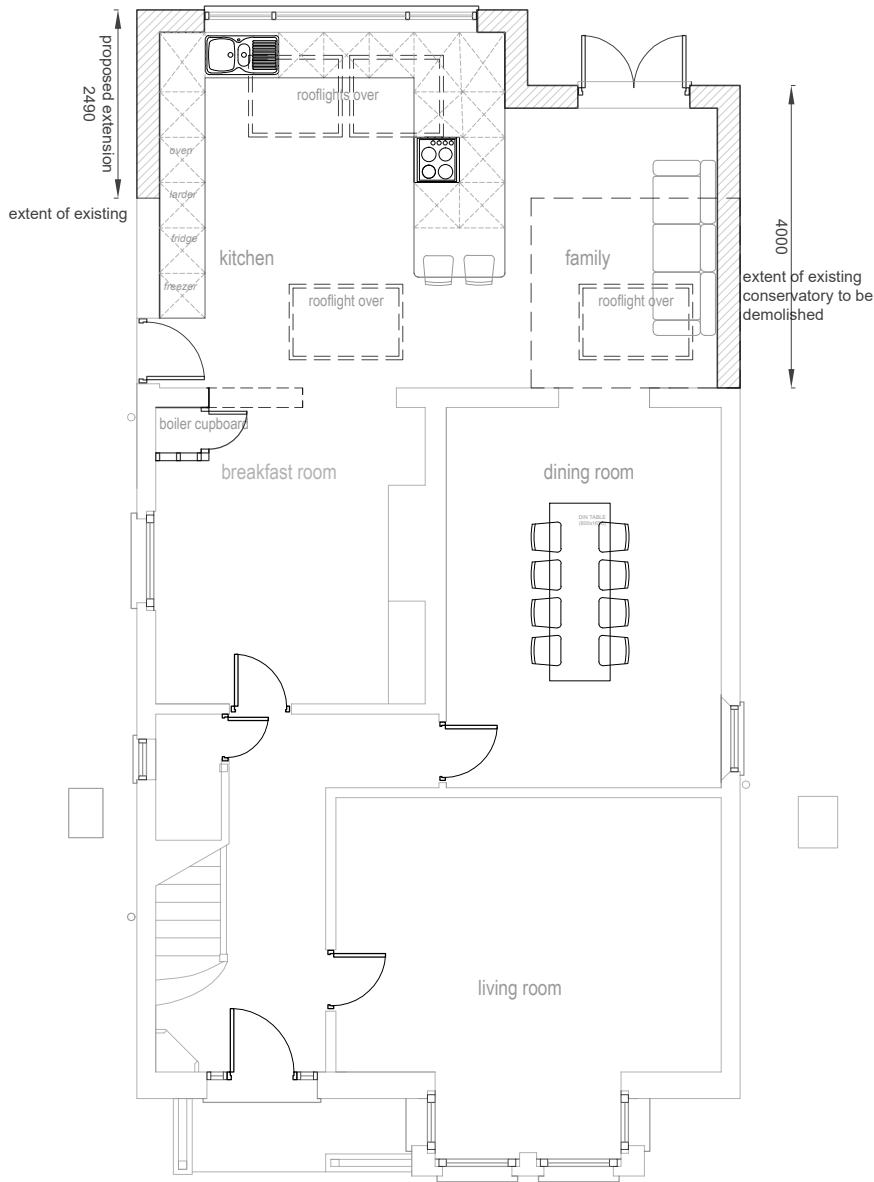

ground floor plan

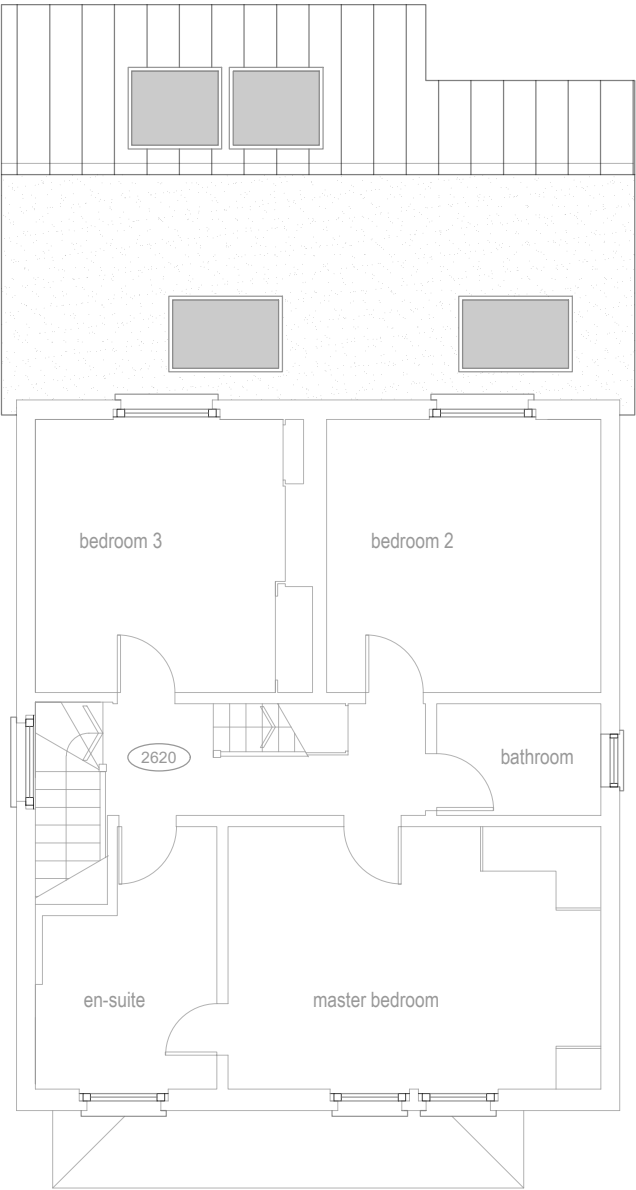

first floor plan



rear elevation

PROPOSED MATERIALS

- SSQ GREY SLATE TO MATCH EXISTING
- FLAT ROOF TO BE HIGH PERFORMANCE MEMBRANE
- GREY FRAMED ALUMINIUM/COMPOSITE CASEMENT WINDOWS
- GREY FRAMED ROOFLIGHTS AND VELUXES
- GREY FRAMED ALUMINIUM/COMPOSITE BI-FOLD DOORS
- RED BRICK TO MATCH EXISTING

rev. A: 19.01.21: amendments as requested by Planning Officer

Do not scale this drawing: work to figured dimensions

Before commencing work, check this drawing against all other drawings and against dimensions on site

Report any discrepancies immediately to the architect

Job Title

8 HALLOWELL ROAD
NORTHWOOD MIDDX HA6 1DW
Proposed rear extension

date: November 2020 scale 1:100 @ A3 drawing no: 8.HR.02A

Magda Adeyemi . 12 Lincoln Road . North Harrow . HA2 7RN
Tel: 07765 860911 e-mail: magda_makar@hotmail.com